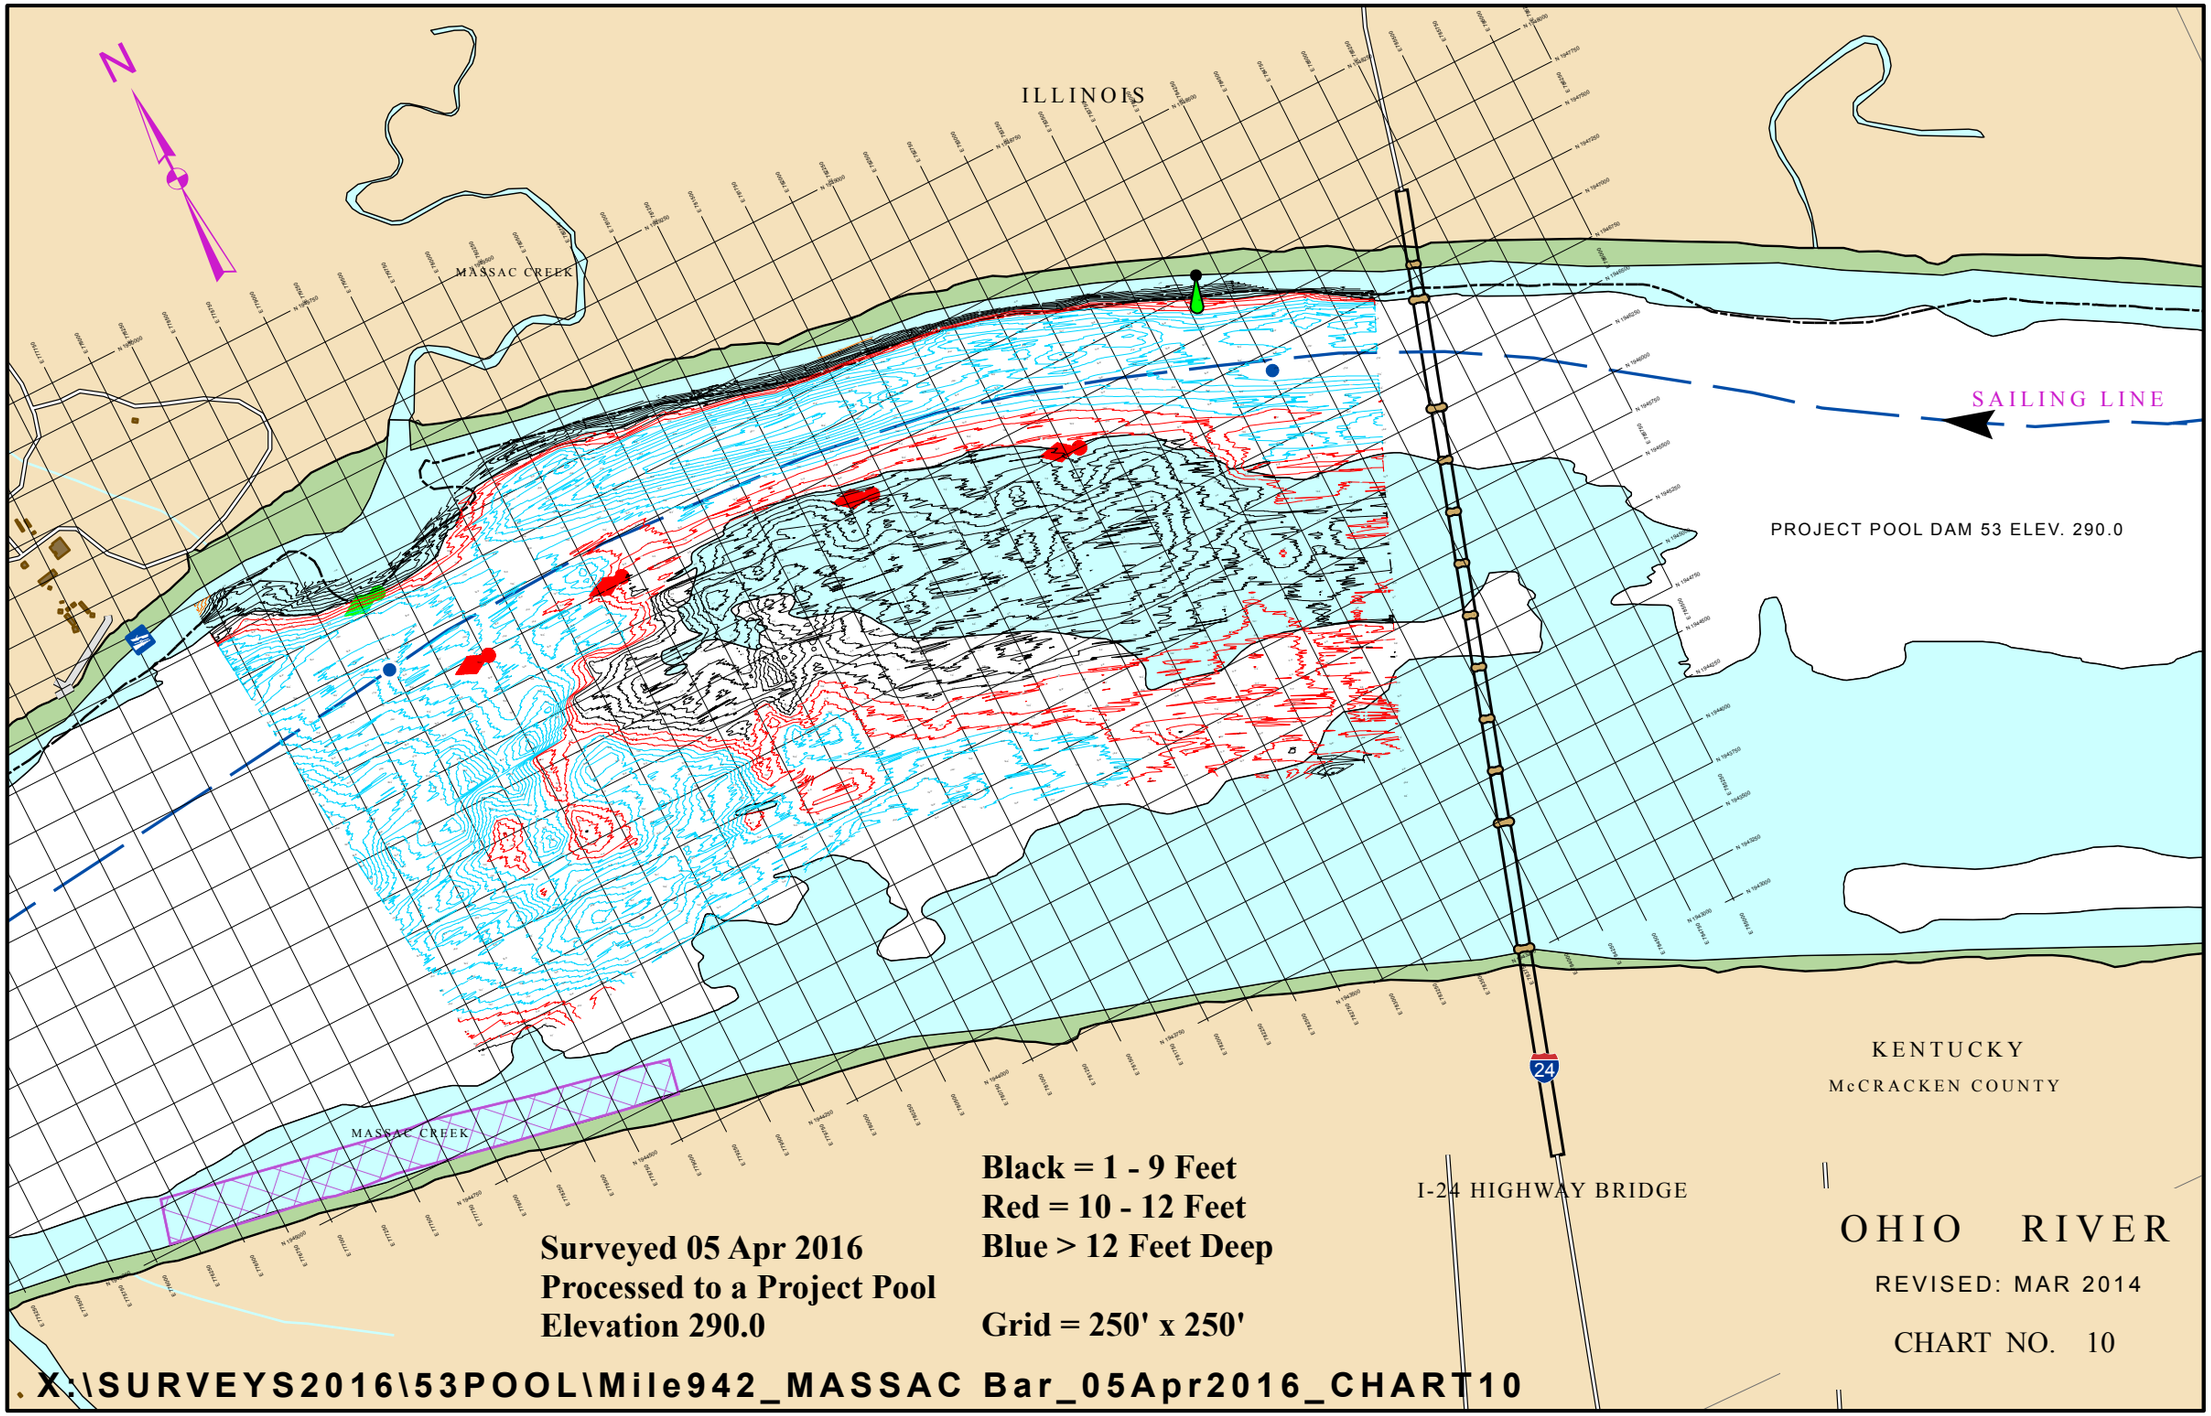
N
ILLINOIS
MASSAC CREEK
SAILING LINE
PROJECT POOL DAM 53 ELEV. 290.0
KENTUCKY
McCRACKEN COUNTY
MASSAC CREEK
I-24 HIGHWAY BRIDGE
Black = 1 - 9 Feet
Red = 10 - 12 Feet
Blue > 12 Feet Deep
Surveyed 05 Apr 2016
Processed to a Project Pool
Elevation 290.0
Grid = 250' x 250'
OHIO RIVER
REVISED: MAR 2014
CHART NO. 10
X:\SURVEYS2016\53POOL\Mile942_MASSAC Bar_05Apr2016_CHART10