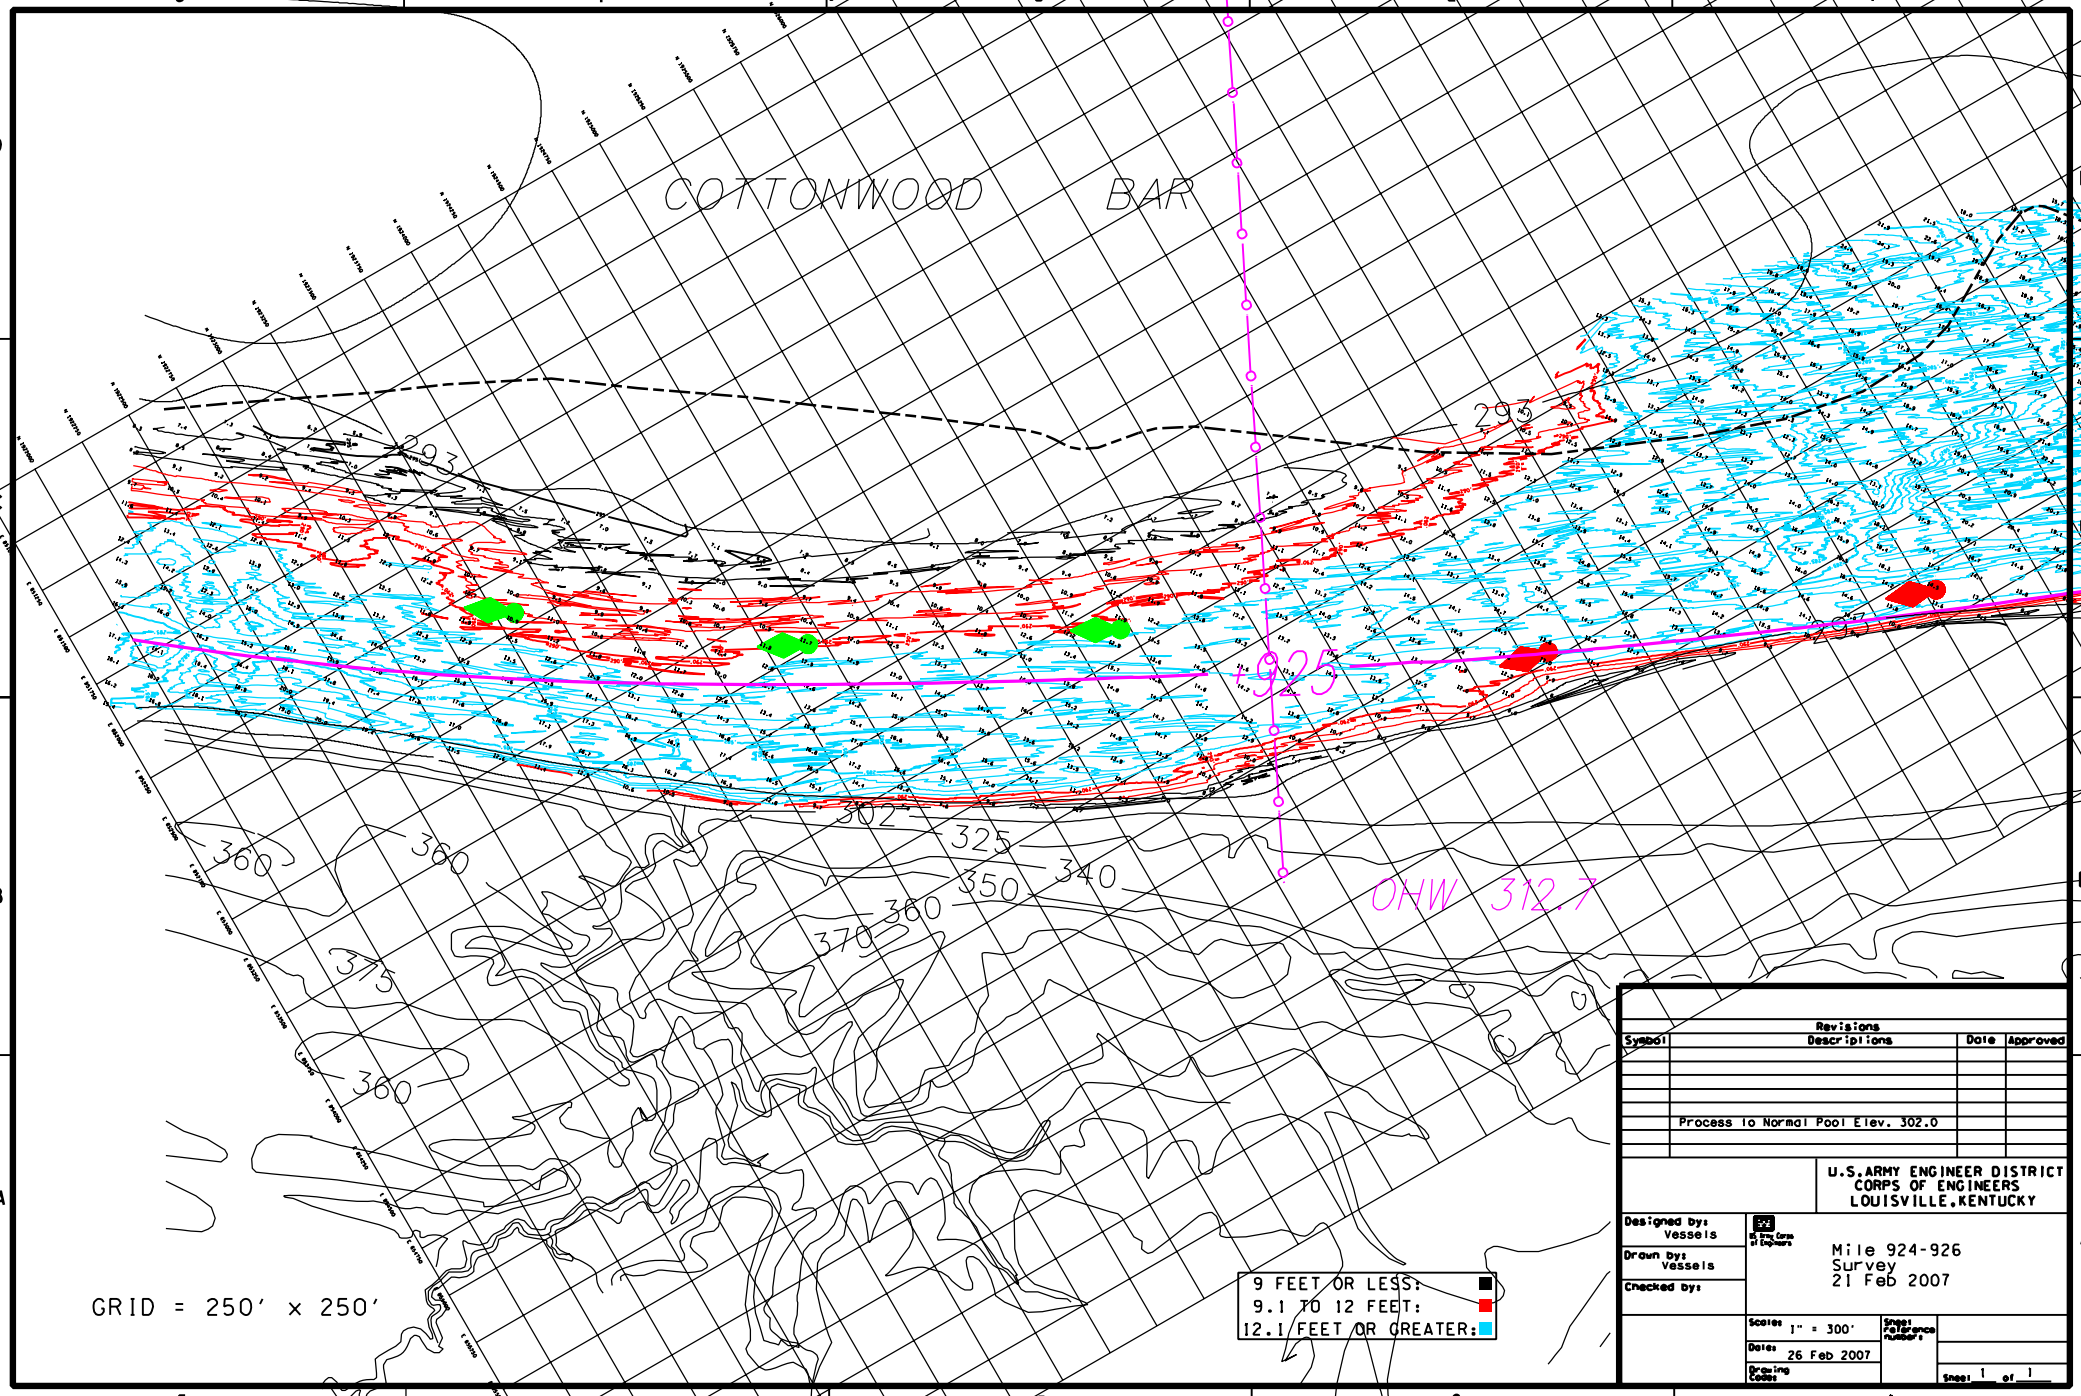

Revisions			
Symbol	Descriptions	Date	Approved
	Process to Normal Pool Elev. 302.0		

U.S.ARMY ENGINEER DISTRICT
CORPS OF ENGINEERS
LOUISVILLE,KENTUCKY

Designed by: Vessels
Drawn by: Vessels
Checked by:

U.S. Army Corps of Engineers

Mile 924-926
Survey
21 Feb 2007

Scale: 1" = 300'
Date: 26 Feb 2007
Drawing Codes
Sheet reference numbers
Sheet 1 of 1