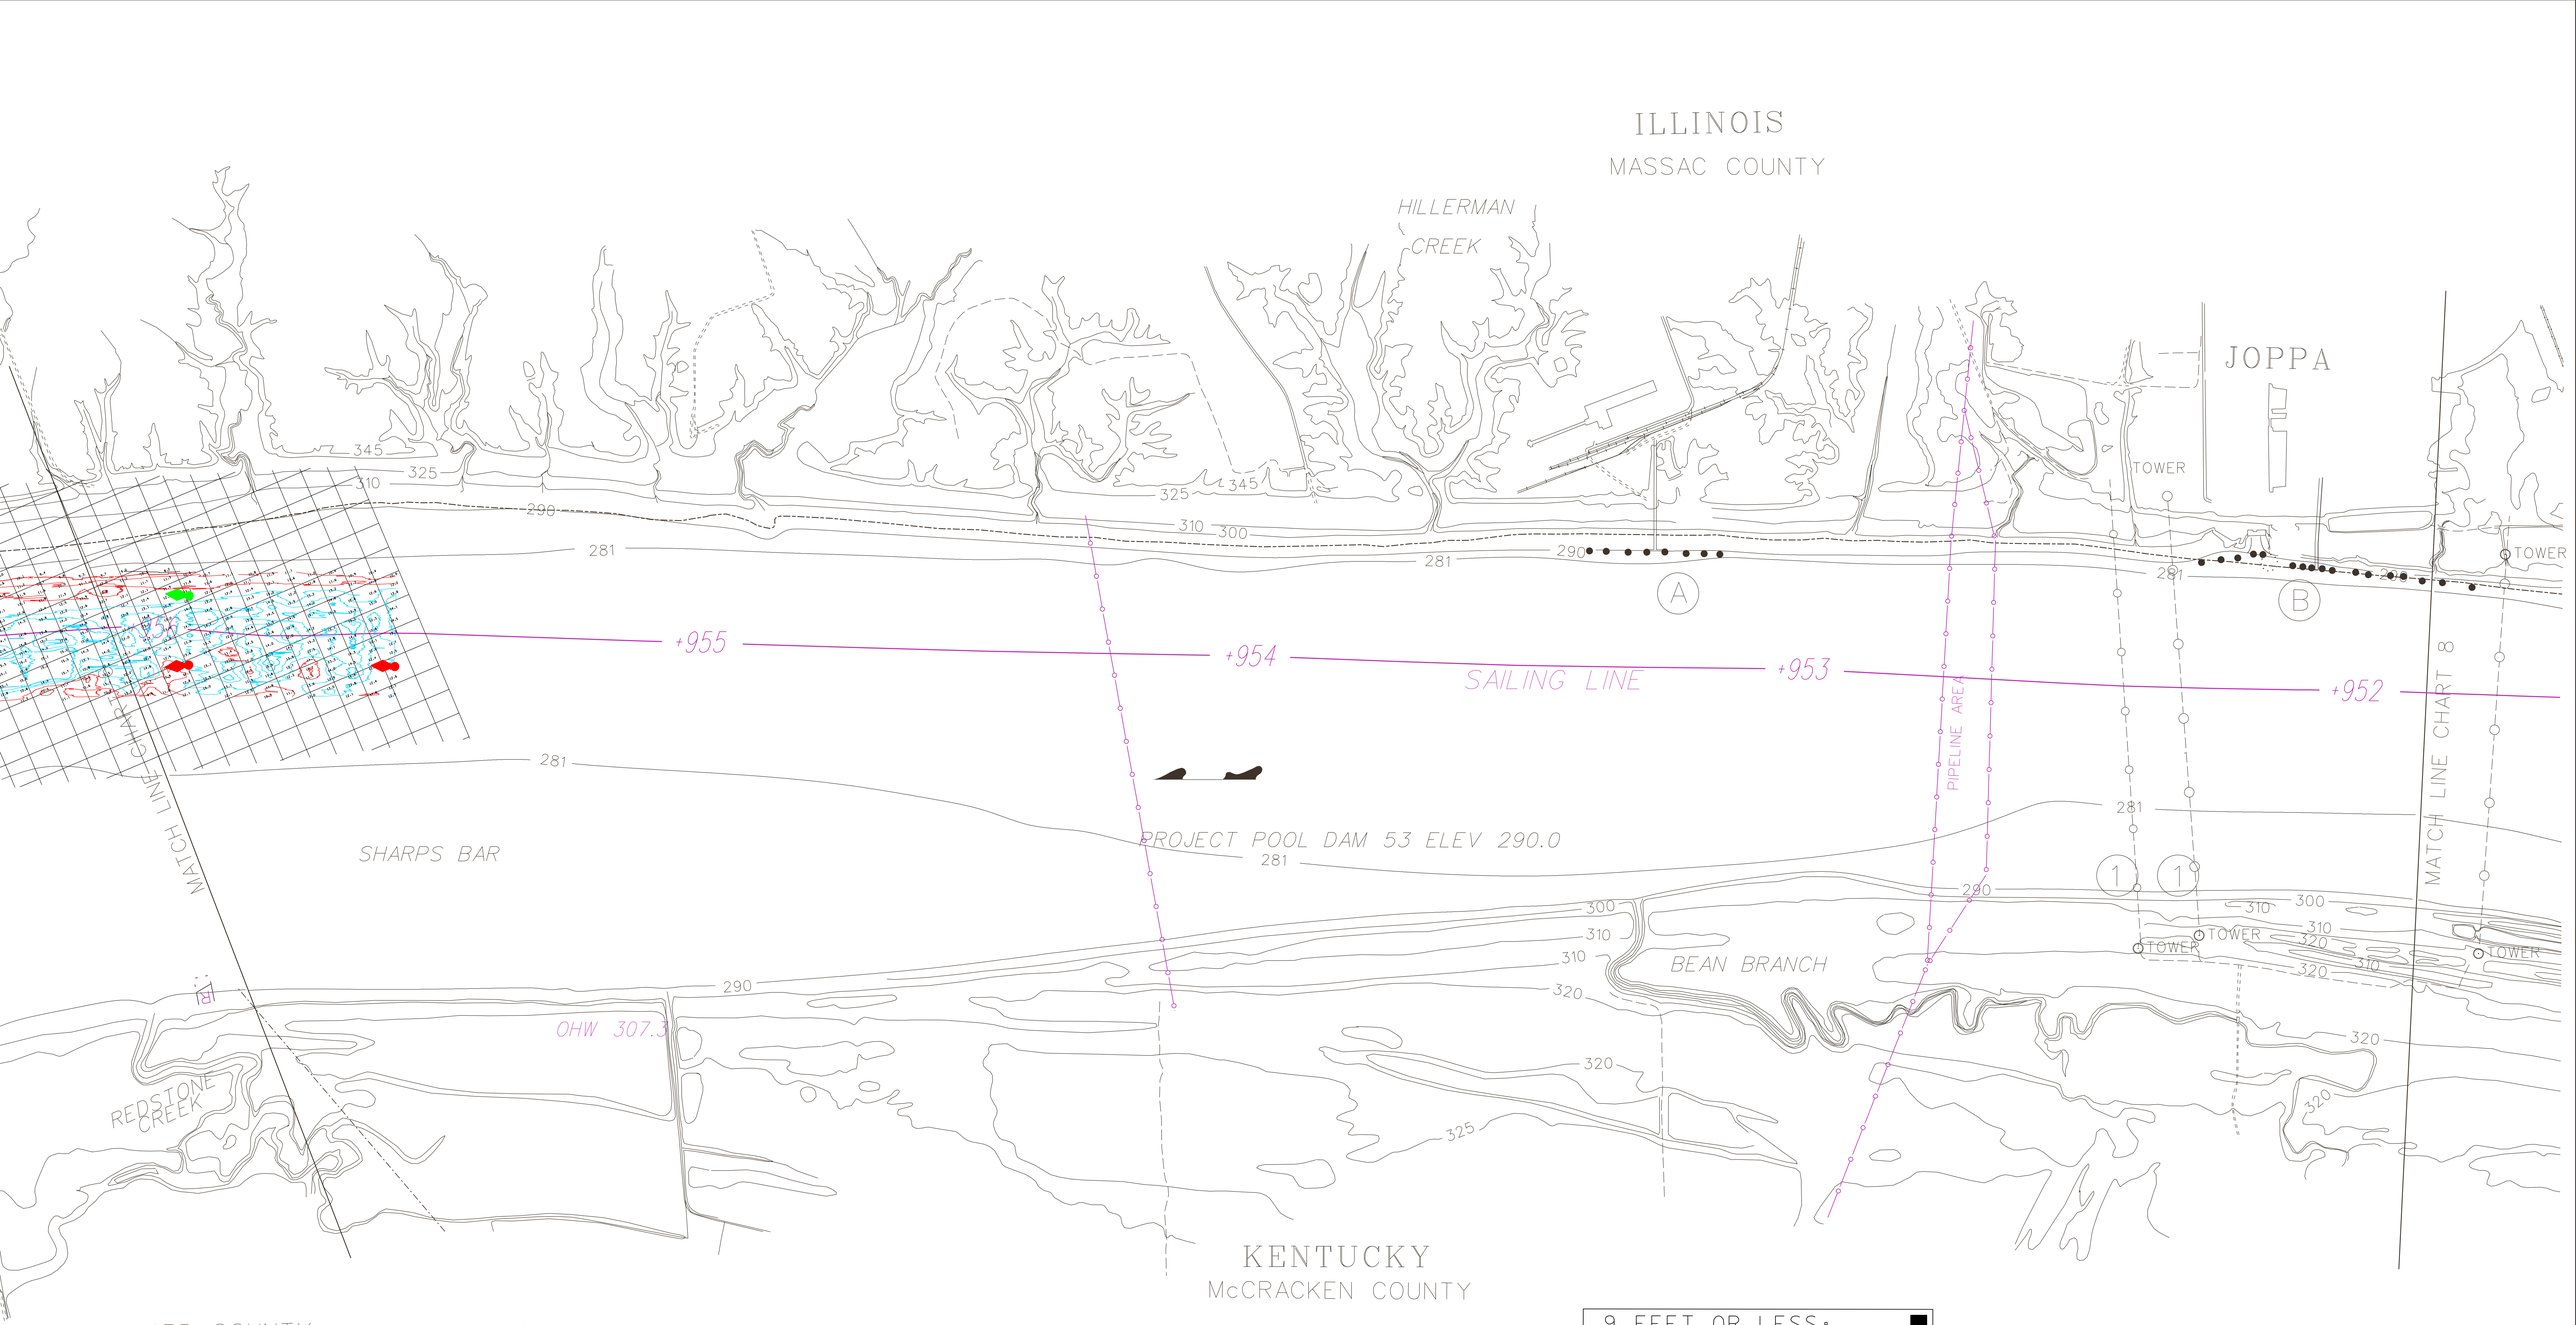

1 AERIAL POWER LINES V/C 121.2' @ P.P.

A LAFARGE CEMENT CORPORATION

B JOPPA STEAM POWER PLANT AND INDUSTRIAL INTAKE

Grid = 250' x 250'

Sharps Bar Survey
16 Aug 2007
200' x-sections
Processed to 290.0 Normal Project Pool

9 FEET OR LESS:	■
9.1 TO 12 FEET:	■
12.1 FEET OR GREATER:	■

OHIO RIVER

0 2000 4000

CHART NO. 7