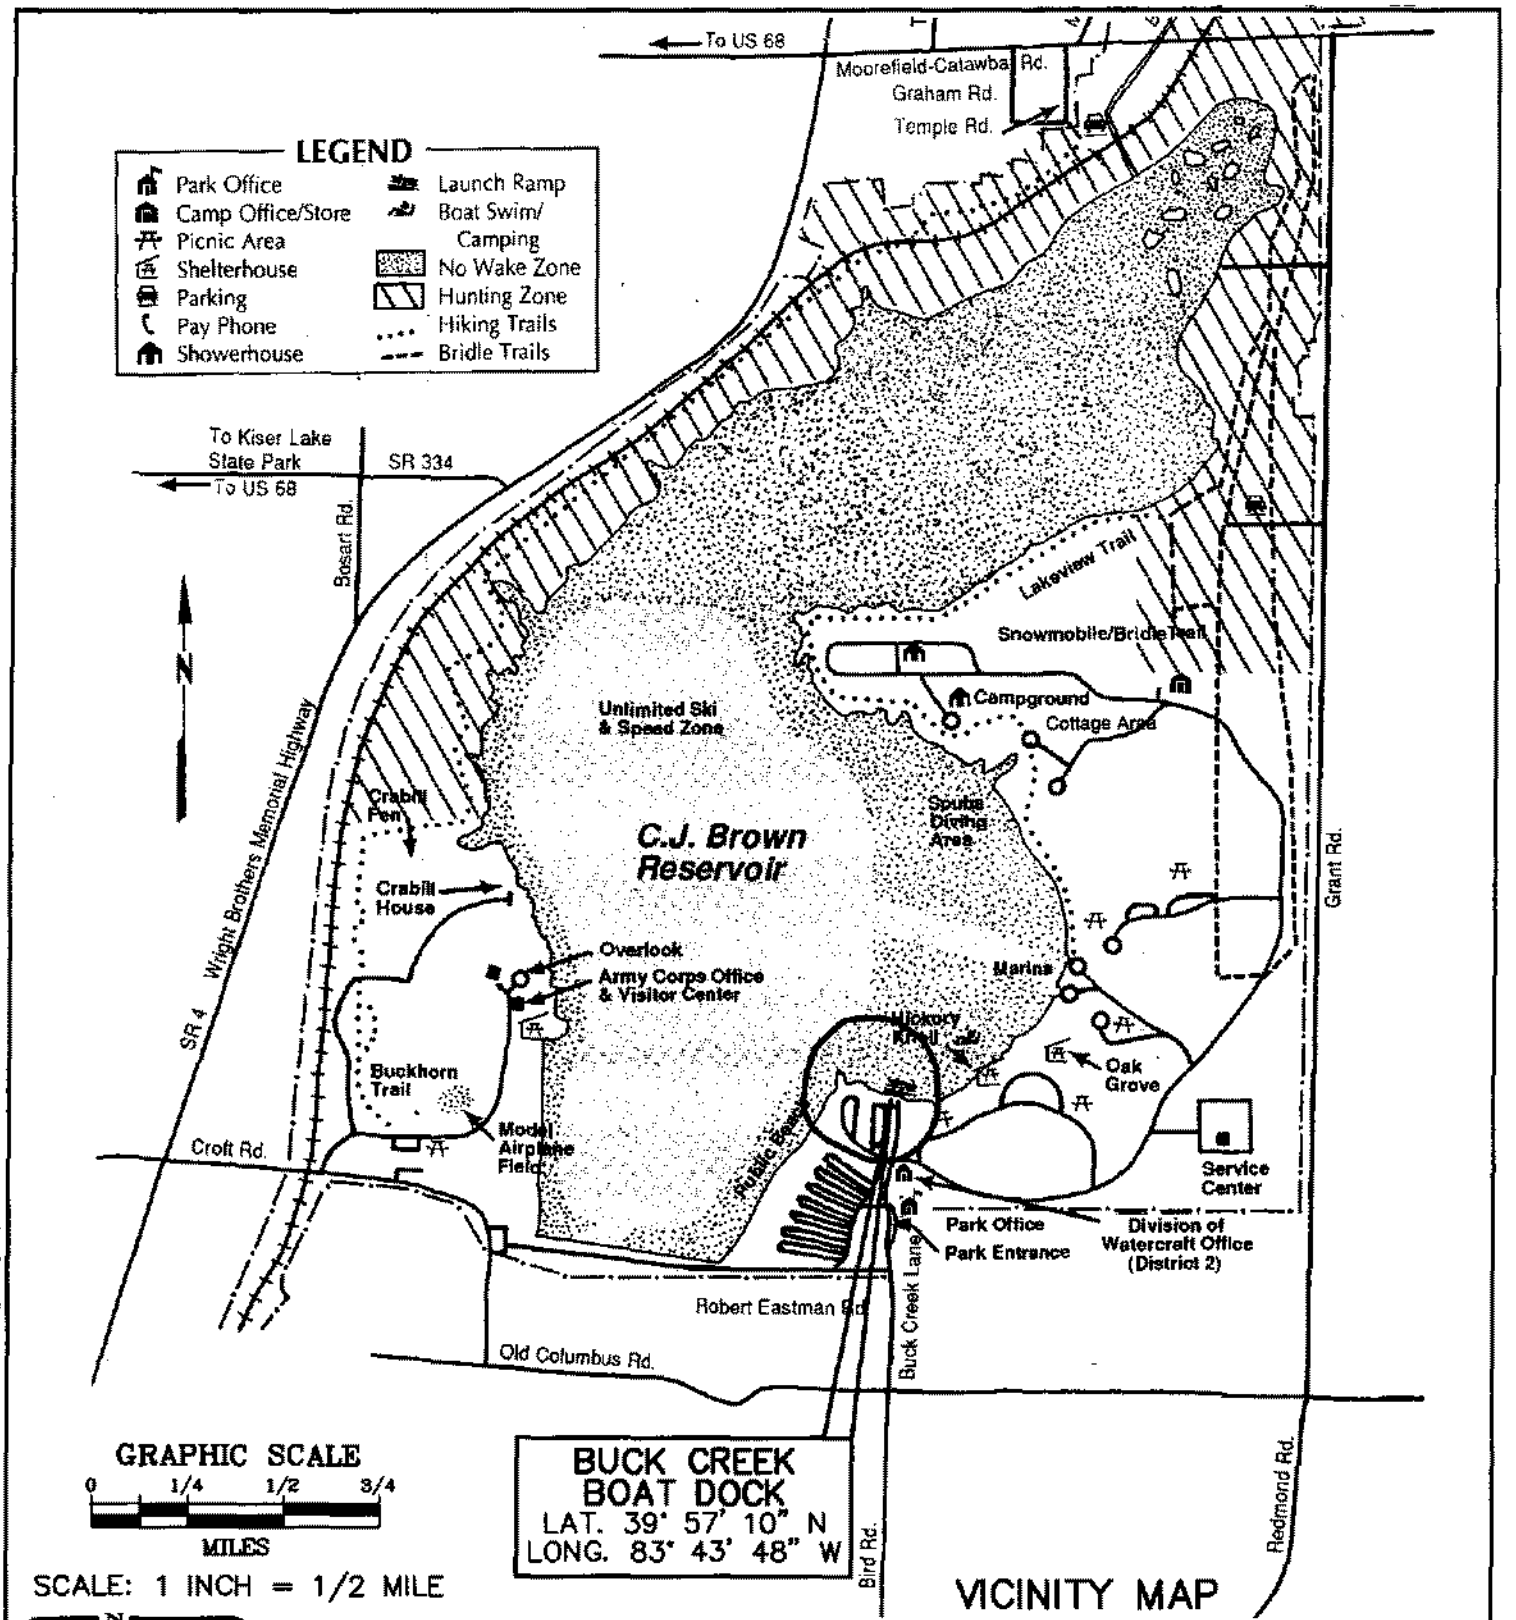

ENGINEERING
Ohio Department of Natural Resources

C.J. BROWN RESERVOIR
OHIO DEPT OF NATURAL RESOURCES

POGGEMEYER DESIGN GROUP, INC.
ARCHITECTS + ENGINEERS + PLANNERS

DRAWN: JTP
CHECKED: PAW
DATE: 12/15/03
JOB NO.: 736-730-99-009

BUCK CREEK STATE PARK
BOAT LAUNCH RAMP IMPROVEMENTS
CLARK COUNTY, OHIO

1 OF 5

C:\Dwgs\5070-004_BUCK\PERMIT_12-03\VICINITYMAP.dwg 12/12/03 09:55:11 AM EST

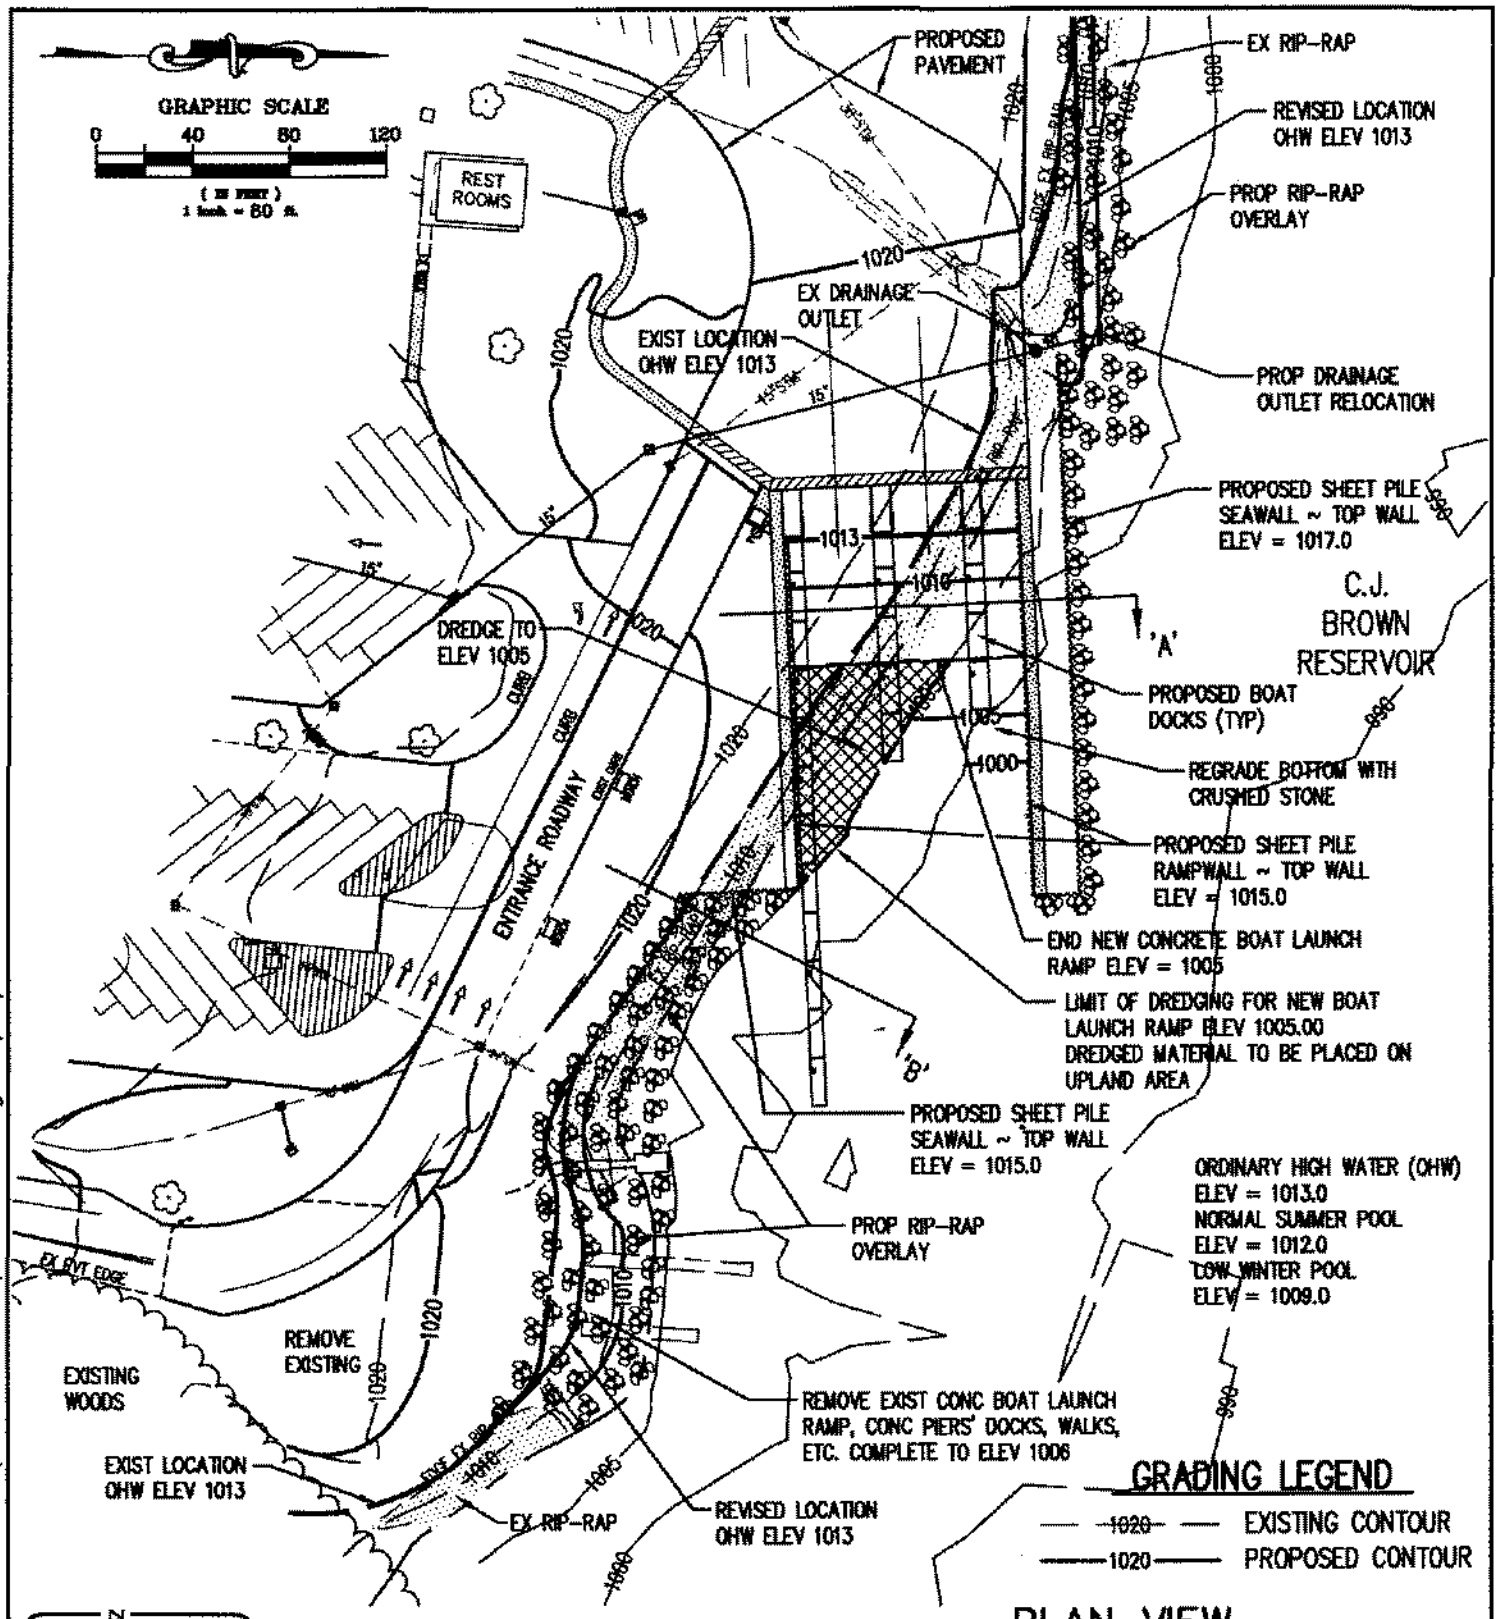

PLAN VIEW
C.J. BROWN RESERVOIR
OHIO DEPT OF NATURAL RESOURCES

ENGINEERING
Ohio Department of Natural Resources

POGGEMEYER DESIGN GROUP, INC.
ARCHITECTS + ENGINEERS + PLANNERS

DRAWN: JTP
CHECKED: PAW
DATE: 12/15/03
JOB NO.: 736-730-99-009

BUCK CREEK STATE PARK
BOAT LAUNCH RAMP IMPROVEMENTS
CLARK COUNTY, OHIO

C:\Dwgs\5070-004_BUCK\PERMIT_12-03\AREA PLAN.dwg 12/15/03 03:28:58 PM EST

C:\Dwgs\5070-004_BUCK\PERMIT_12-03\RAMP-PROF.dwg 12/15/03 03:36:58 PM EST

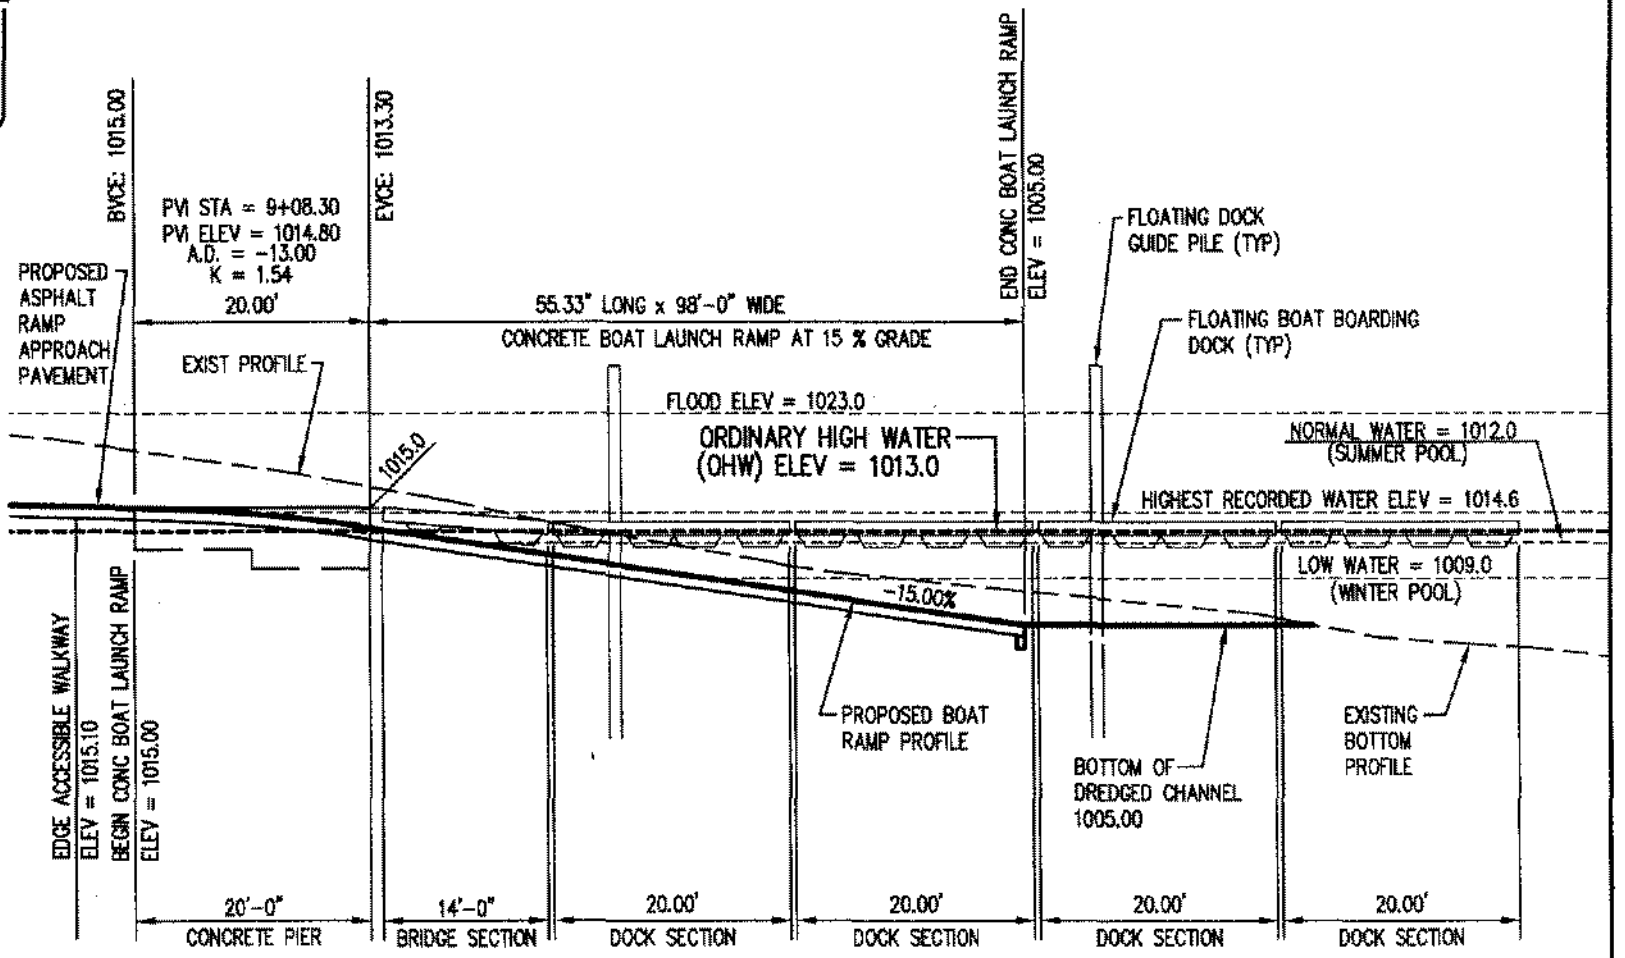

PROPOSED PROFILE NEW BOAT LAUNCH RAMP

SCALE: 1 INCH = 16 FEET

ENGINEERING
Ohio Department of Natural Resources

POGGEMEYER DESIGN GROUP, INC.
ARCHITECTS + ENGINEERS + PLANNERS

C.J. BROWN RESERVOIR
OHIO DEPT OF NATURAL RESOURCES

DRAWN: JTP
CHECKED: PAW
DATE: 12/15/03
JOB NO.: 736-730-99-009

BUCK CREEK STATE PARK
BOAT LAUNCH RAMP IMPROVEMENTS
CLARK COUNTY, OHIO

3 OF 5

C:\Dwgs\5070-004_BUCK\PERMIT_12-03\SECTION-A.dwg 12/12/03 01:05:18 PM EST

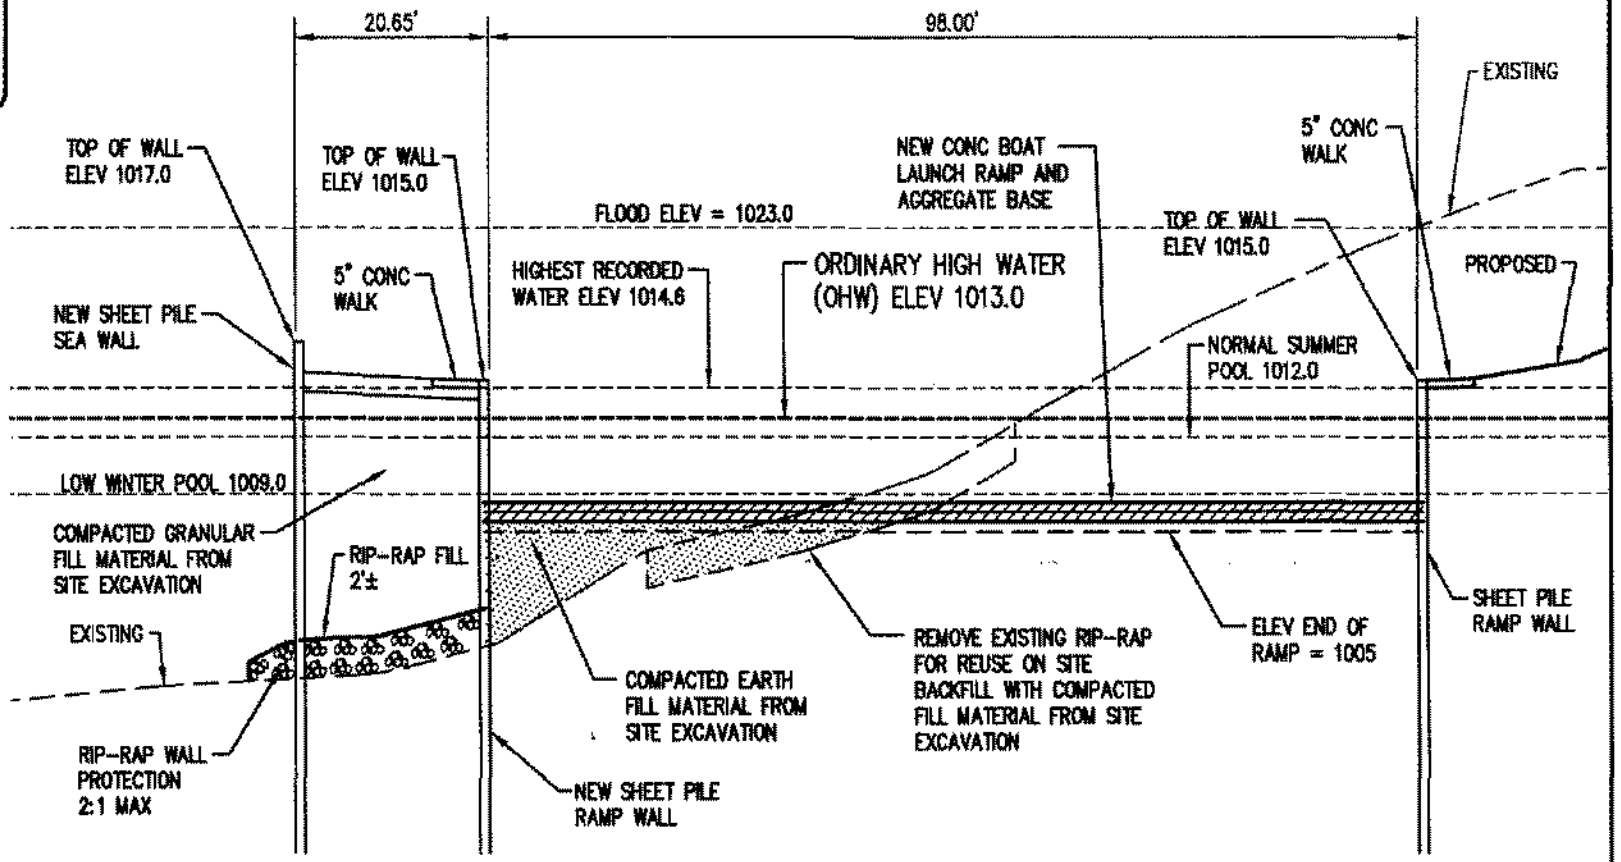

SECTION 'A' ~ TYPICAL SECTION
AT PROPOSED BOAT LAUNCH RAMP
SCALE: NONE

ENGINEERING
Ohio Department of Natural Resources

POGGEMEYER DESIGN GROUP, INC.
ARCHITECTS + ENGINEERS + PLANNERS

C.J. BROWN RESERVOIR
OHIO DEPT OF NATURAL RESOURCES

DRAWN: JTP
CHECKED: PAW
DATE: 12/15/03
JOB NO.: 736-730-99-009

BUCK CREEK STATE PARK
BOAT LAUNCH RAMP IMPROVEMENTS
CLARK COUNTY, OHIO

4 OF 5

Project ID No. 200300761
Ohio Department of Natural Resources
Clarence J. Brown Reservoir
Boat Launch Ramp
Page 4 of 5

C:\Dwgs\5070-004_BUCK\PERMIT_12-03\SECTION-B.dwg 12/12/03 12:00:57 PM EST

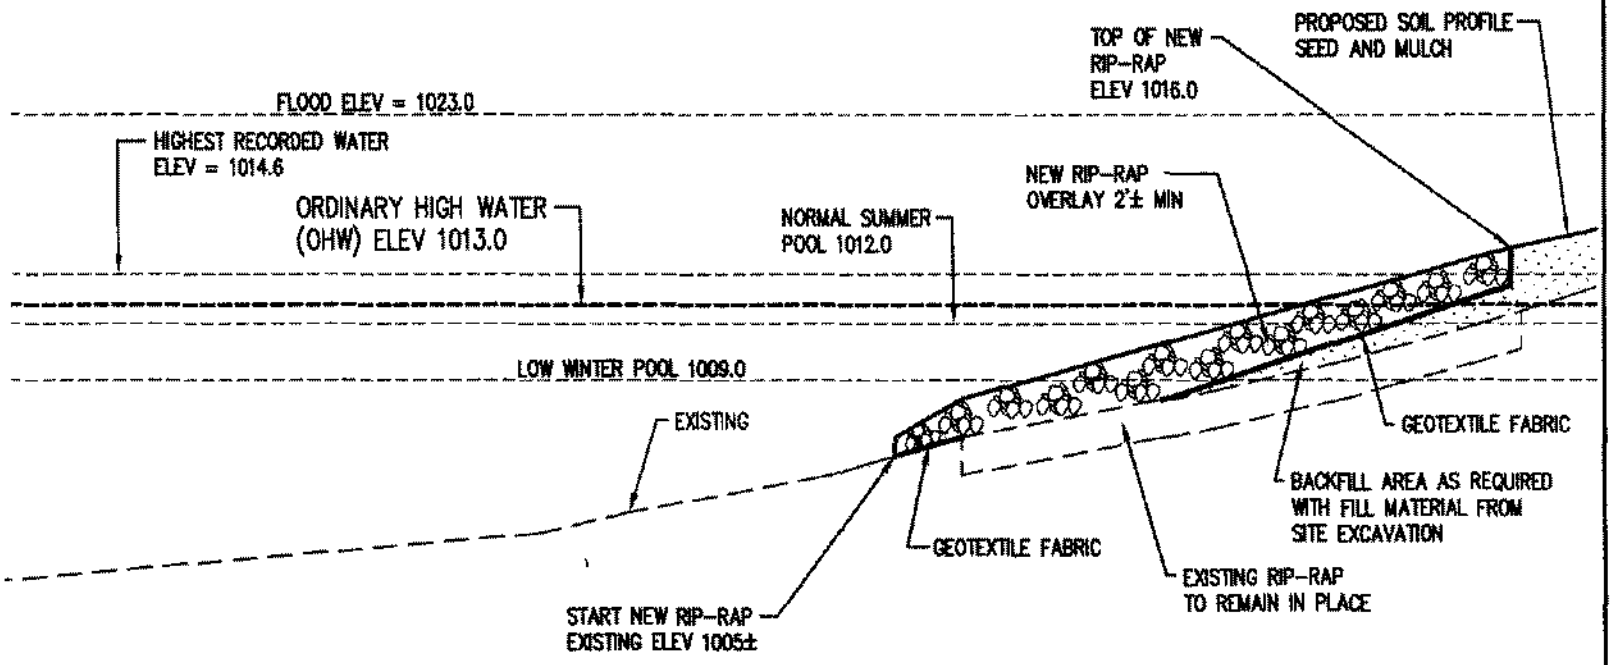

SECTION 'B' ~ TYPICAL SECTION
SHORELINE PROTECTION

SCALE: NONE

ENGINEERING
Ohio Department of Natural Resources

POGGEMEYER DESIGN GROUP, INC.
ARCHITECTS + ENGINEERS + PLANNERS

C.J. BROWN RESERVOIR
OHIO DEPT OF NATURAL RESOURCES

DRAWN: JTP
CHECKED: PAW
DATE: 12/15/03
JOB NO.: 736-730-99-009

BUCK CREEK STATE PARK
BOATLAUNCH RAMP IMPROVEMENTS
CLARK COUNTY, OHIO

5 OF 5