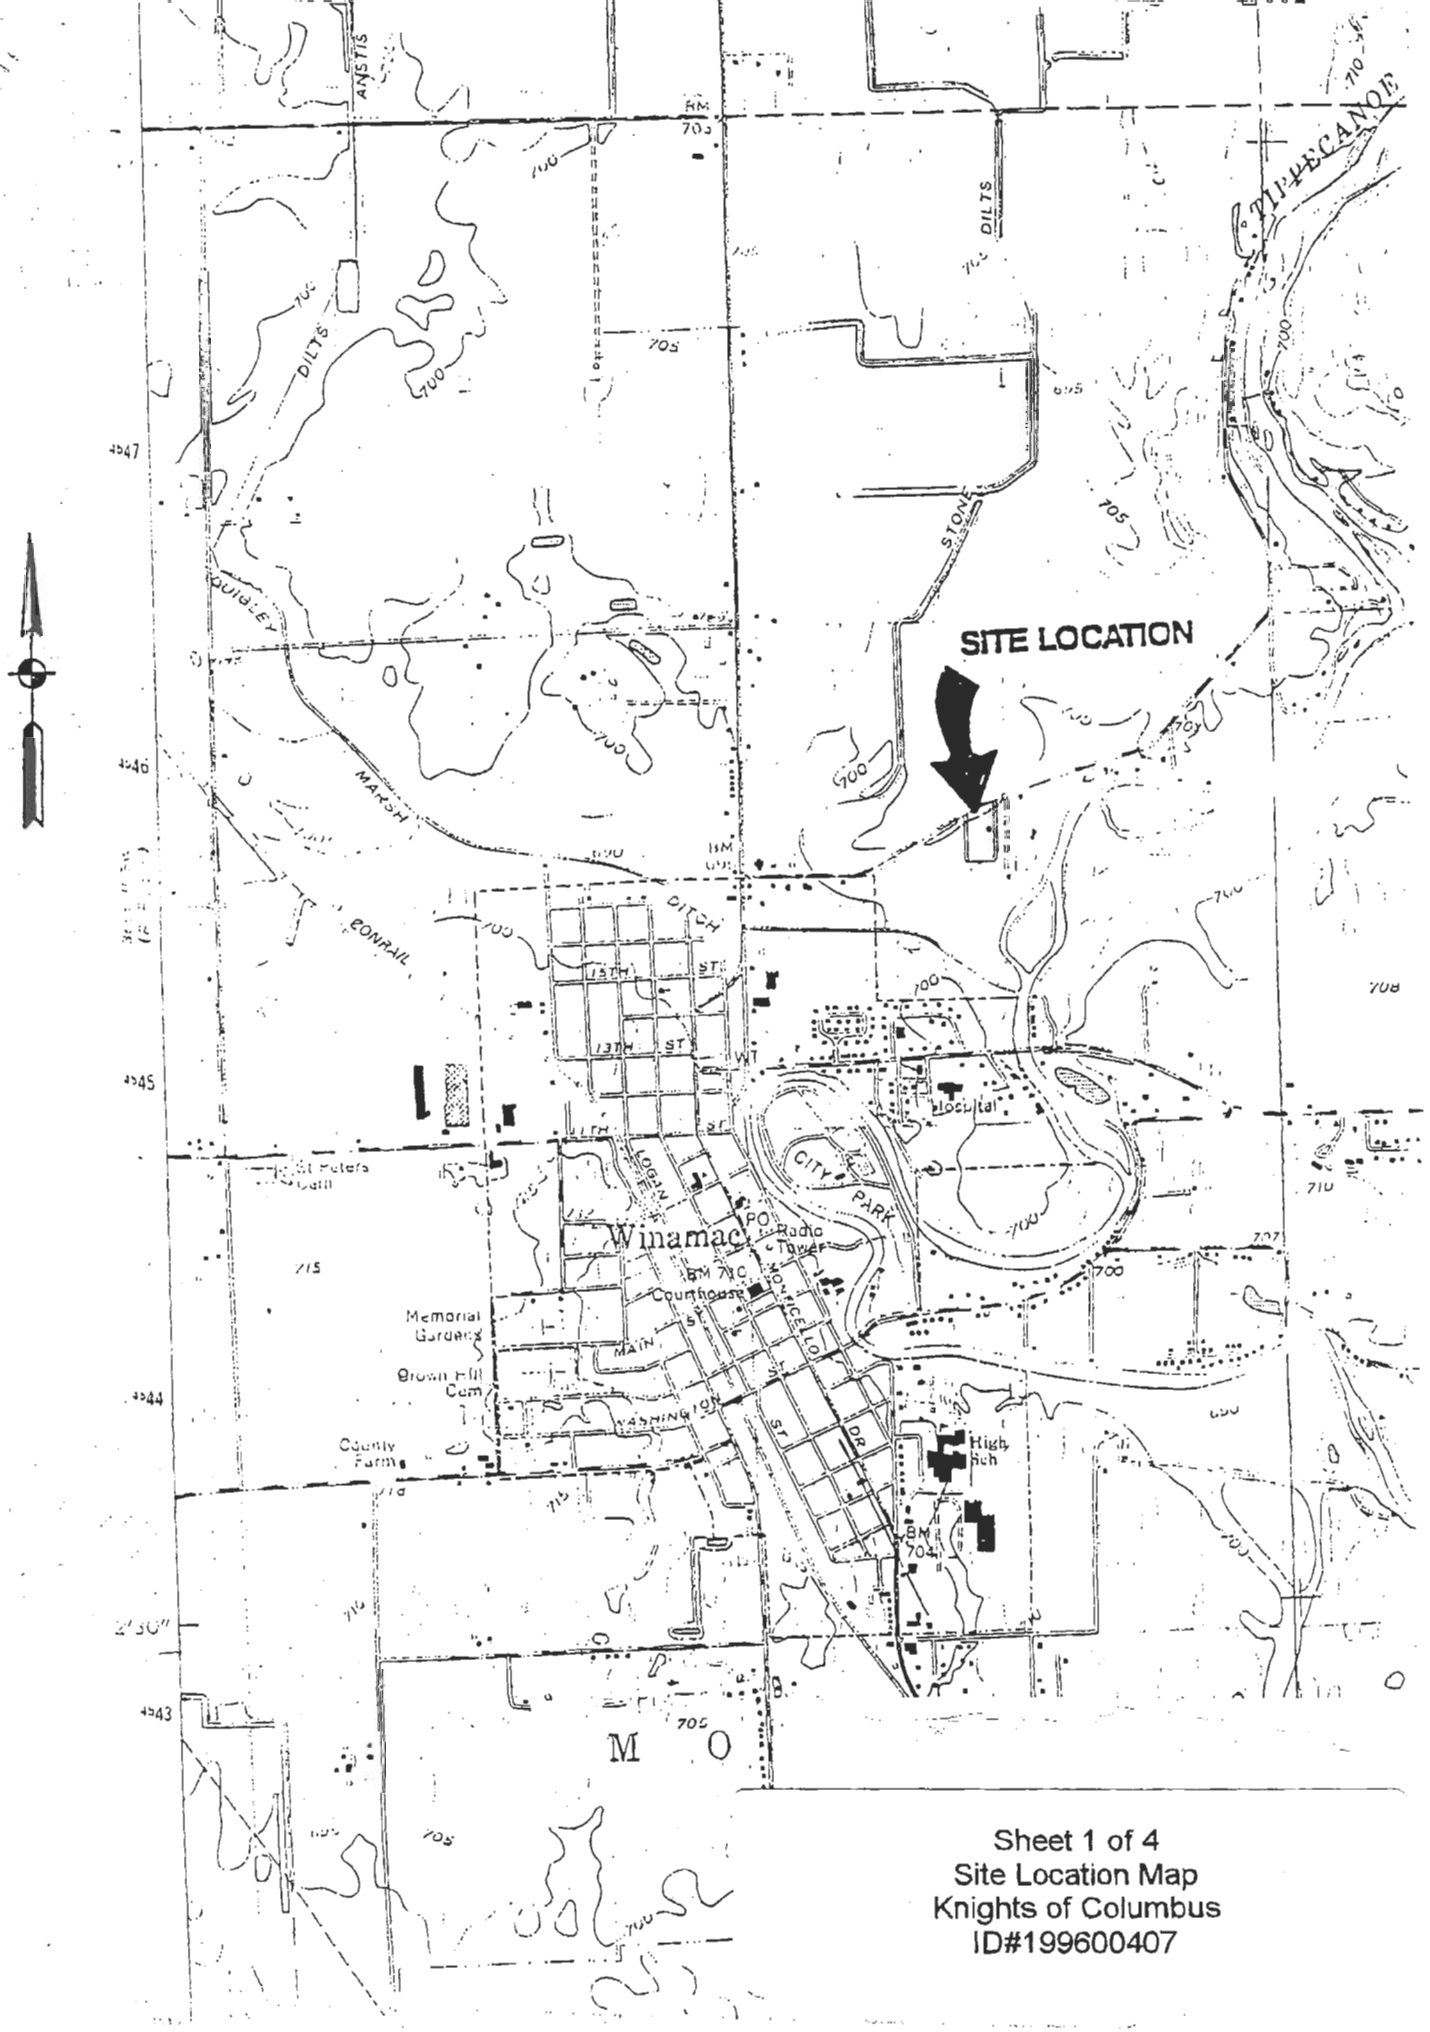

Sheet 1 of 4
Site Location Map
Knights of Columbus
ID#199600407

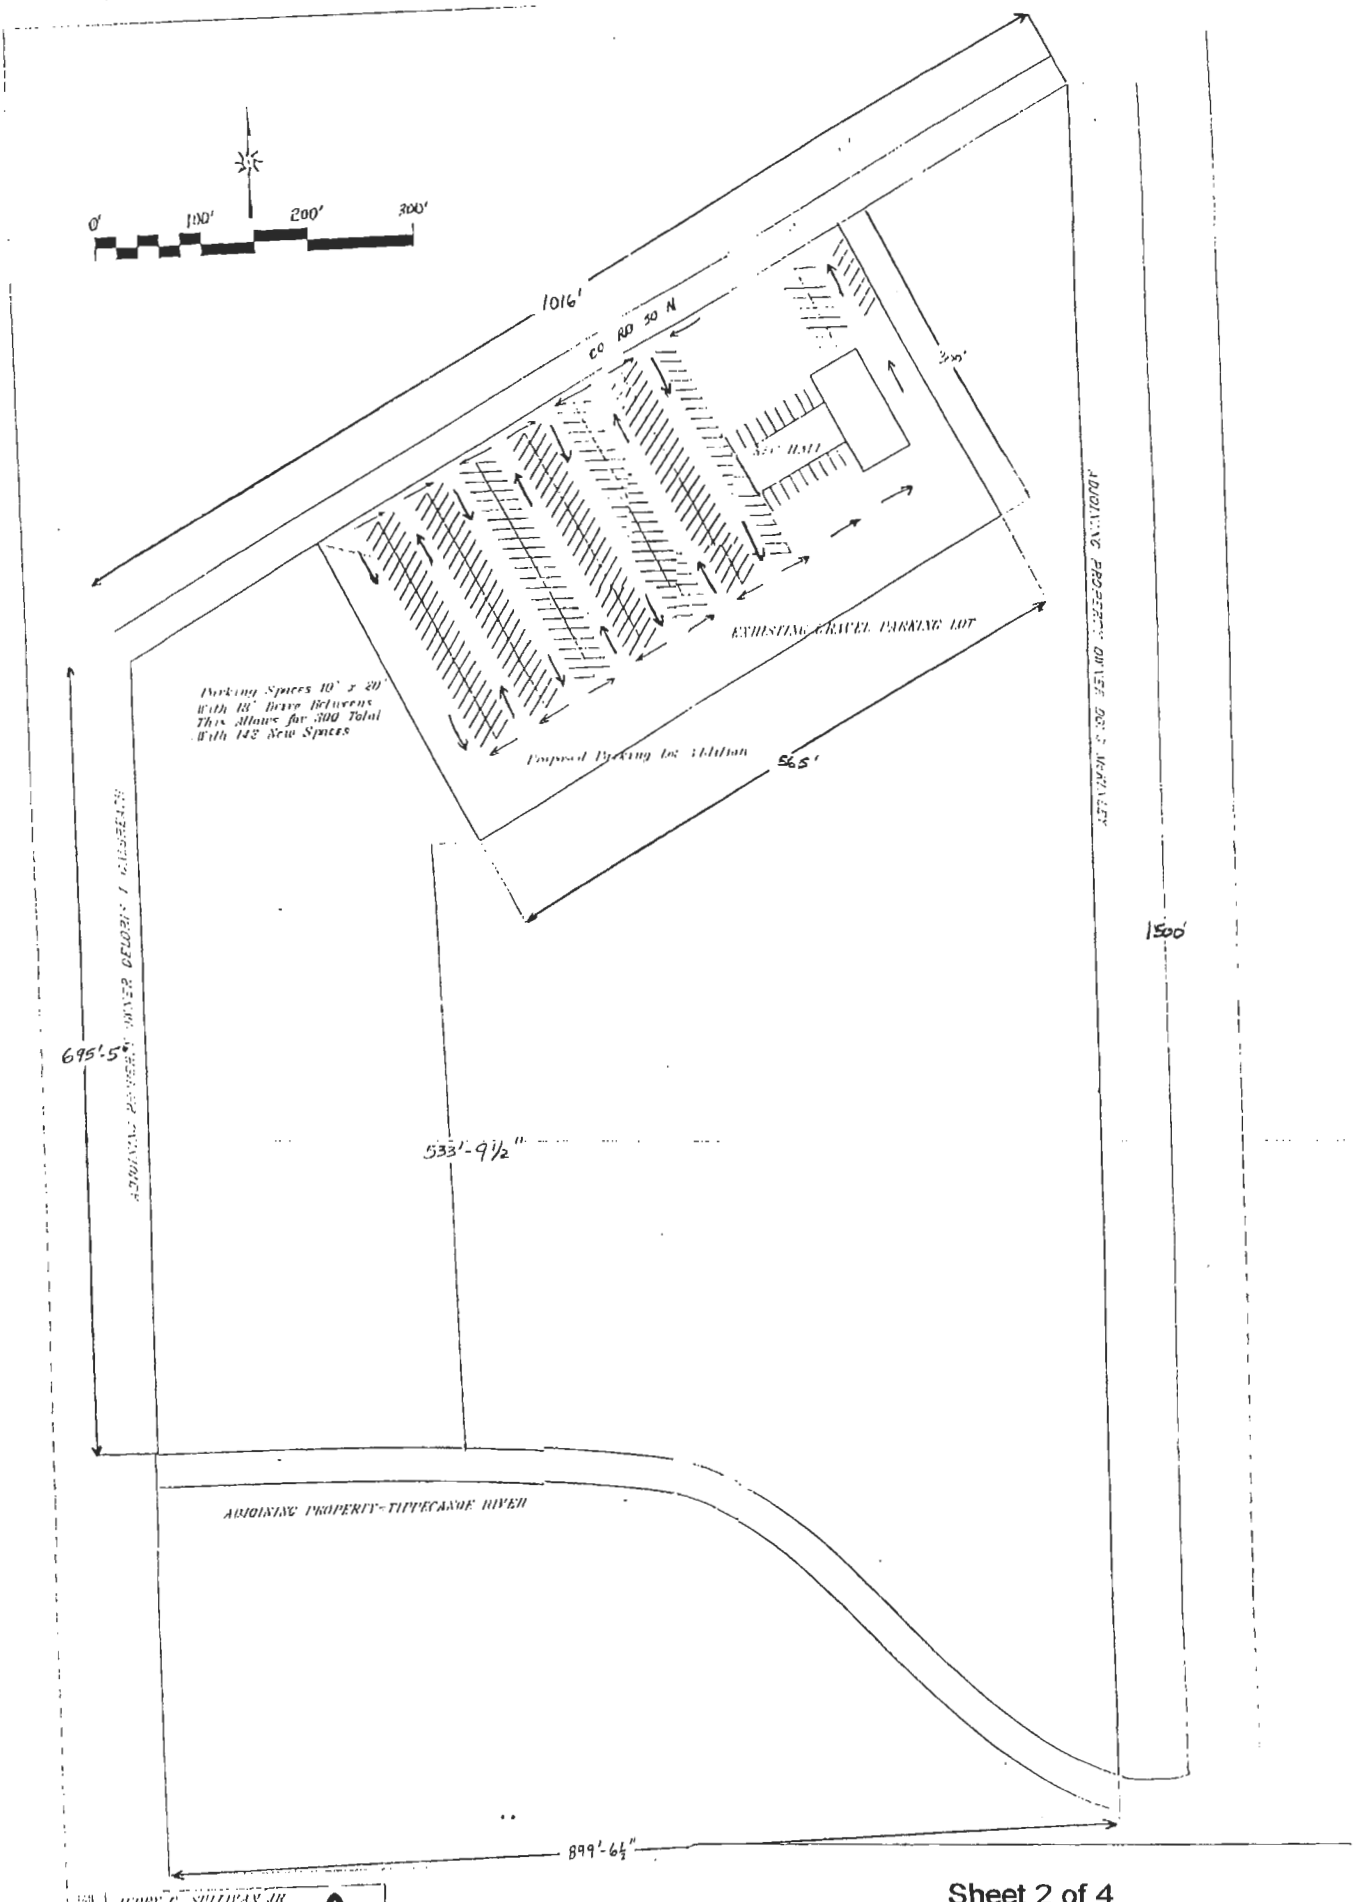

Sheet 2 of 4
Vicinity Map
Knights of Columbus
ID#199600407

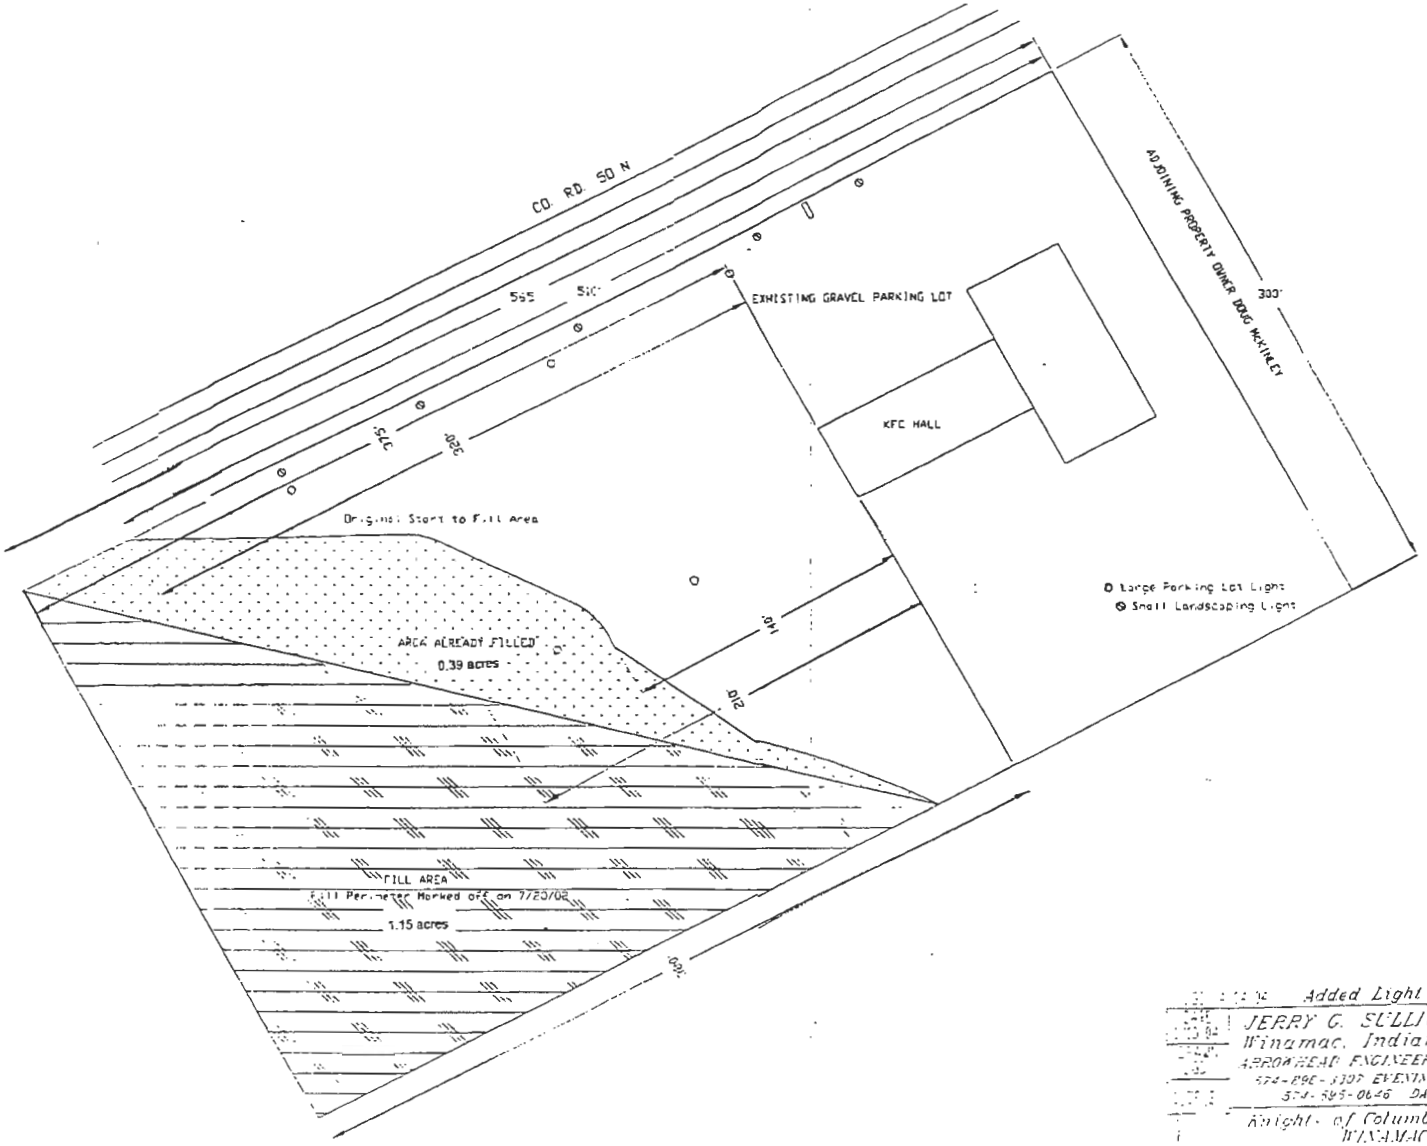

Added Light Fixtures to Drawing

JERRY G. SULLIVAN JR.
Winamac, Indiana 46996
APPROVED ENGINEERING
574-896-5307 EVENINGS
574-893-0646 DAYS

Knights of Columbus Parking Lot Fill
WINAMAC, IN 46996

Sheet 3 of 4
Plan View
Knights of Columbus
ID#199600407

Fill Area 1.12 A
Average Fill Depth of 11'
Requires 20,000 Cu. Yd. of Fill

TOTAL TILL=20,000 CUBIC YD.
FILL TO CONSIST OF DIRT, ROCK, AND CONCRETE

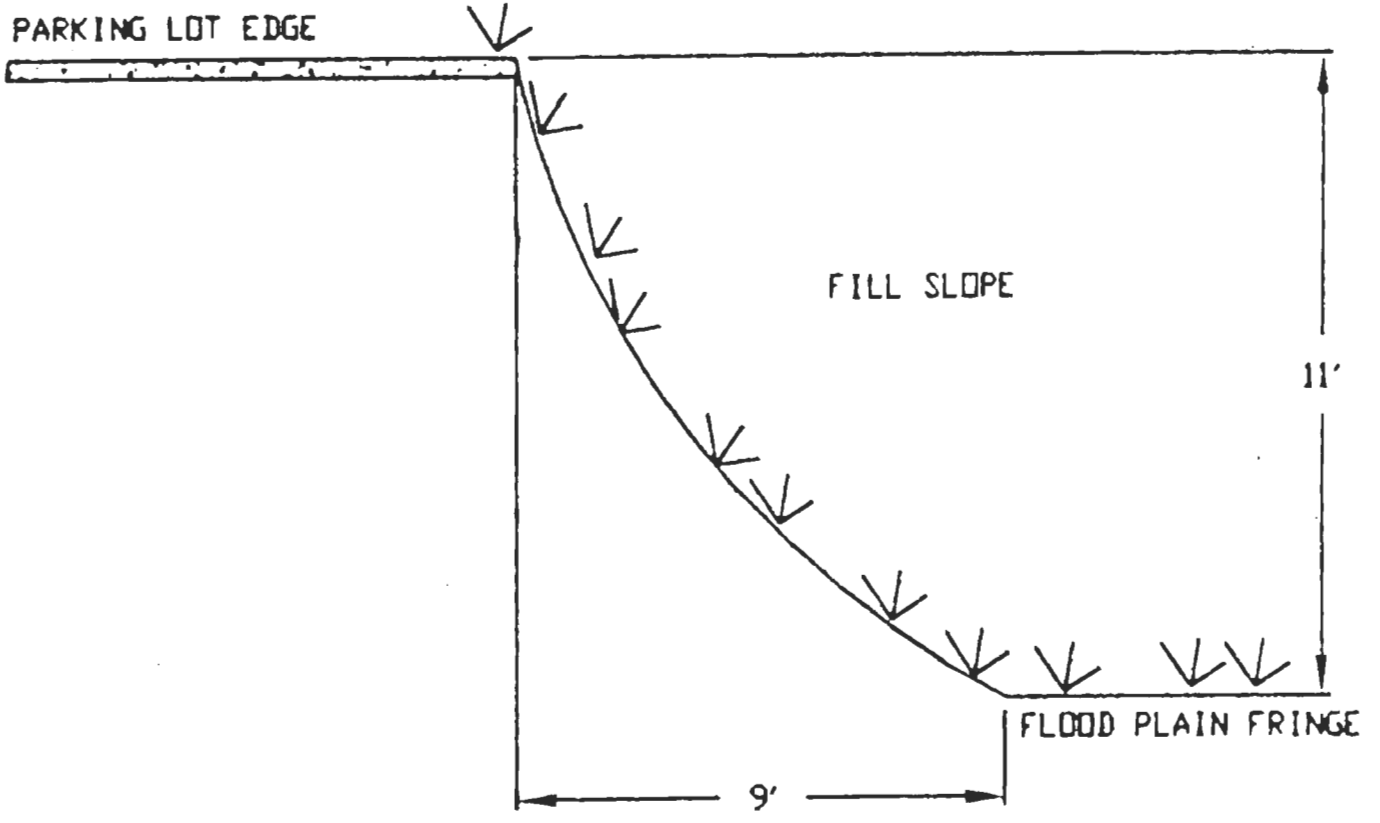

Sheet 4 of 4
Cross-Section of Fill
Knights of Columbus
ID#199600407