APR 23 2001

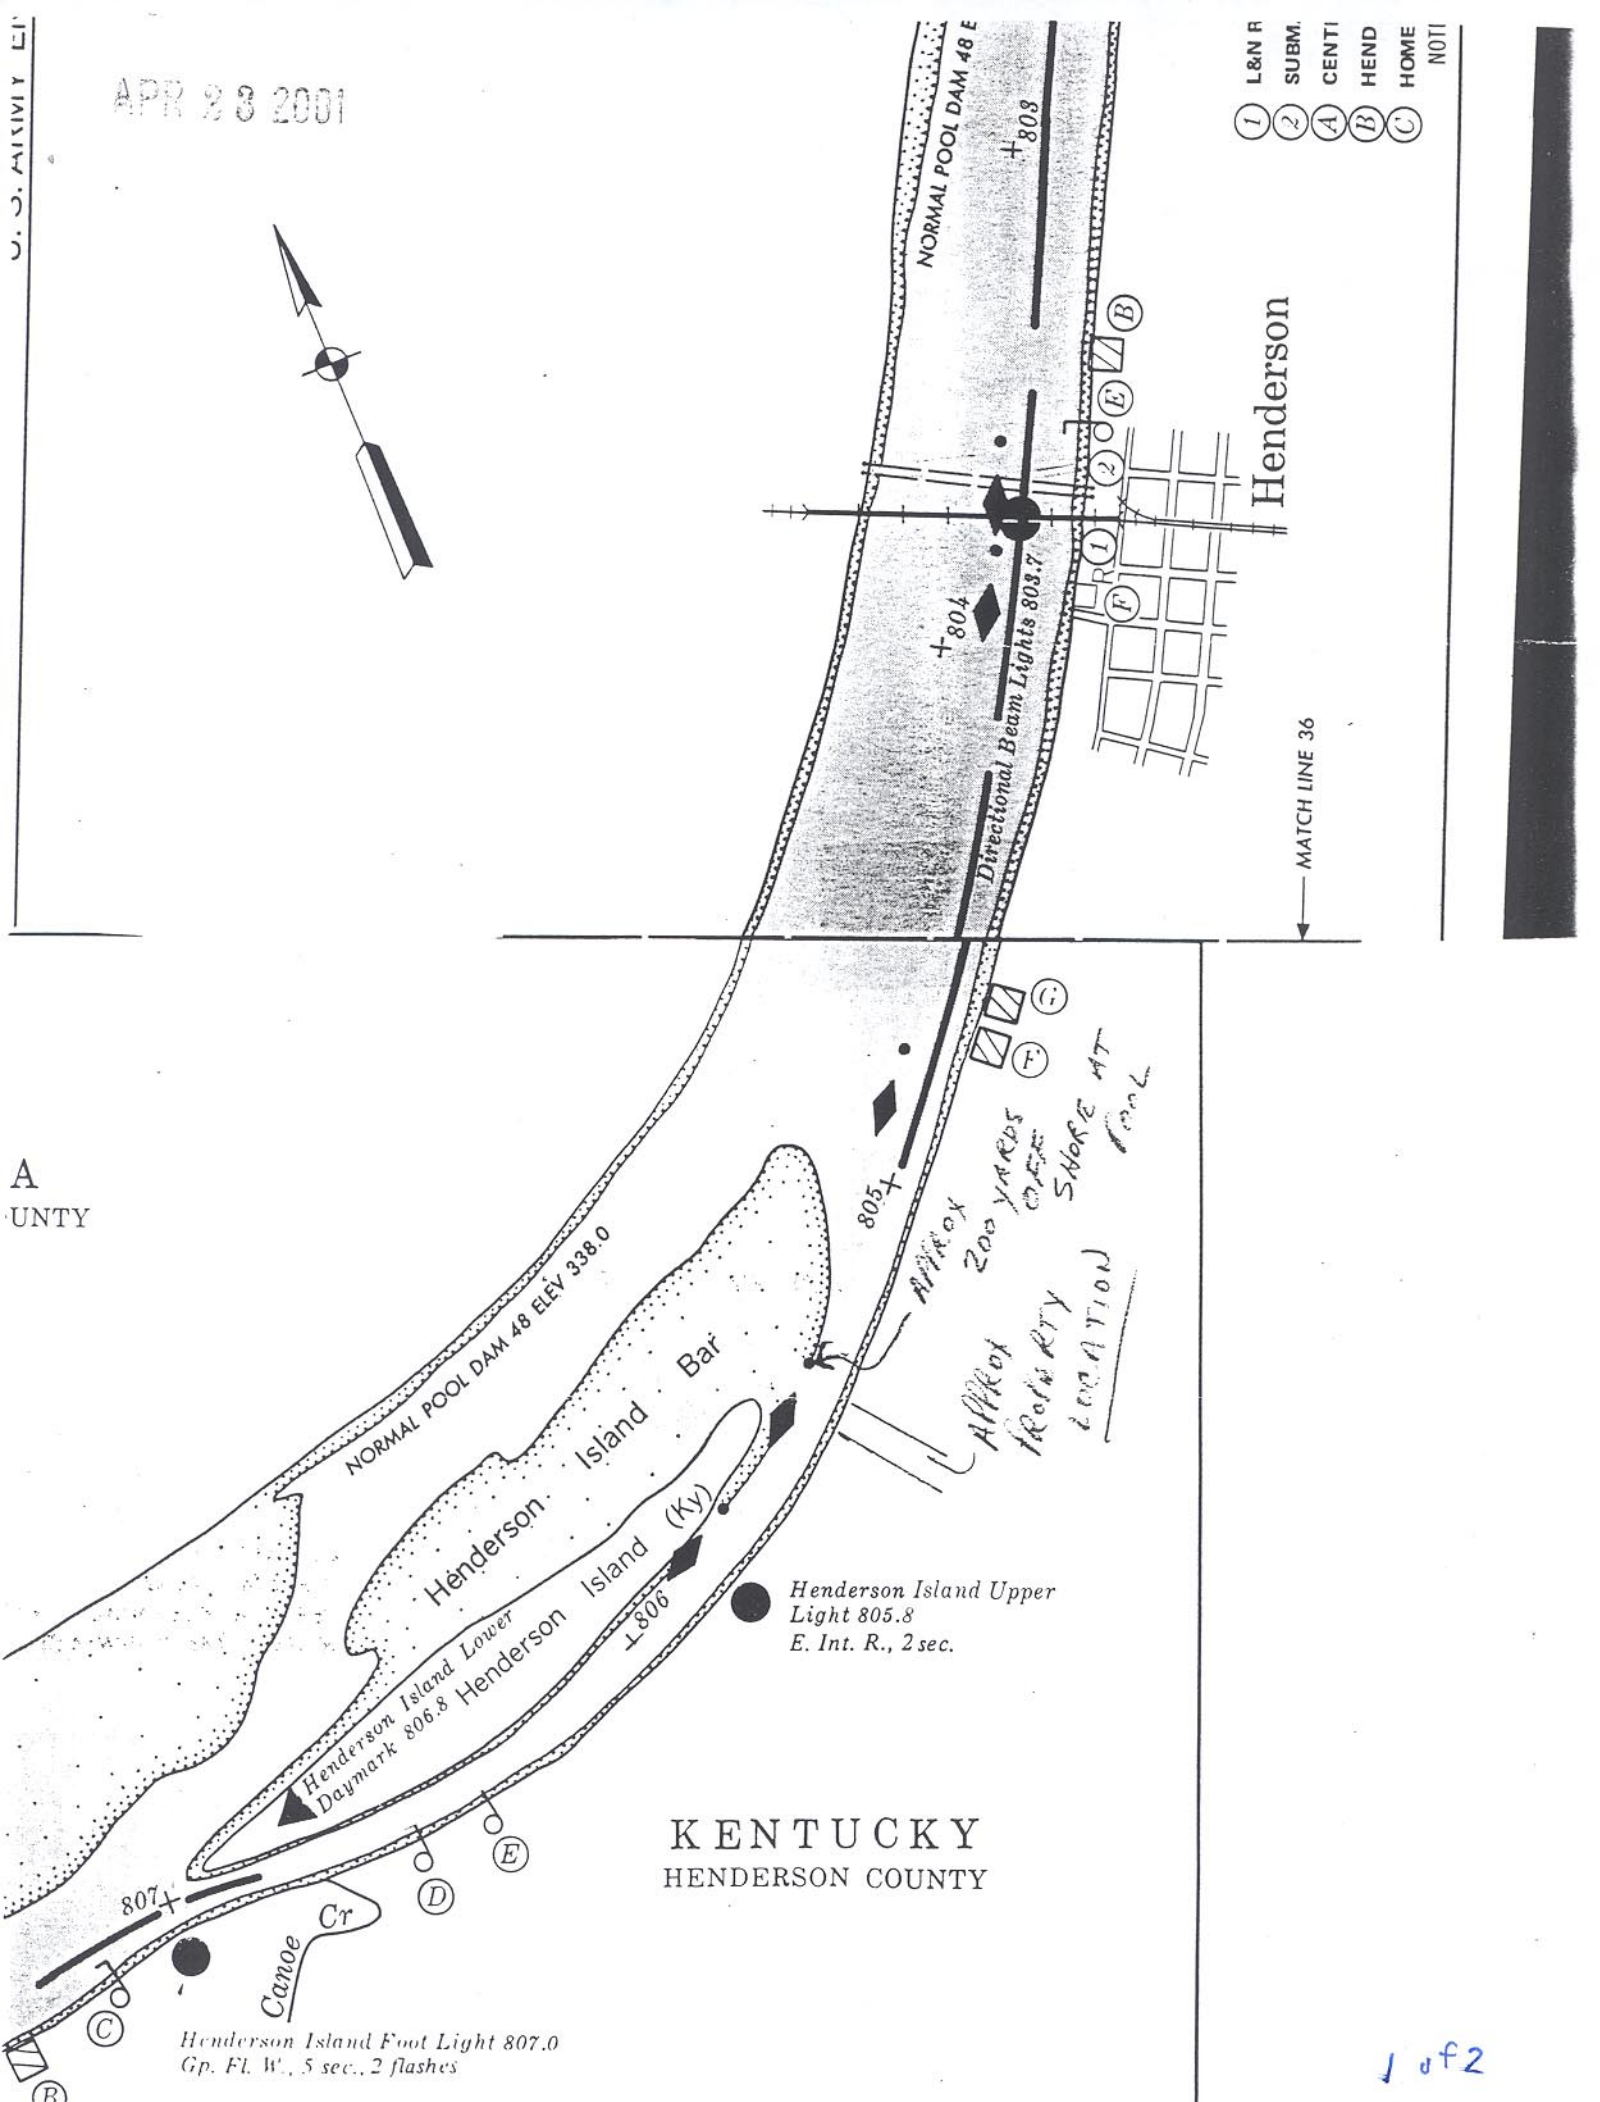

A
UNTY

1 of 2

PROPOSED DOCK

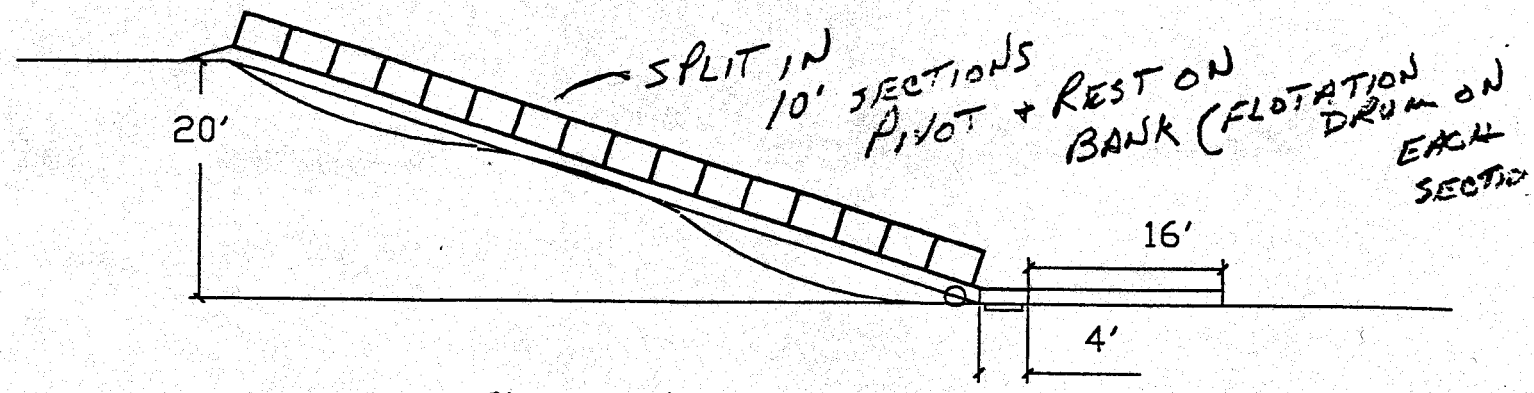

ELEVATION

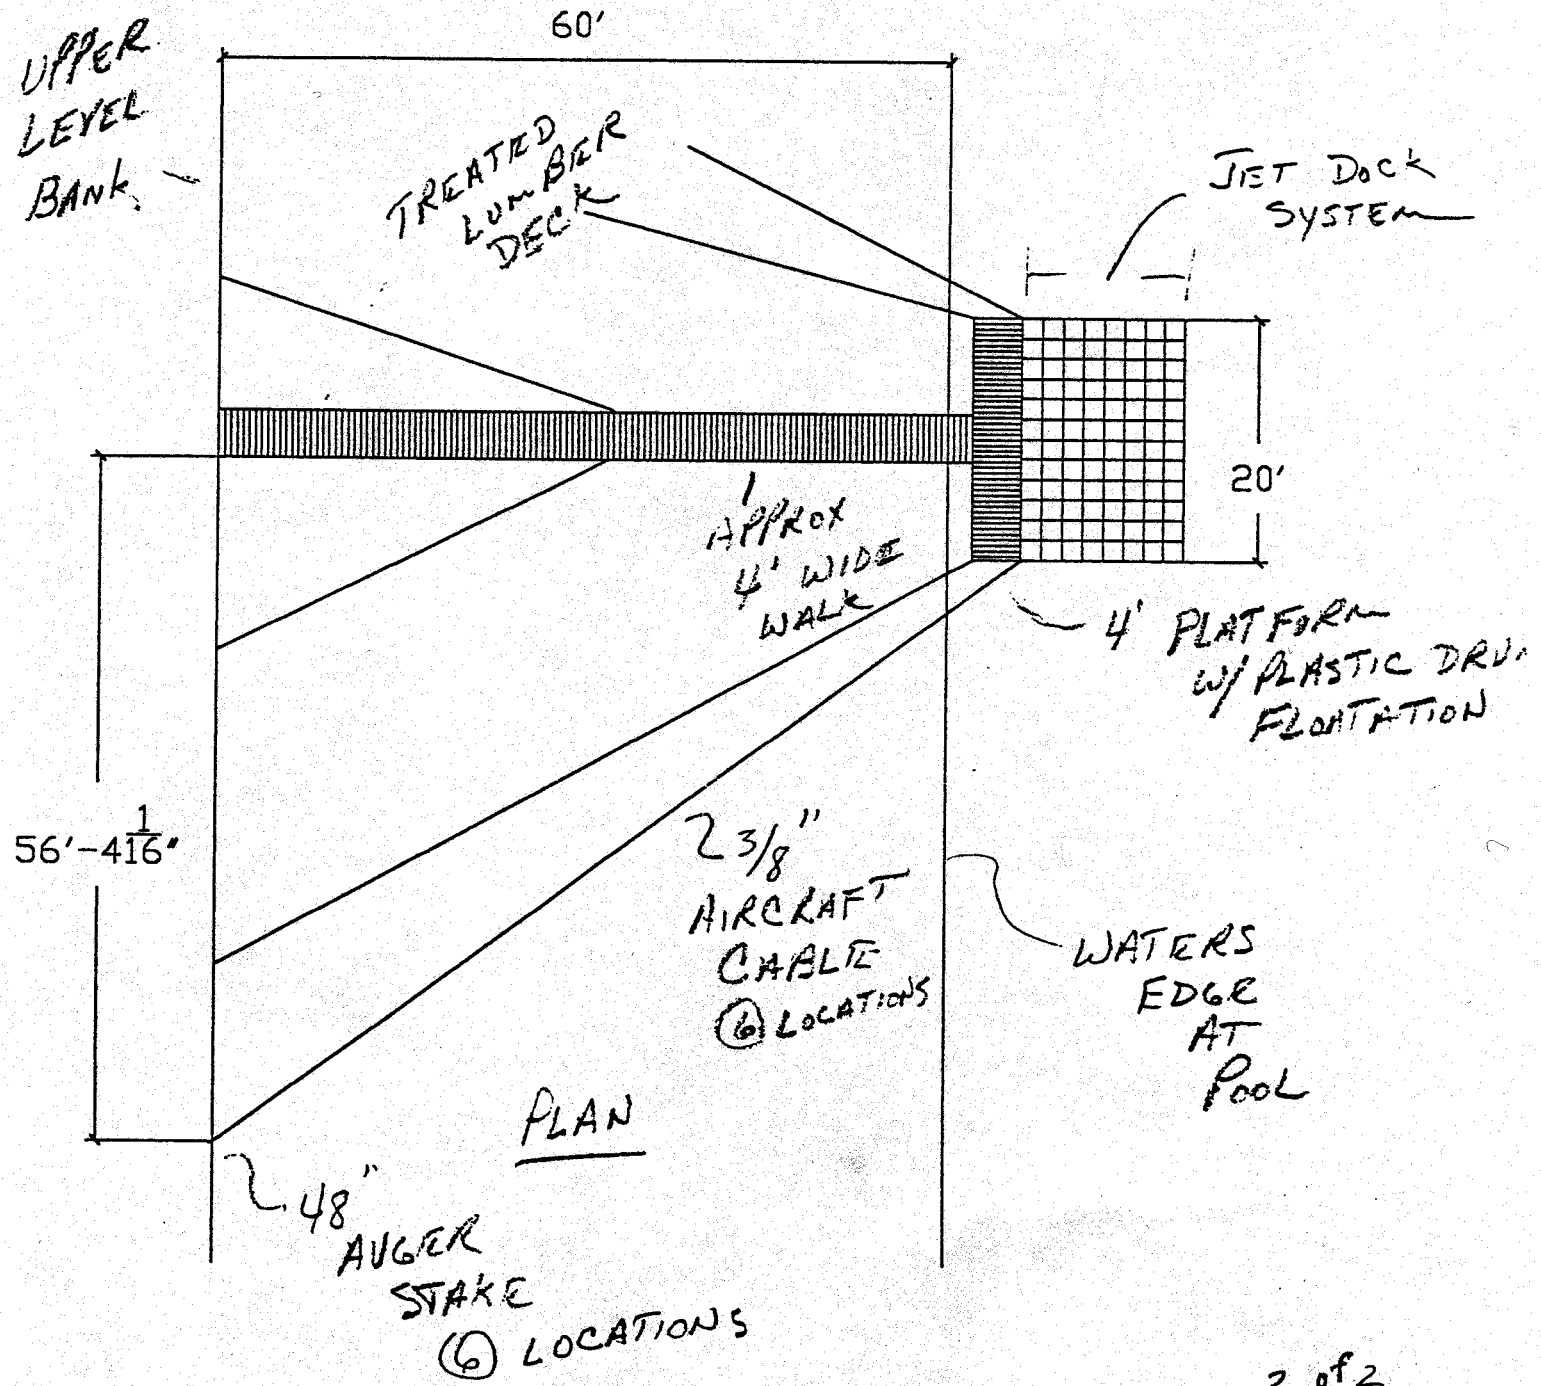

PLAN