LOCATION MAP

APPLICANT: COMMONWEALTH OF KENTUCKY TRANSPORTATION CABINET

PROJECT: US 460 RECONSTRUCTION

LOCATION: CAMARGO TO JEFFERSONVILLE MONTGOMERY COUNTY, KY

ID 200100620

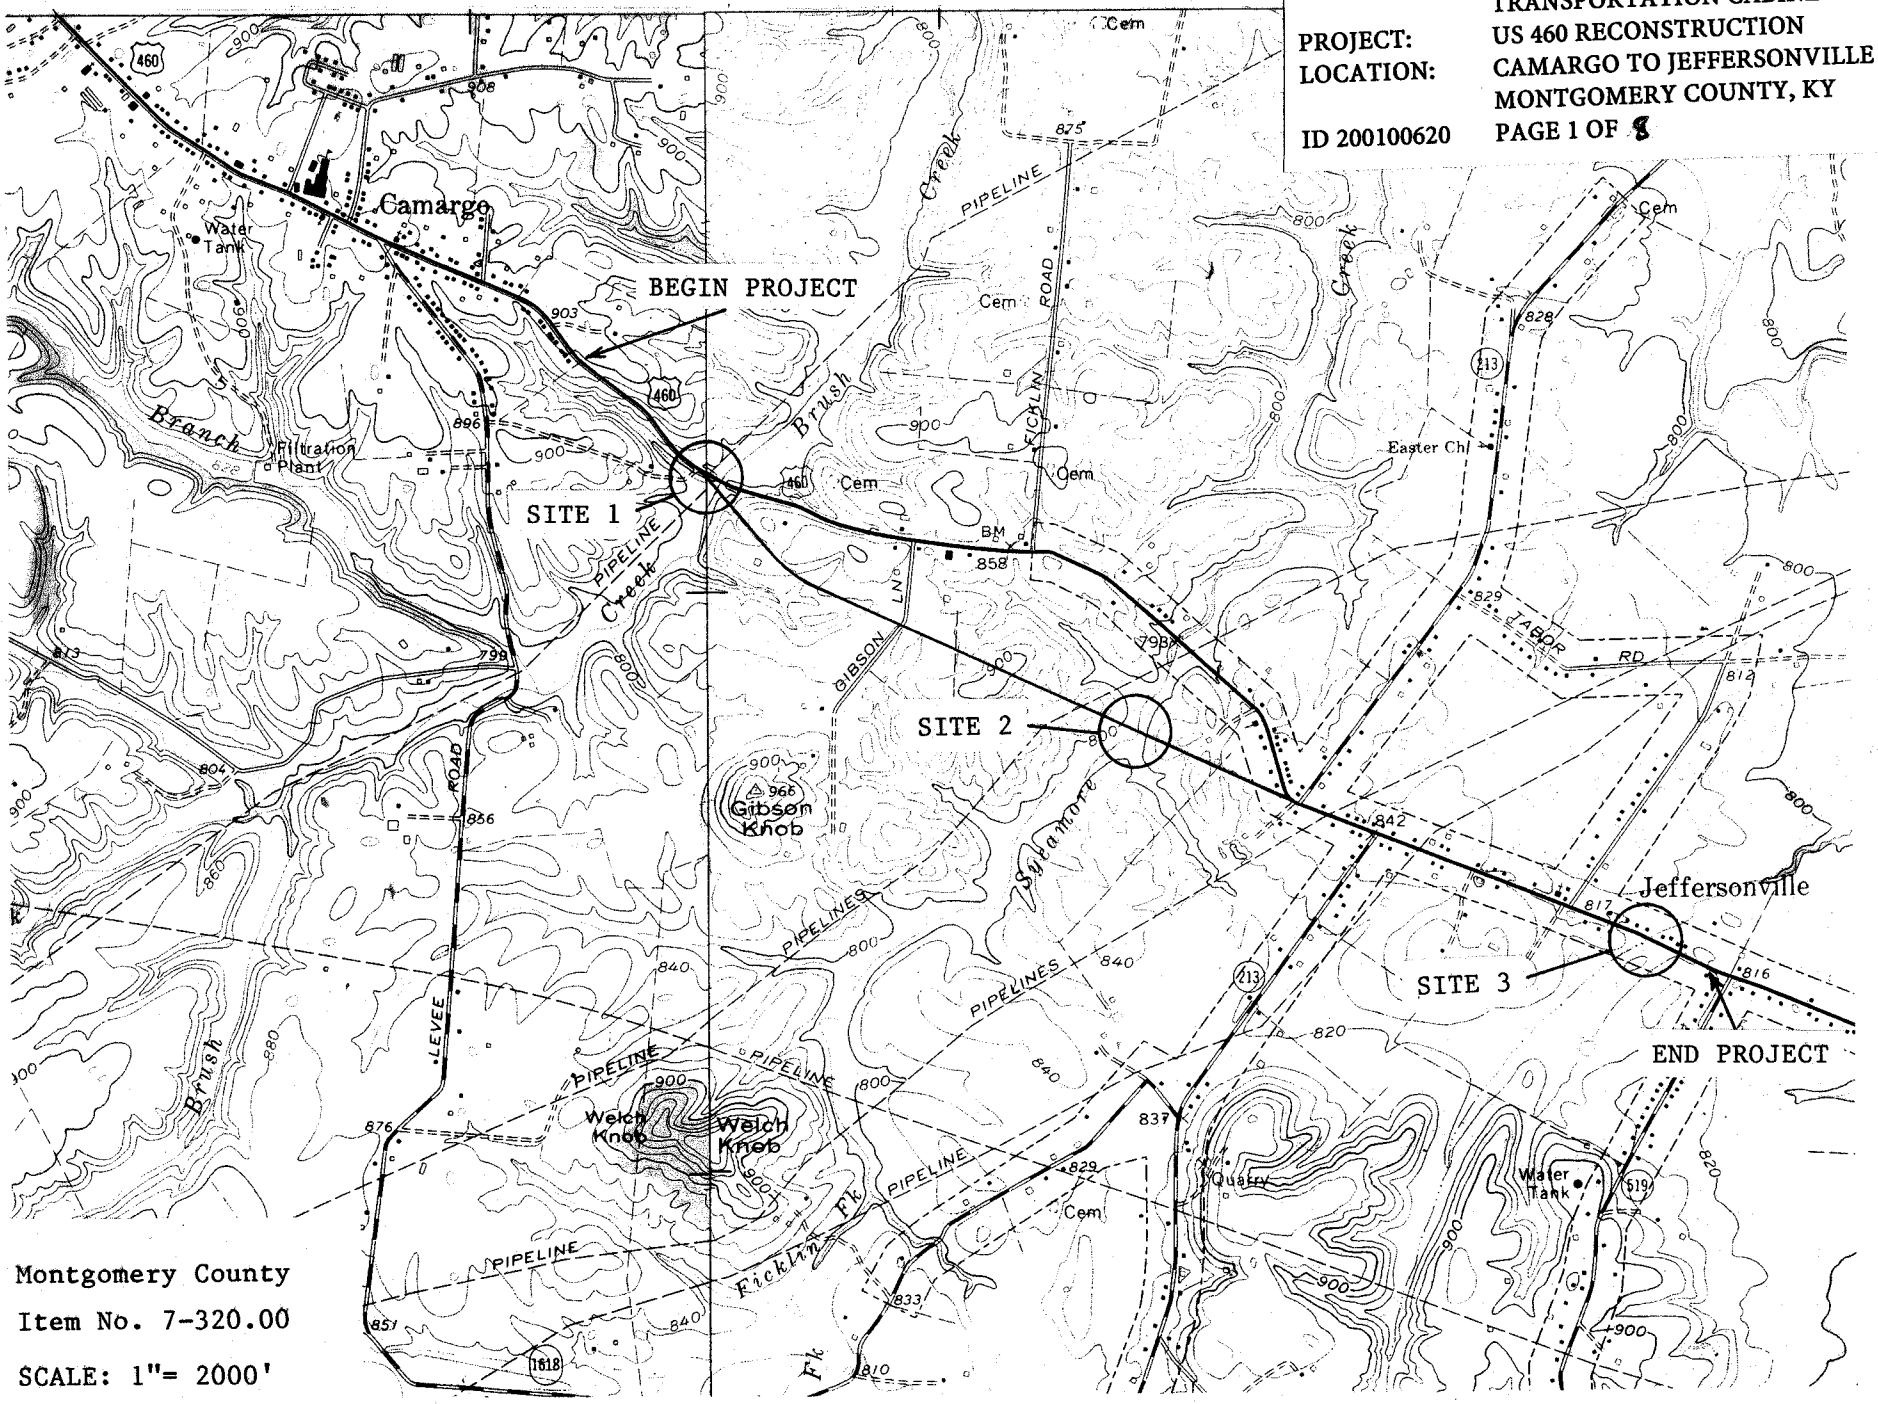

Montgomery County

Item No. 7-320.00

SCALE: 1"= 2000'

LEVEE QUAD.

MEANS QUAD.

SITE 1

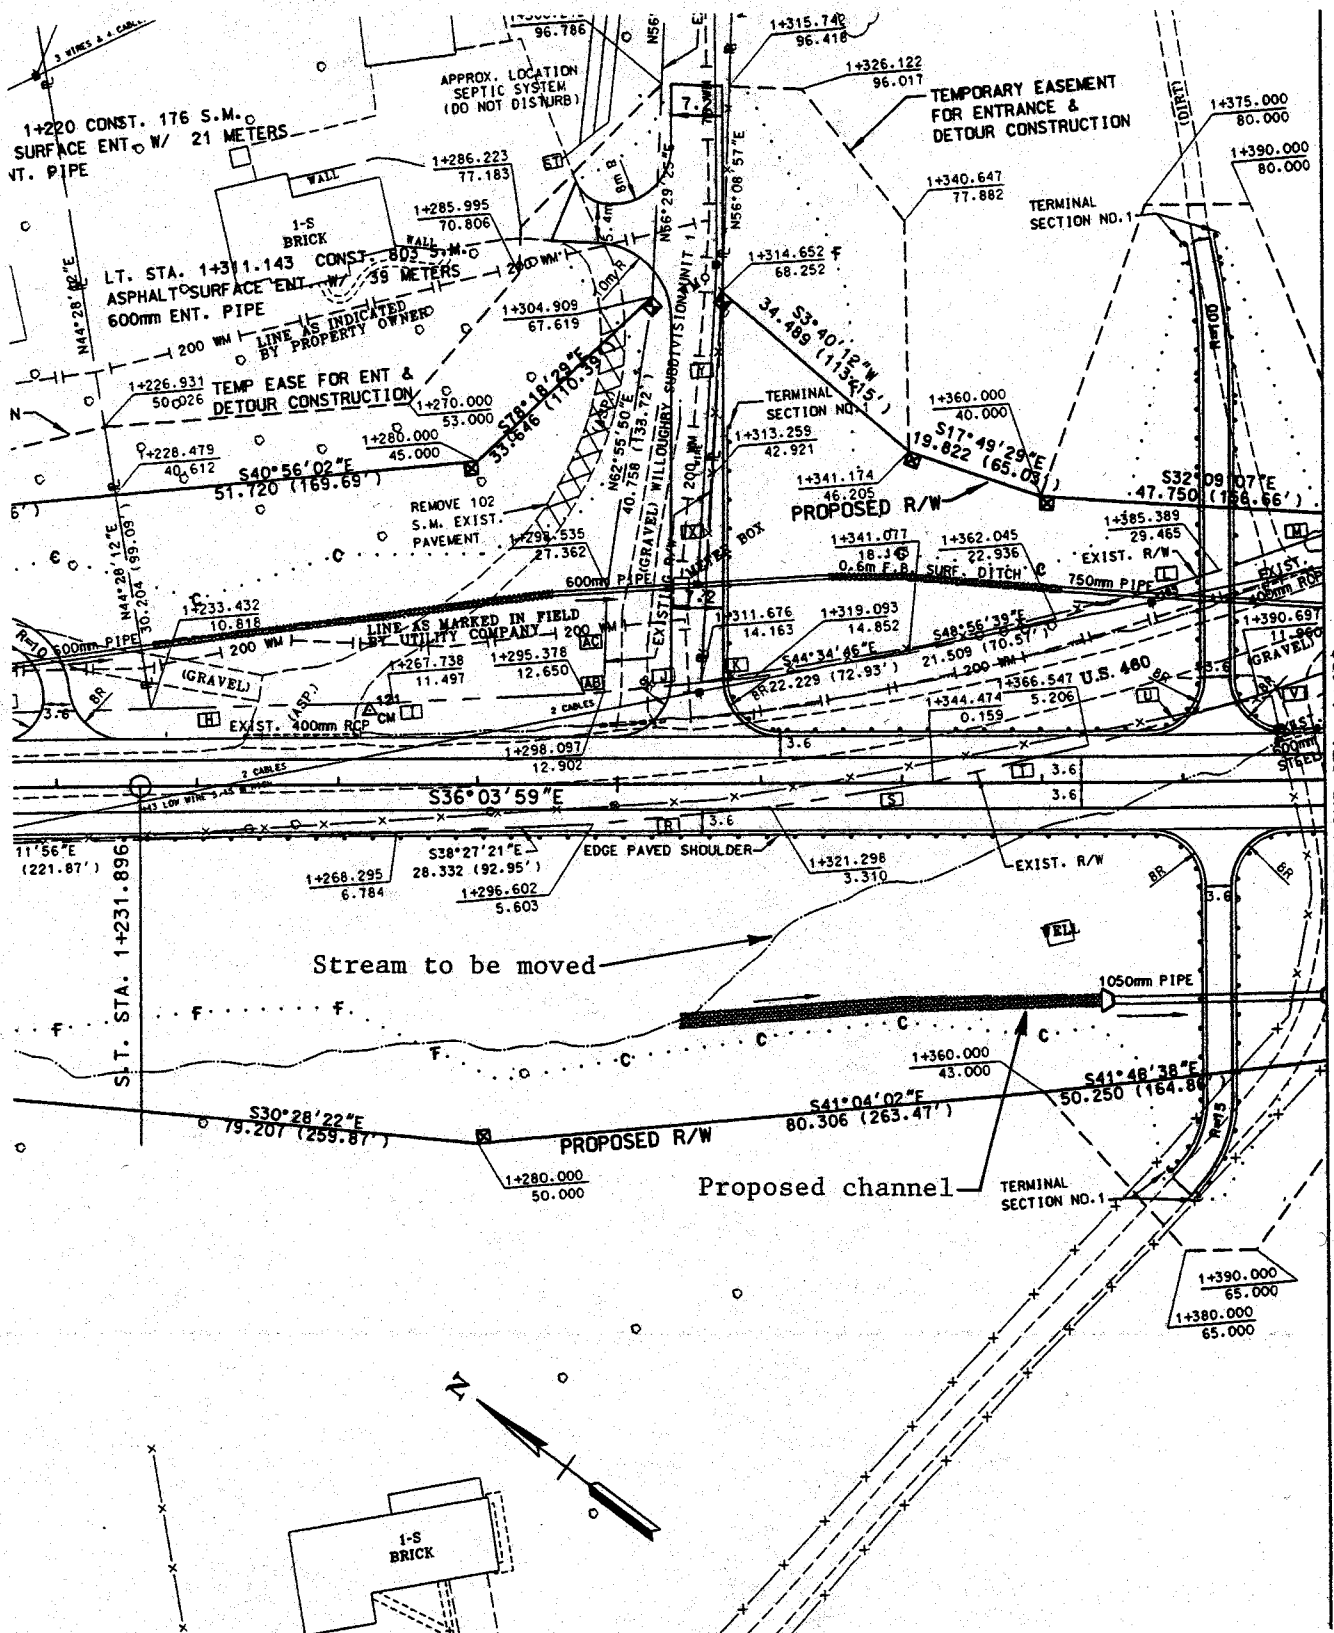

(Cont. next sheet)

APPLICANT: COMMONWEALTH OF KENTUCKY TRANSPORTATION CABINET

PROJECT: US 460 RECONSTRUCTION

LOCATION: CAMARGO TO JEFFERSONVILLE MONTGOMERY COUNTY, KY

ID 200100620 PAGE 2 OF 8

SITE 1

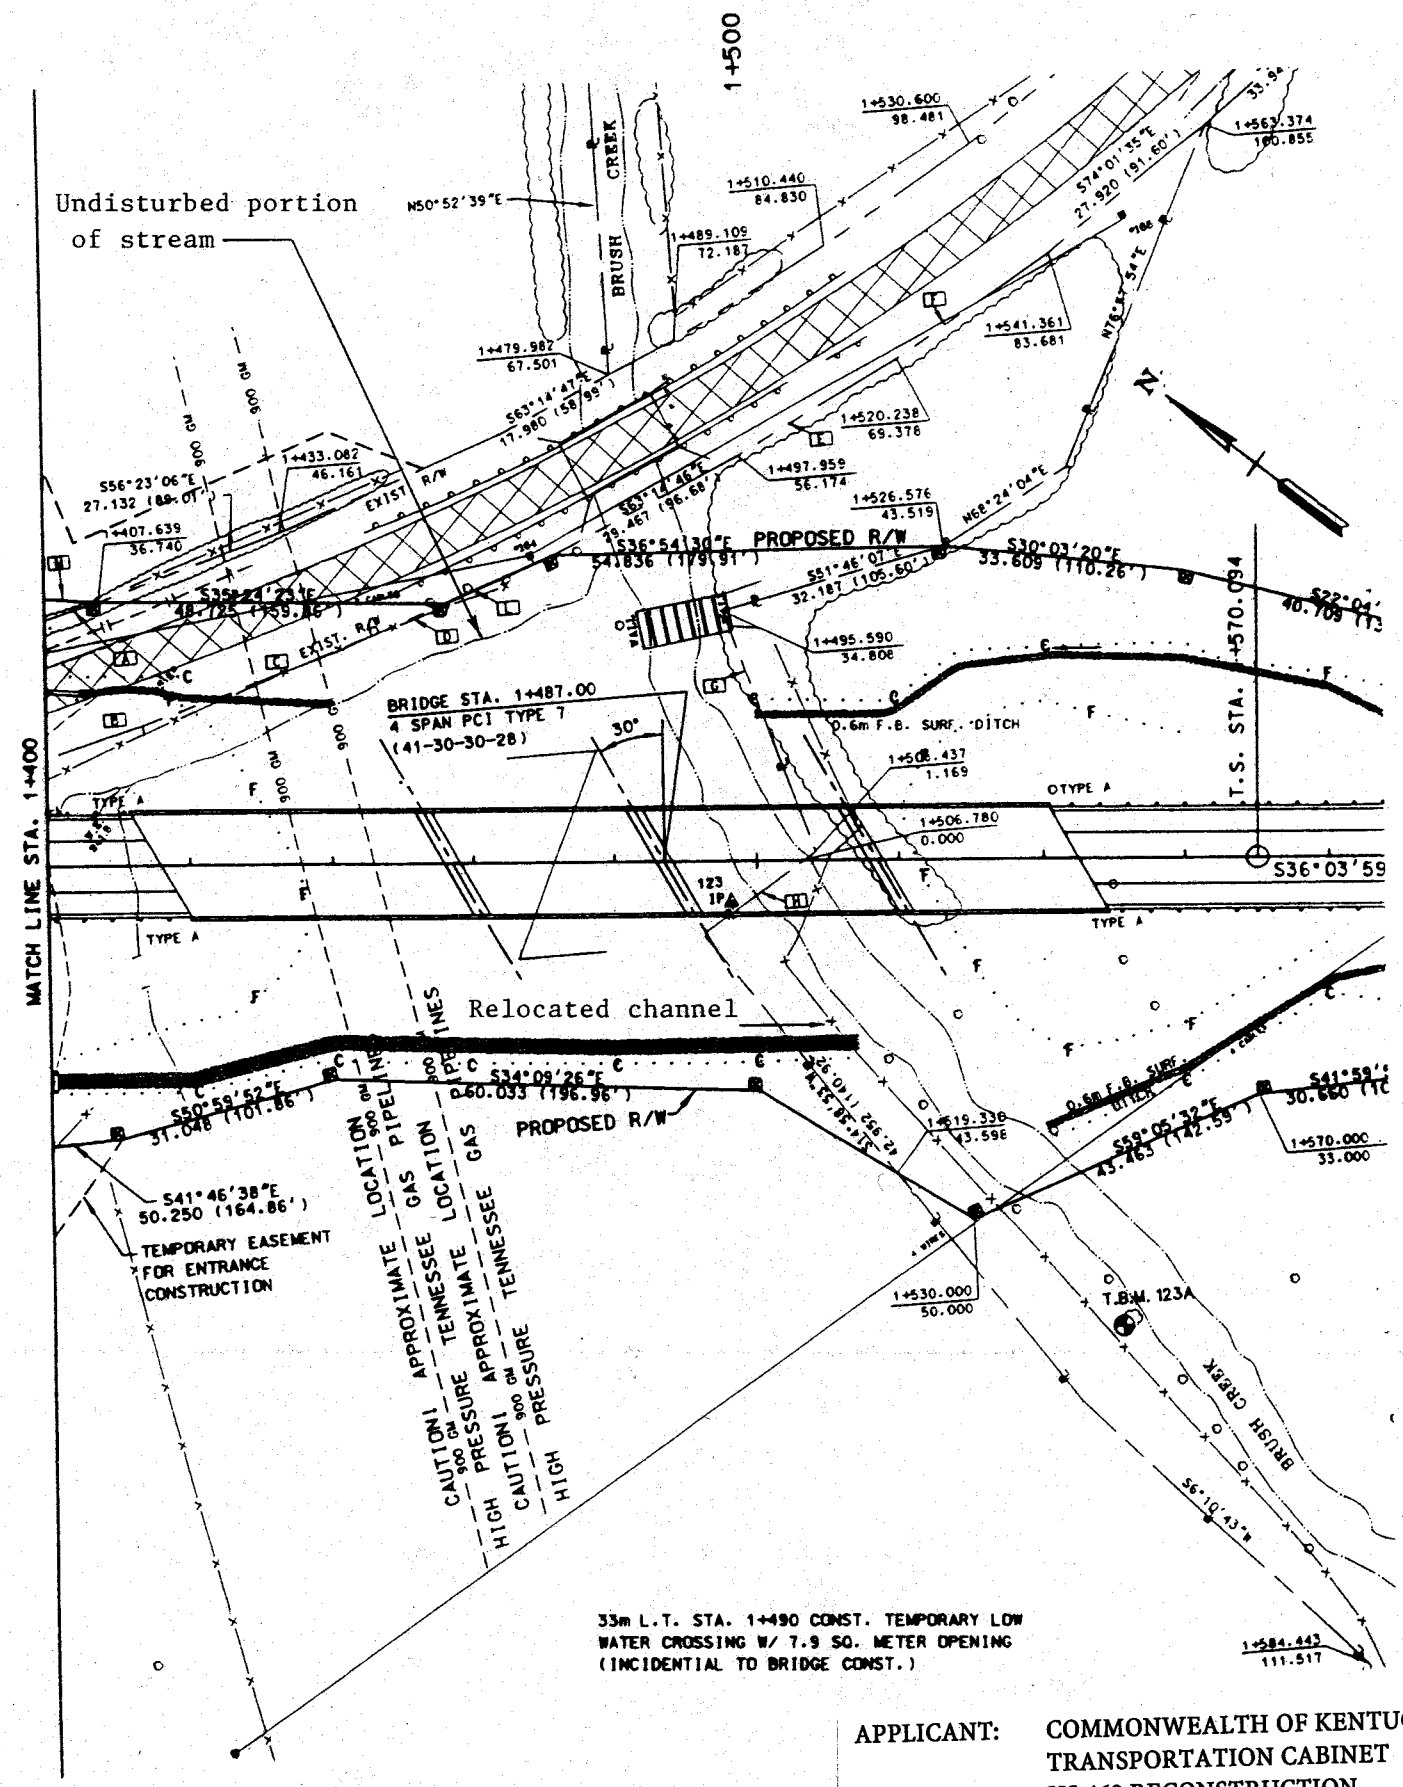

APPLICANT:	COMMONWEALTH OF KENTUCKY TRANSPORTATION CABINET
PROJECT:	US 460 RECONSTRUCTION
LOCATION:	CAMARGO TO JEFFERSONVILLE MONTGOMERY COUNTY, KY
ID 200100620	PAGE 3 OF 8

APPLICANT: COMMONWEALTH OF KENTUCKY
TRANSPORTATION CABINET
PROJECT: US 460 RECONSTRUCTION
LOCATION: CAMARGO TO JEFFERSONVILLE
MONTGOMERY COUNTY, KY
ID 200100620 PAGE 4 OF 18

SITE 1

Culvert for relocated channel

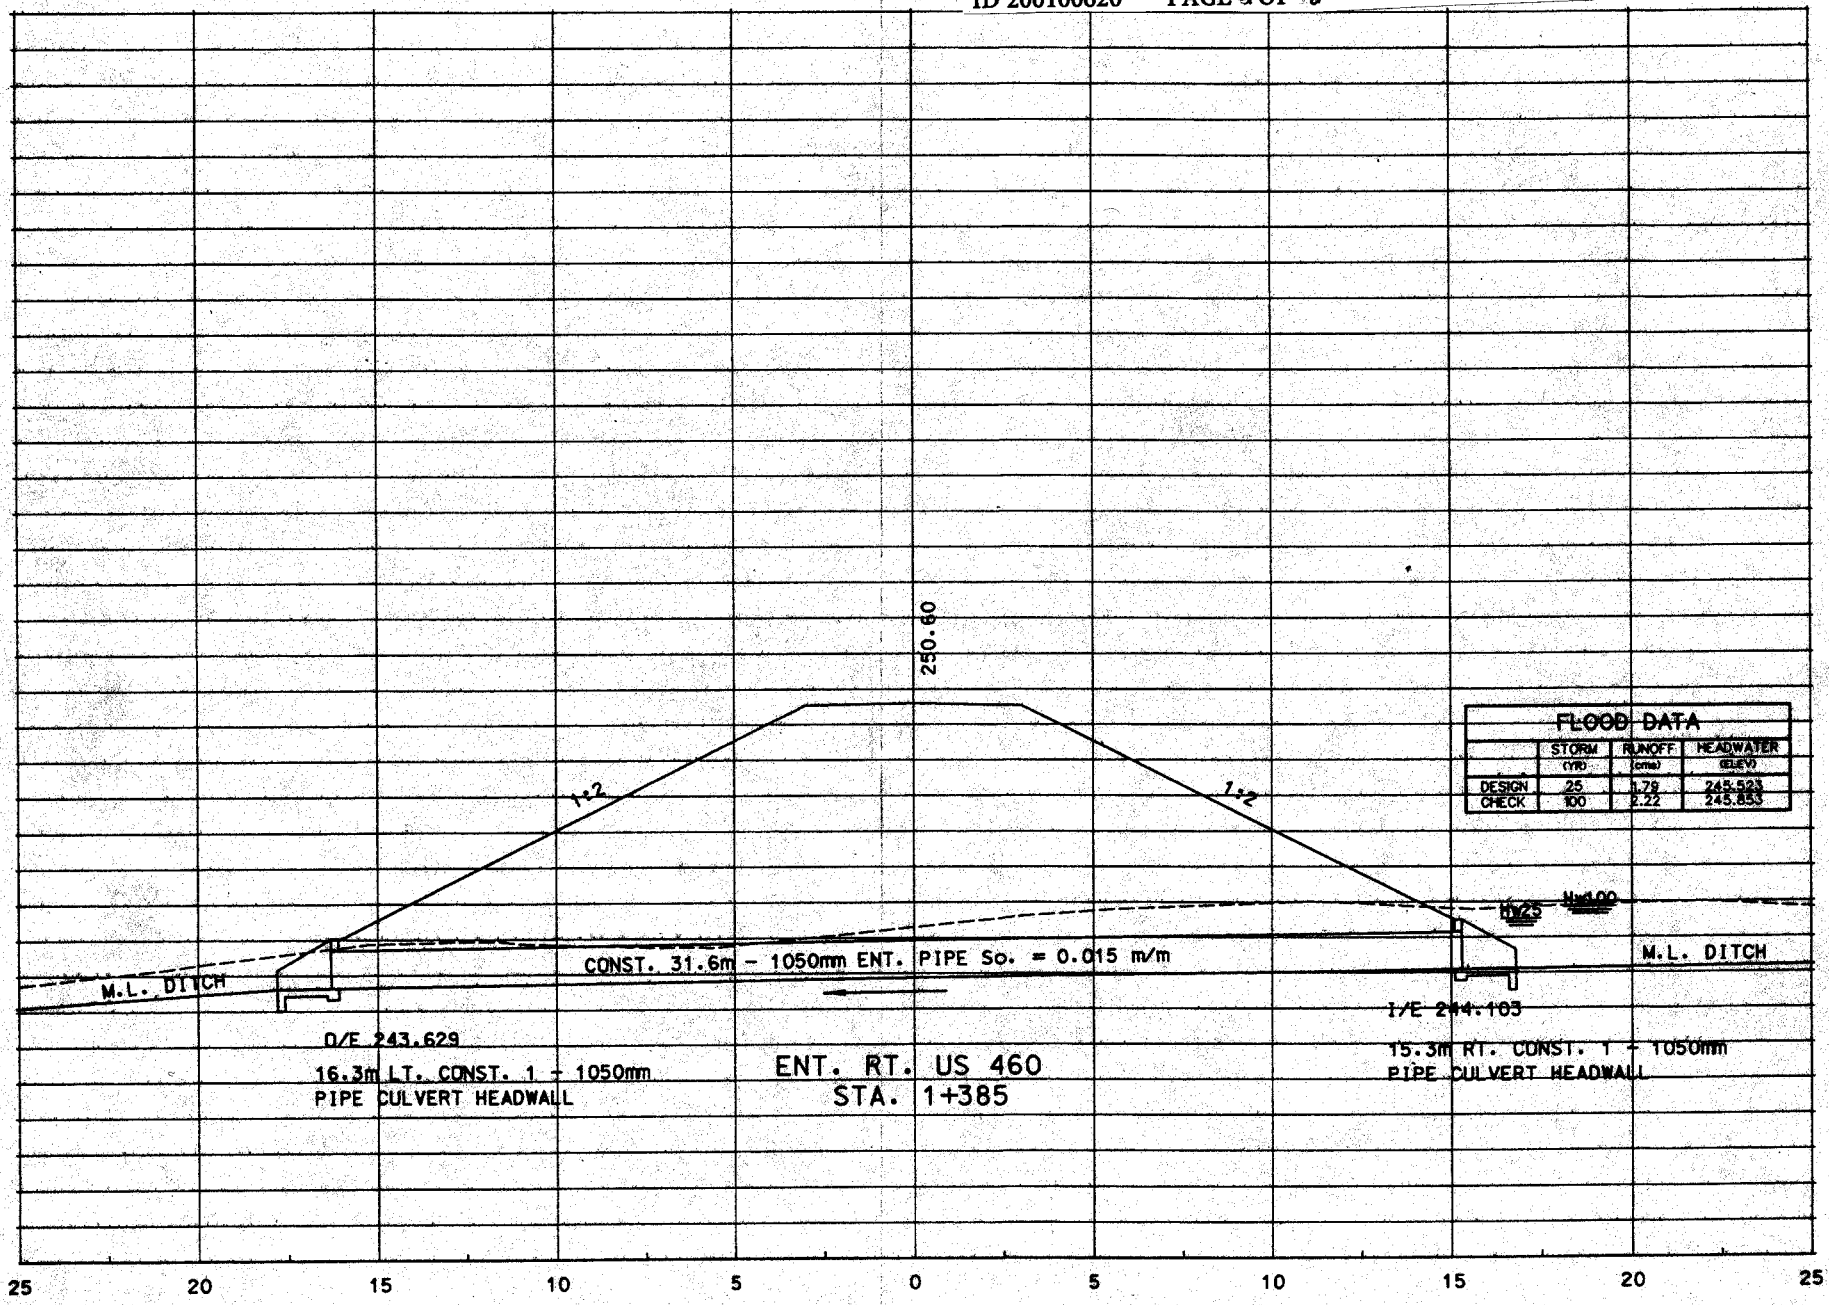

SITE 2

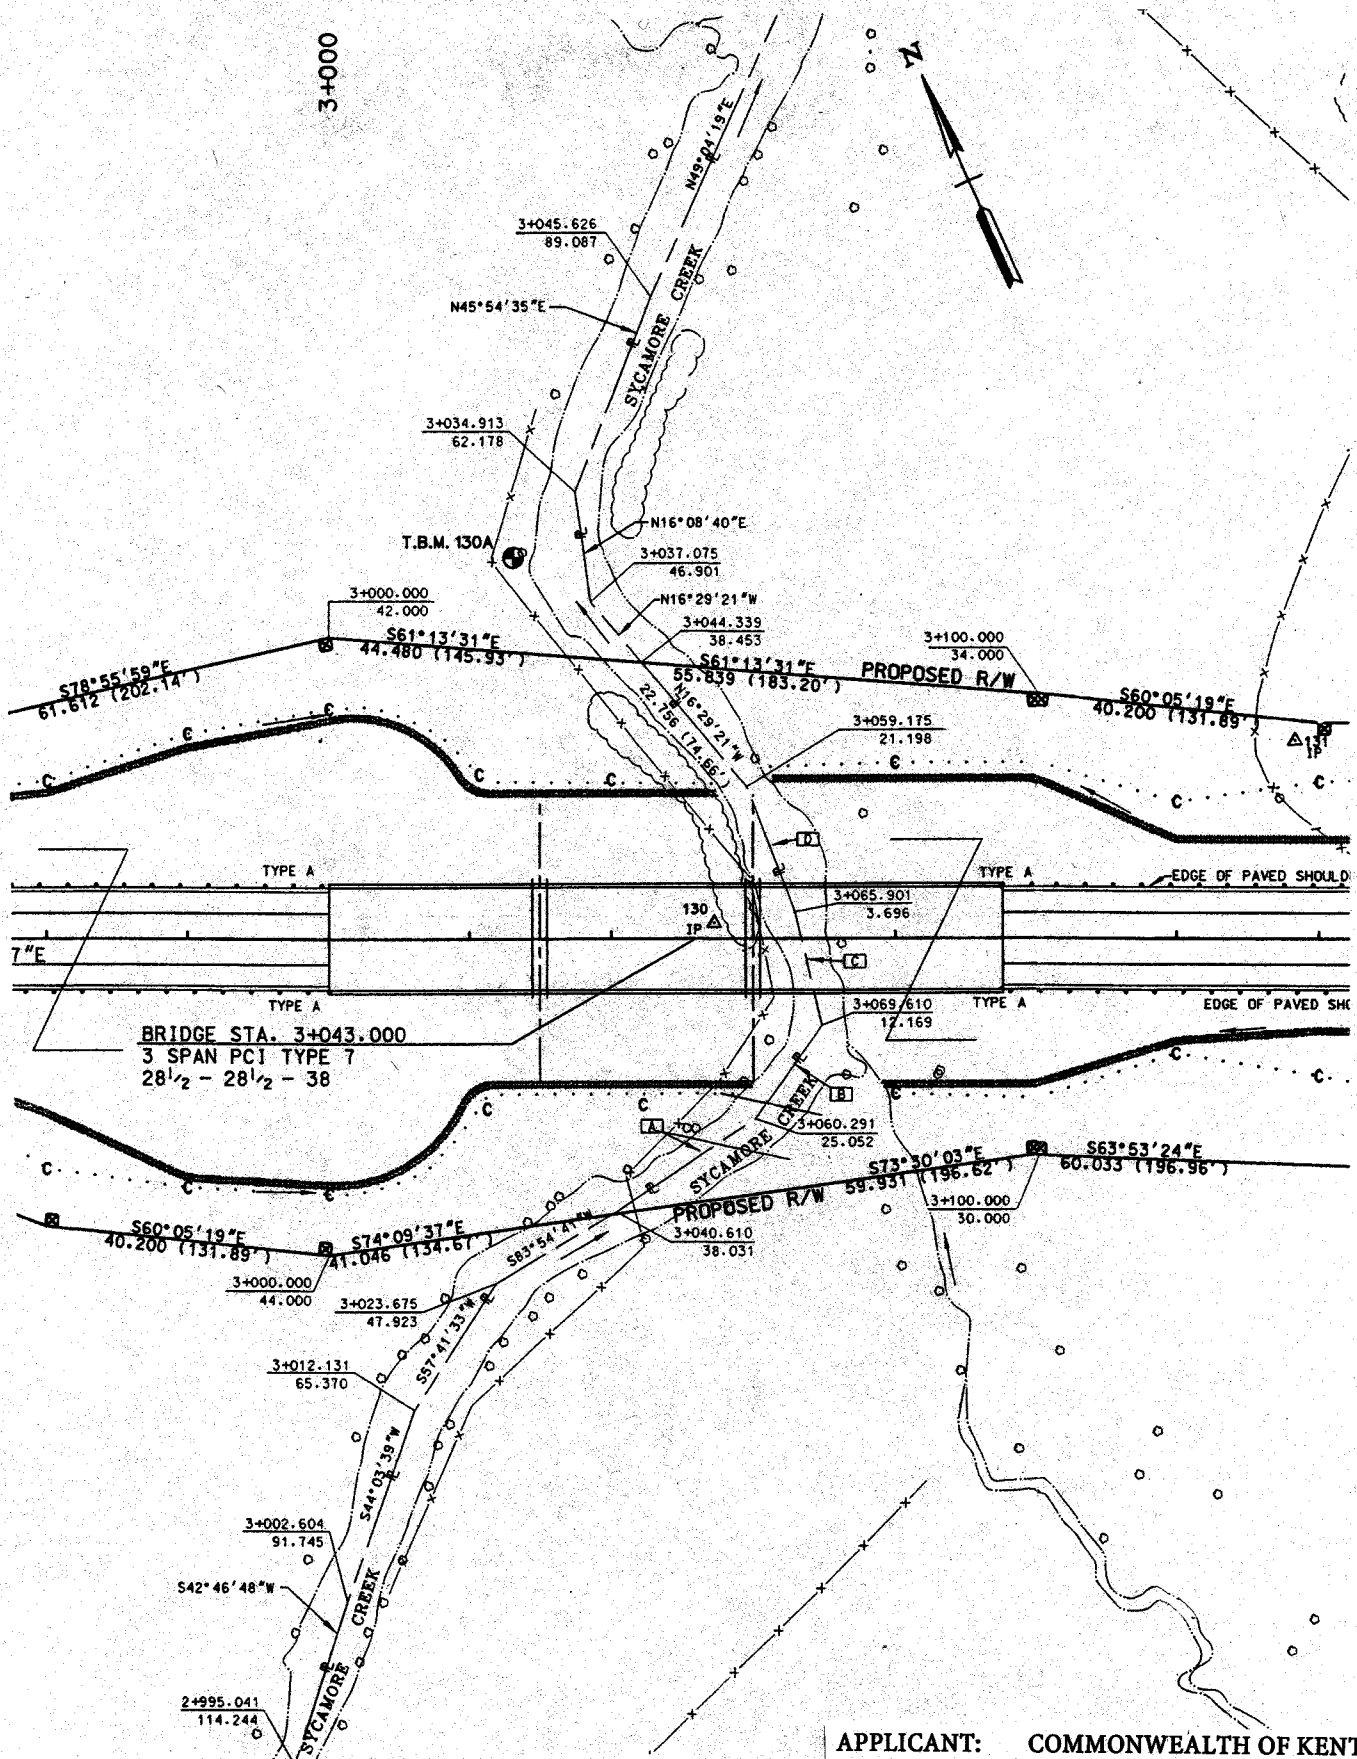

APPLICANT:	COMMONWEALTH OF KENTUCKY TRANSPORTATION CABINET
PROJECT:	US 460 RECONSTRUCTION
LOCATION:	CAMARGO TO JEFFERSONVILLE MONTGOMERY COUNTY, KY
ID 200100620	PAGE 5 OF 8

SITE 3

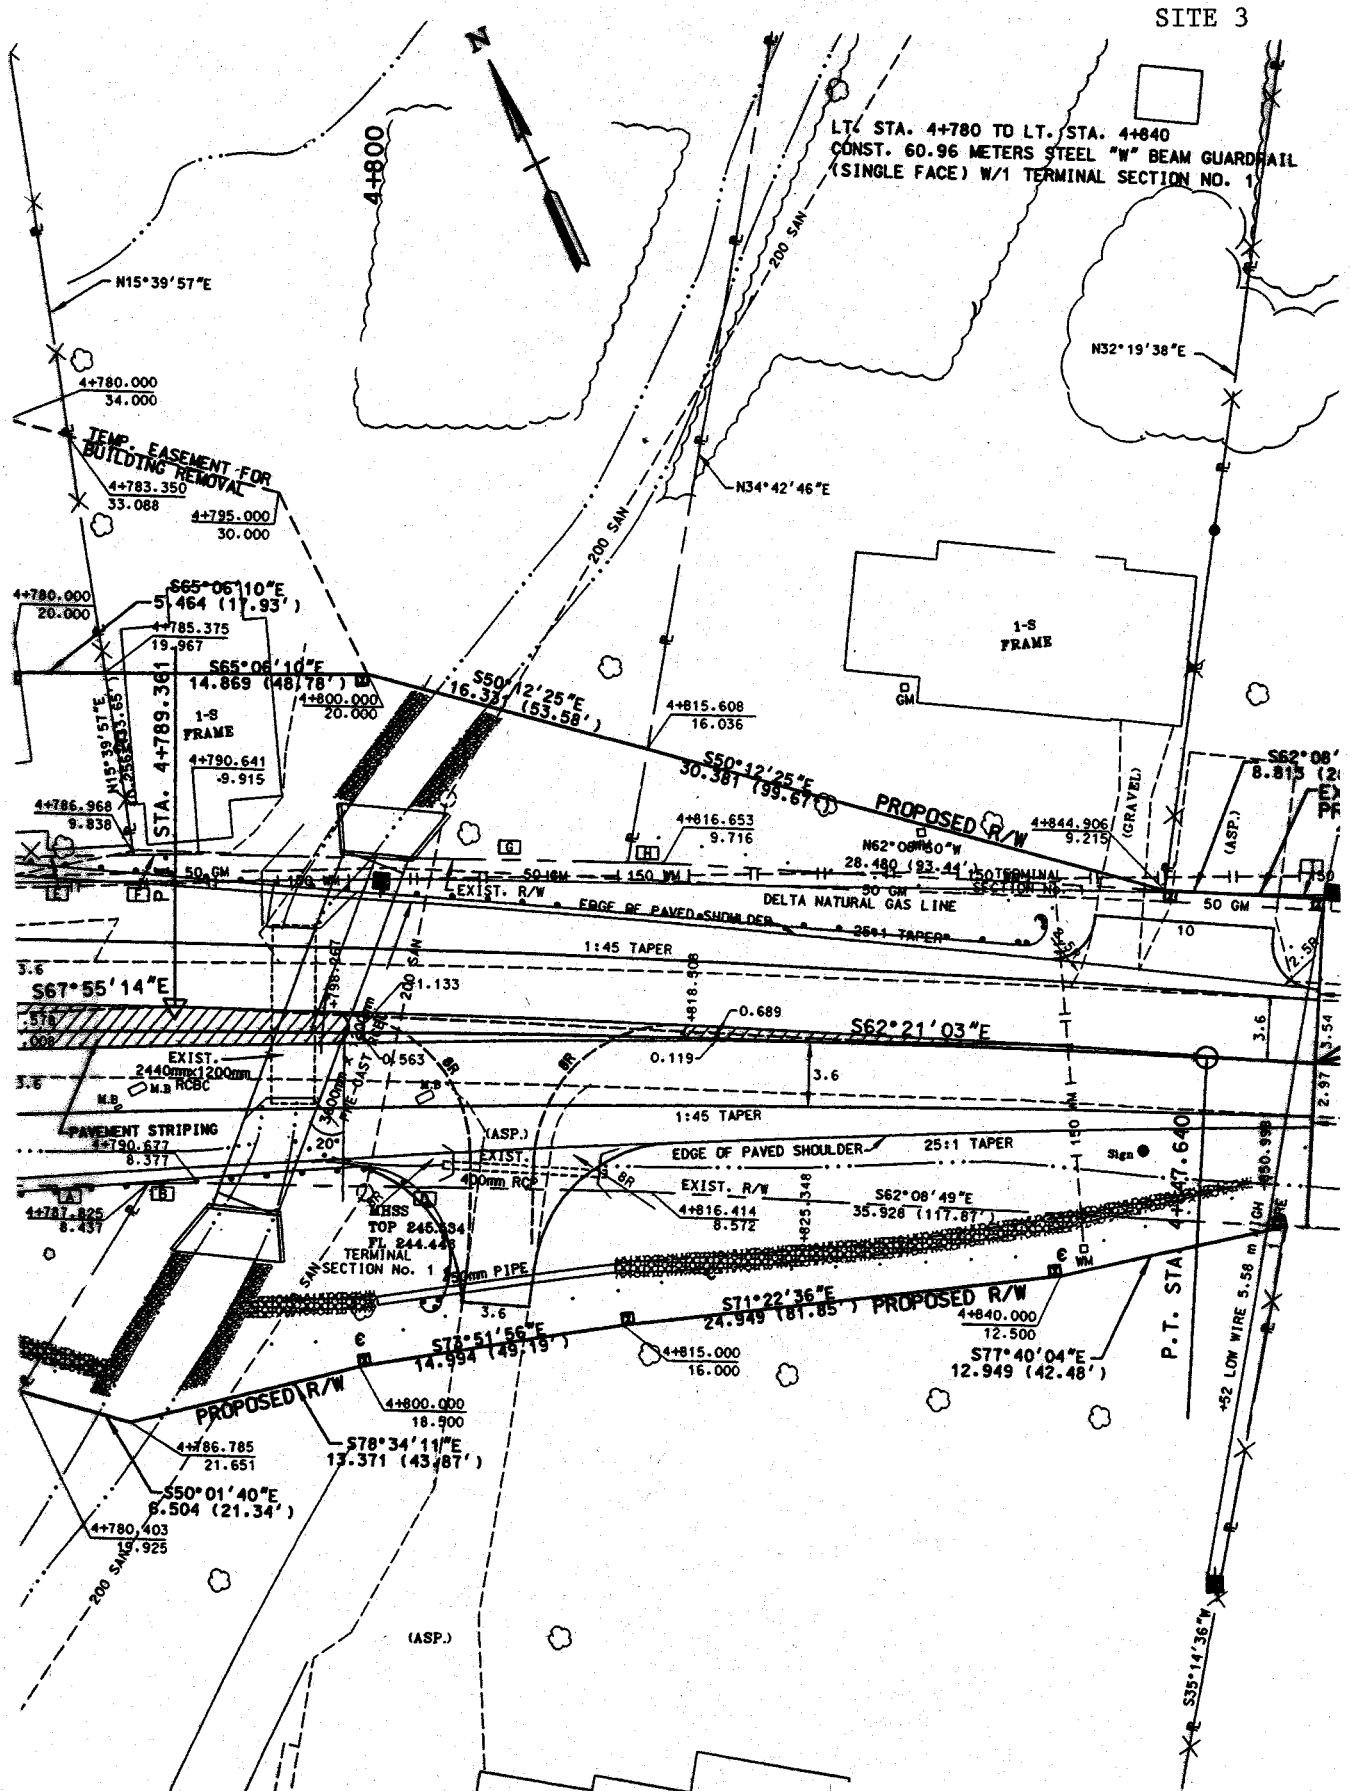

APPLICANT: COMMONWEALTH OF KENTUCKY
TRANSPORTATION CABINET

PROJECT: US 460 RECONSTRUCTION

LOCATION: CAMARGO TO JEFFERSONVILLE
MONTGOMERY COUNTY, KY

ID 200100620

APPLICANT: COMMONWEALTH OF KENTUCKY
TRANSPORTATION CABINET

PROJECT: US 460 RECONSTRUCTION

LOCATION: CAMARGO TO JEFFERSONVILLE
MONTGOMERY COUNTY, KY

ID 200100620 PAGE 7 OF 8

MITIGATION PLAN

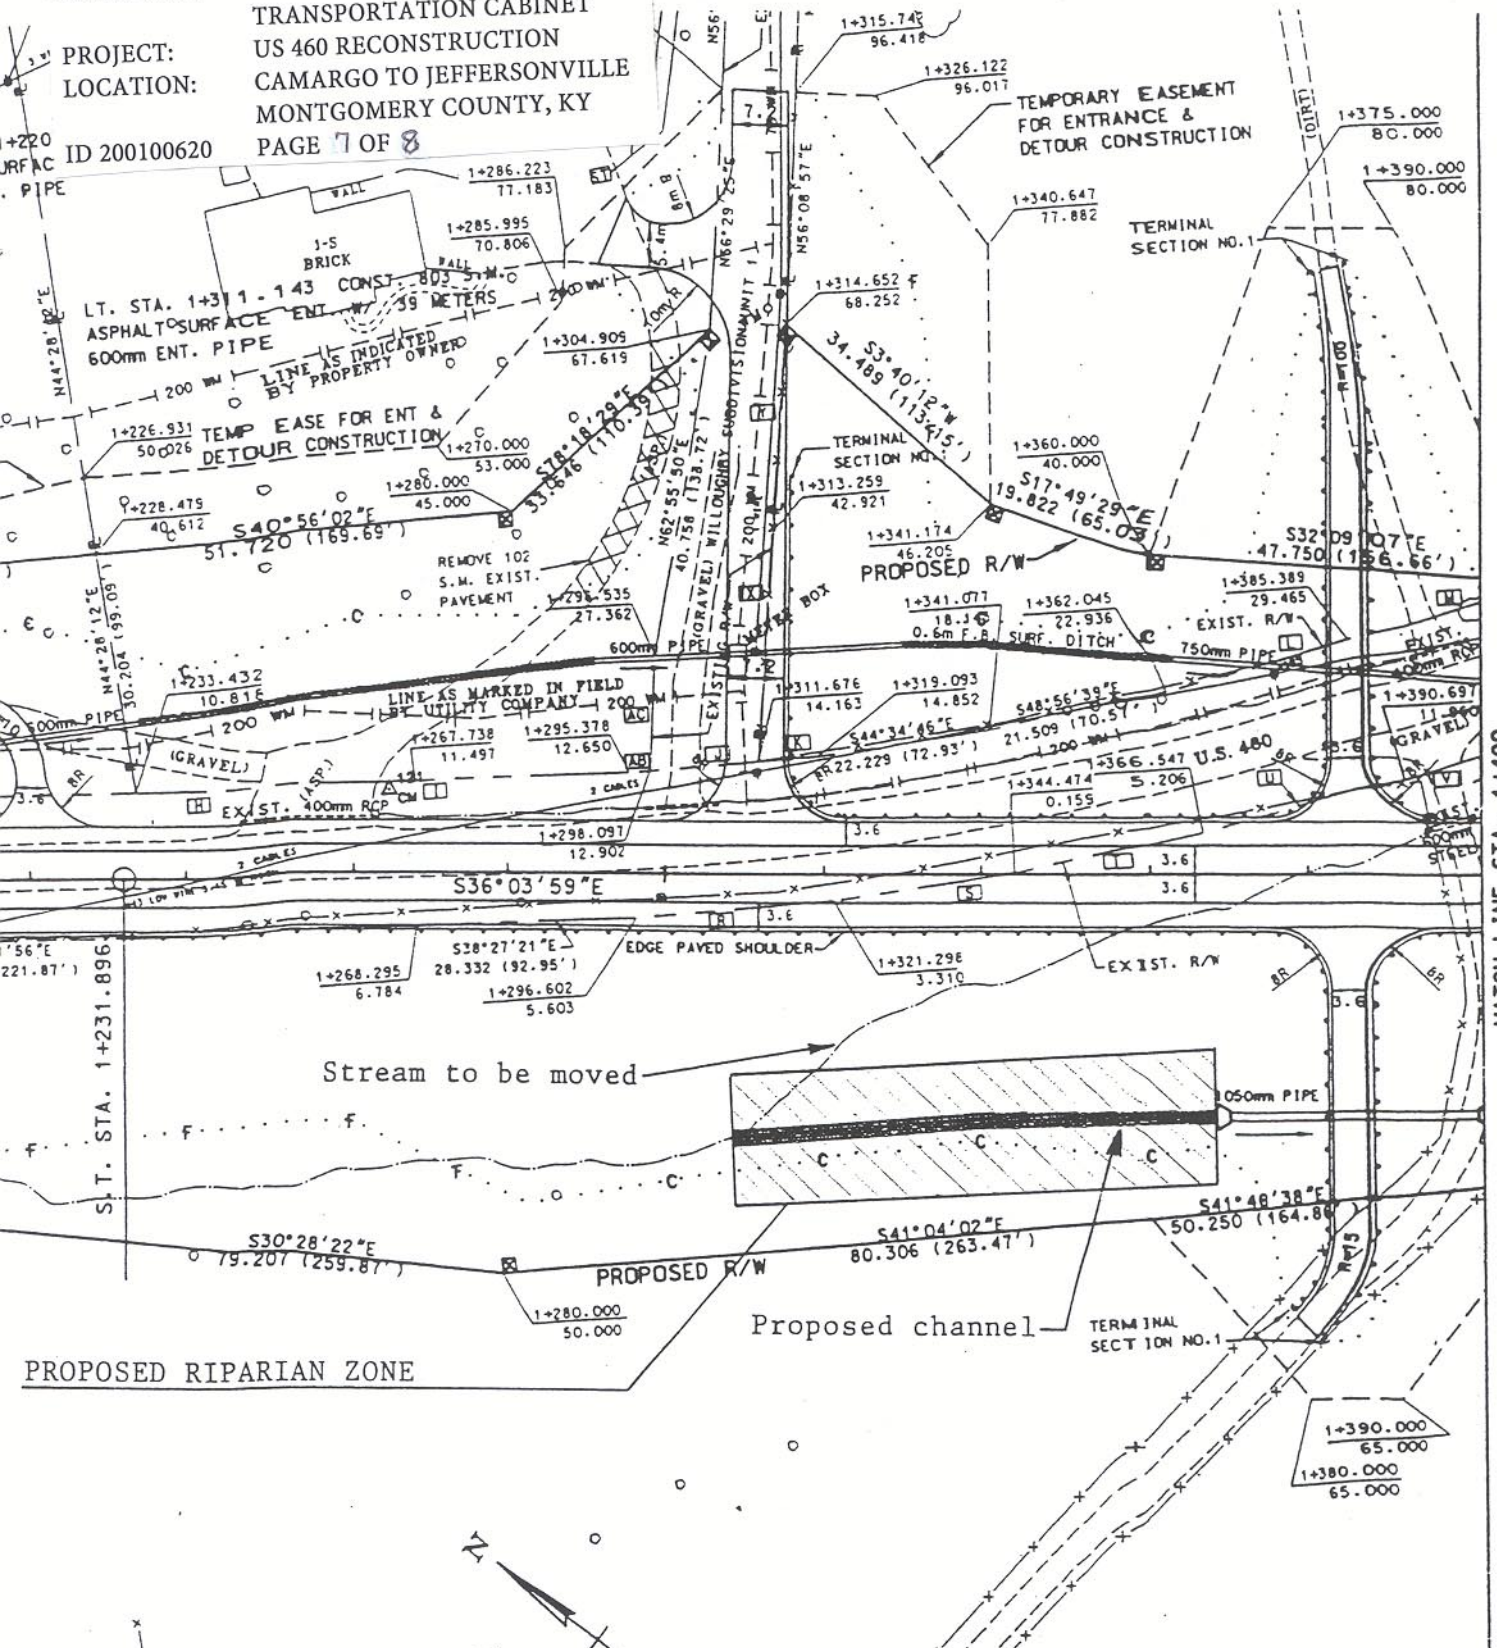

The following Erosion Control Seeding will be sown along the proposed channel and throughout the riparian zone:

Bottlebrush Grass ---------- 4 pounds/acre
(Elymus hystrix)

Rice Cutgrass ----------3 pounds/acre
(Leersia oryzoides)

Annual Rye ----------15 pounds/acre
(Lolium multiflorum)

Virginia Wild Rye ----------3 pounds/acre
(Elymus virginicum)

Deertongue Grass ----------10 pounds/acre
(Panicum clandestinum)

Procedures for mulching will be according to standard specifications.

Rows of trees and shrubs shall be planted in a staggered pattern.

All plantings shall be bare root or container grown.

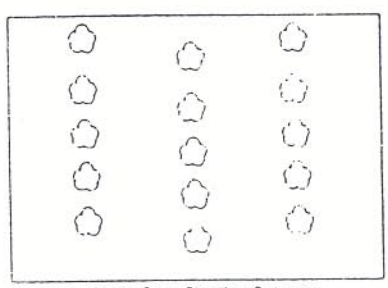

Shade Tree Planting Pattern

Trees are to be planted on 1.8 meter spacing

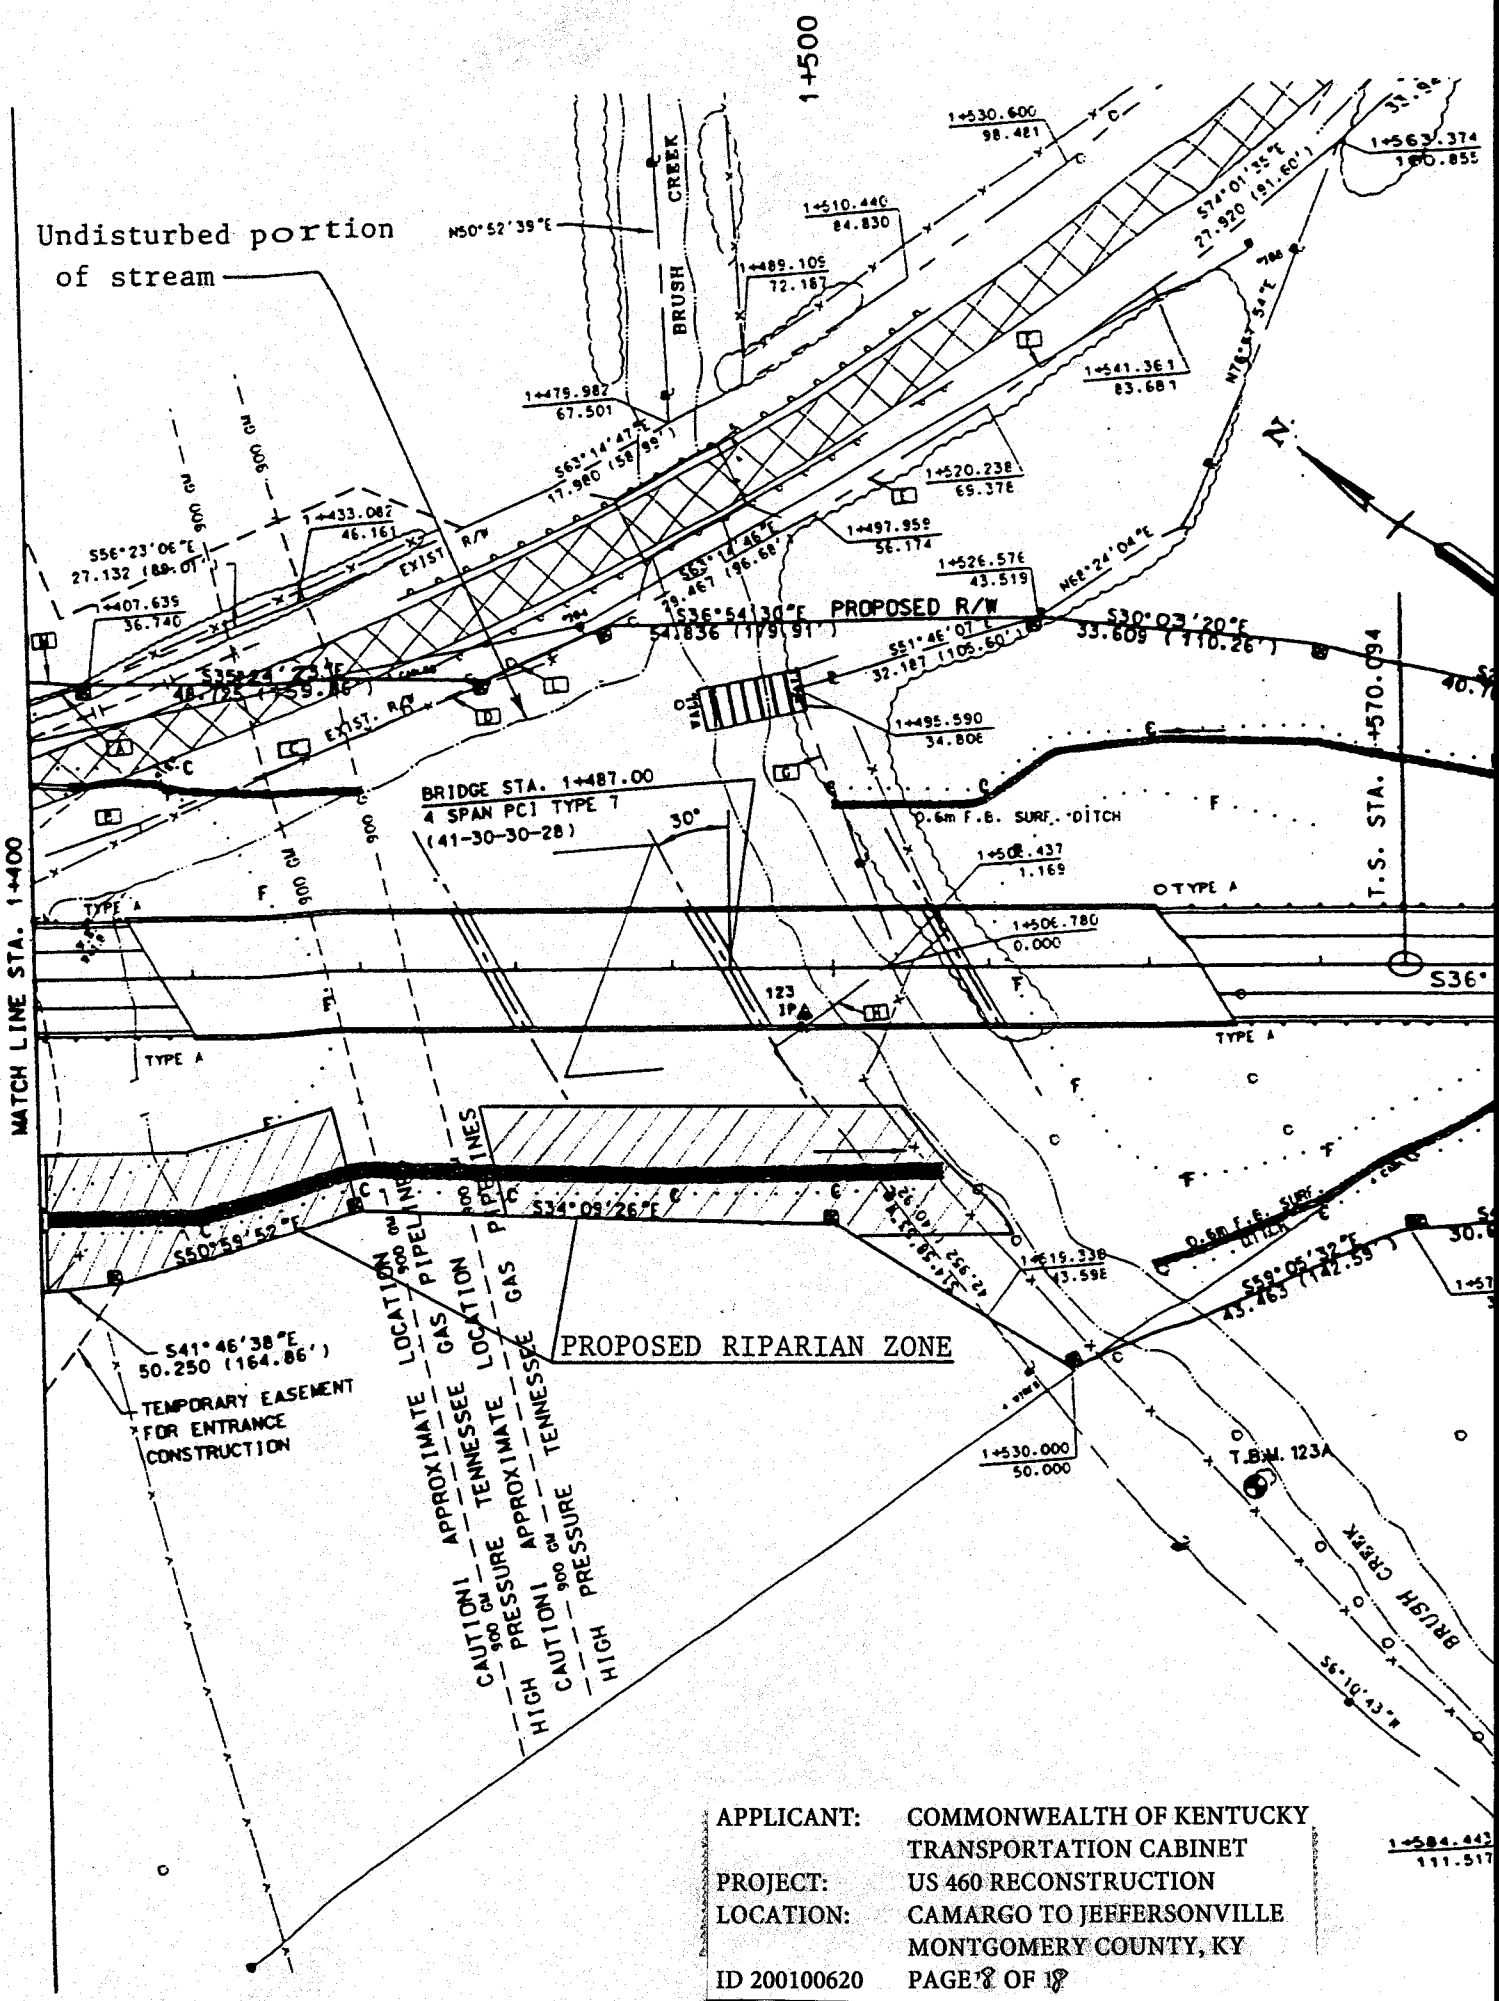

APPLICANT:	COMMONWEALTH OF KENTUCKY TRANSPORTATION CABINET
PROJECT:	US 460 RECONSTRUCTION
LOCATION:	CAMARGO TO JEFFERSONVILLE MONTGOMERY COUNTY, KY
ID 200100620	PAGE 8 OF 18