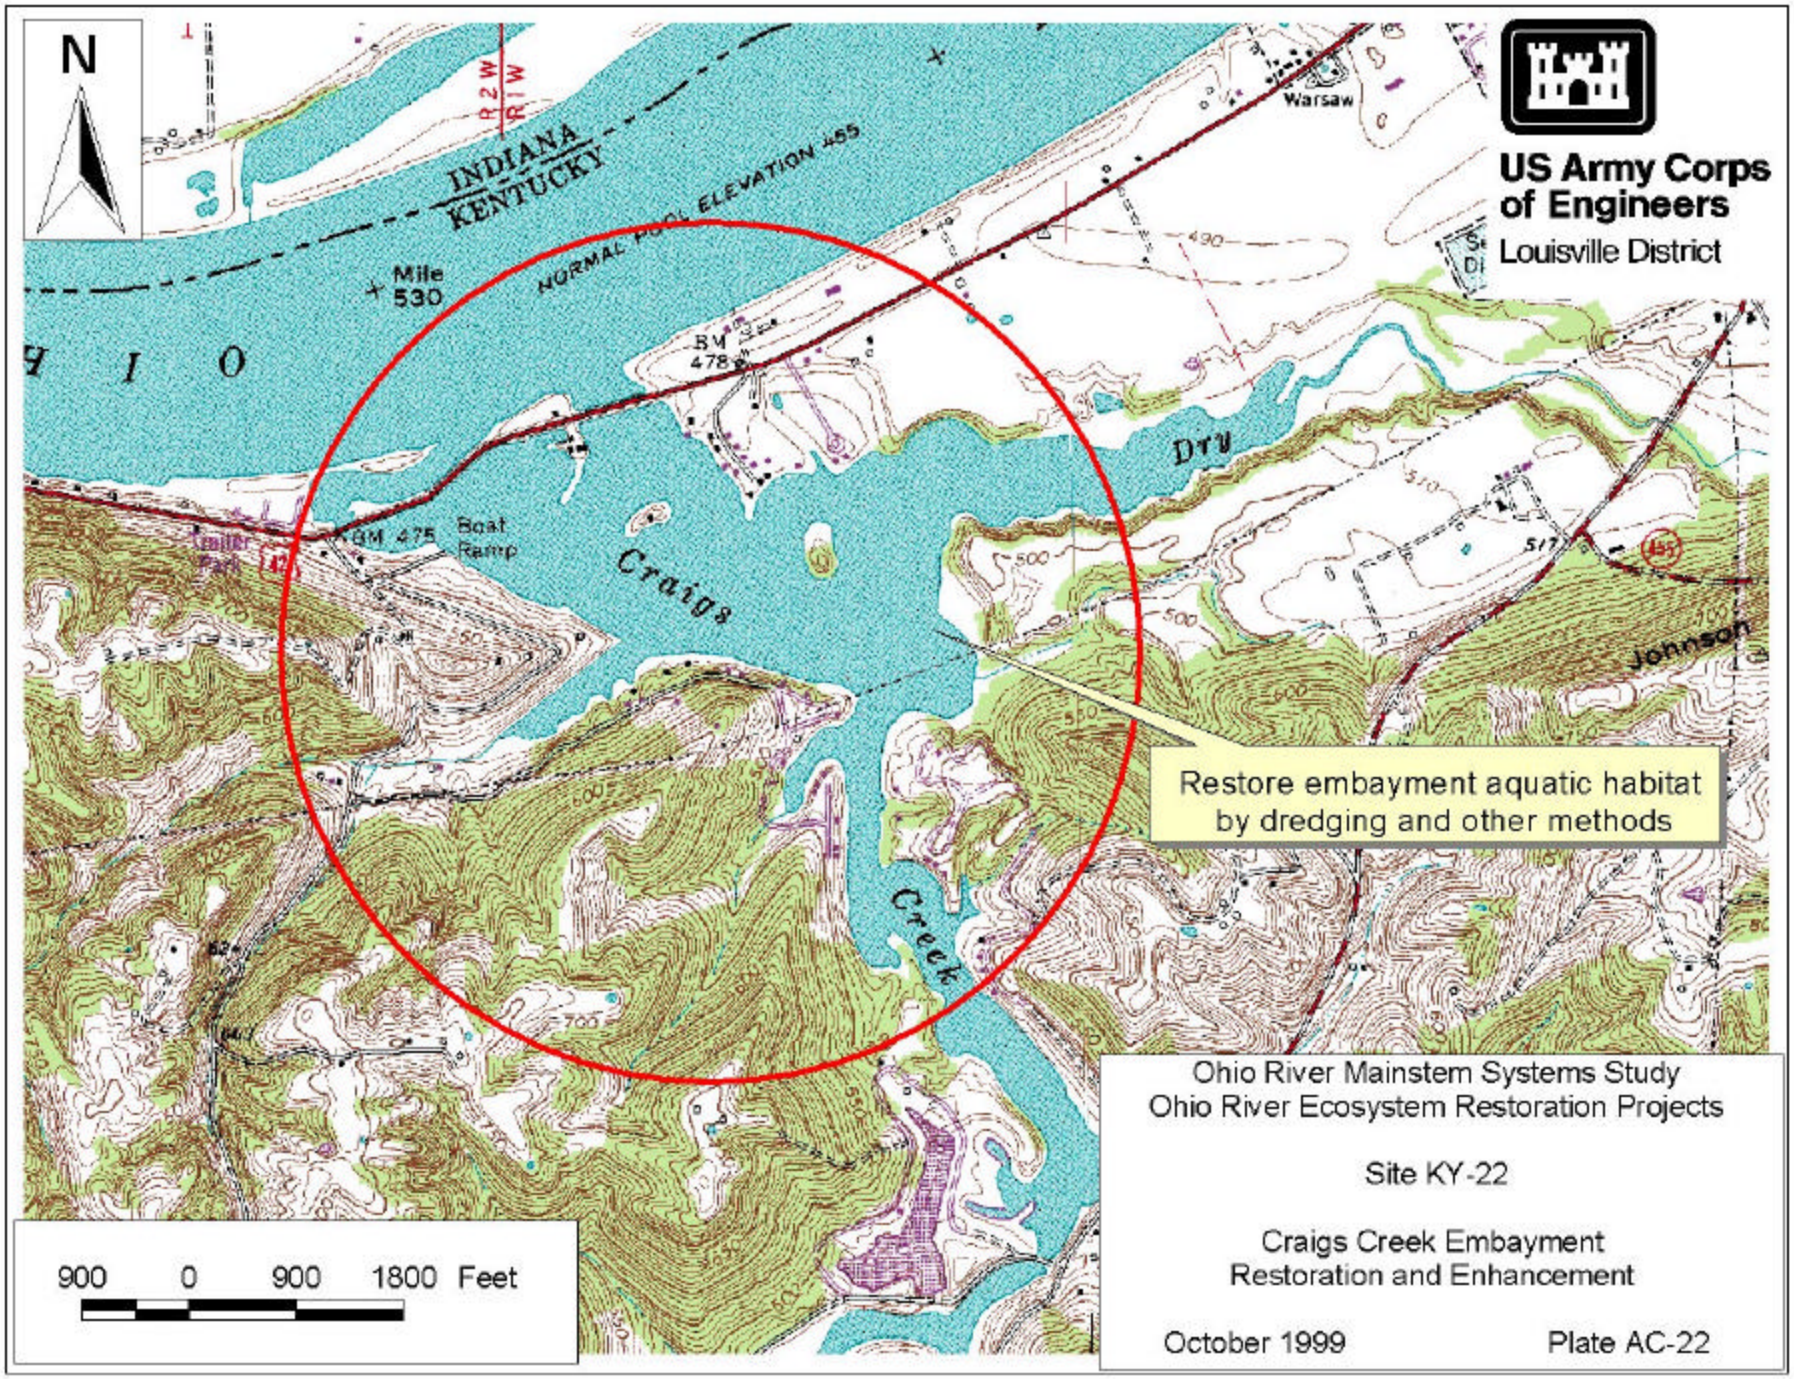
N
INDIANA
KENTUCKY
NORMAL POOL ELEVATION 455
Mile 530
Warsaw
BM 478
BM 475
Boat Ramp
Craigs
Creek
Dry
Johnson
Restore embayment aquatic habitat by dredging and other methods
900 0 900 1800 Feet
US Army Corps of Engineers
Louisville District
Ohio River Mainstem Systems Study
Ohio River Ecosystem Restoration Projects
Site KY-22
Craigs Creek Embayment
Restoration and Enhancement
October 1999
Plate AC-22