ARMY RESERVE SEAL
SCALE: NONE

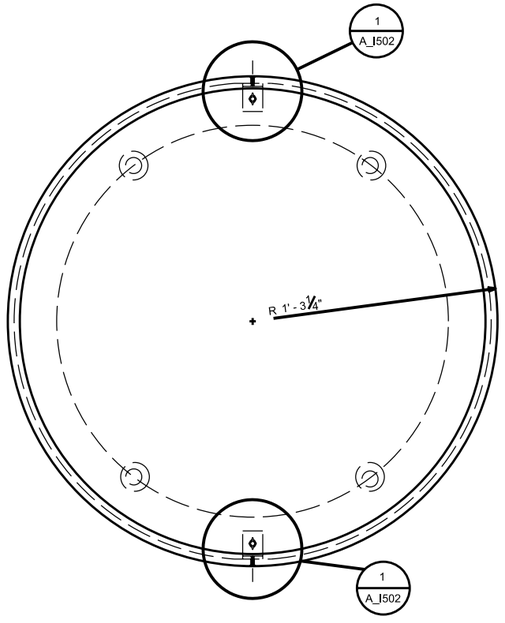

OUTLINE ELEVATION OF PLAQUE
SCALE: NONE

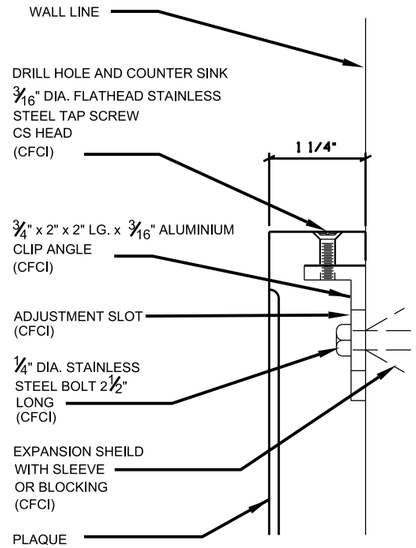

2 / A-I502 SECTION
SCALE: NONE

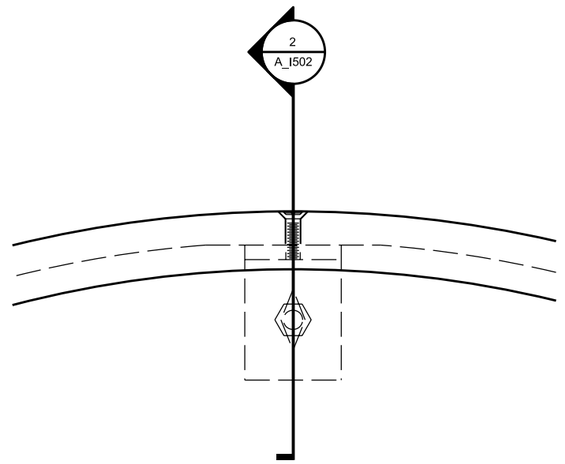

1 / A-I502 CLIP ANGLE SECTION
SCALE: NONE

NOTES:

1. BOTH BRONZE AND ALUMINIUM PLAQUES ARE GOVERNMENT FURNISHED AND CONTRACTOR INSTALLED. MOUNTING HARDWARE CONTRACTOR FURNISHED CONTRACTOR INSTALLED.

2. PROVIDE BLOCKING FOR PLAQUE MOUNTING AT GWB WALLS AS REQUIRED.

3. ALUMINUM PLAQUE IS LOCATED ON THE EXTERIOR OF THE BUILDING. THE BRONZE PLAQUE IS LOCATED ON THE INTERIOR OF THE BUILDING.

4. P.O.C. TO OBTAIN THESE TWO PLAQUES:

   US. ARMY CORPS OF ENGINEERS
   LOUISVILLE DISTRICT
   ATTN: CELRL-PM-R (BARBARA PFISTER)
   LOUISVILLE, KY 40202
   PH (502) 315-6899
   EMAIL BARBERA.M.PFISTER@USACE.ARMY.MIL

US Army Corps of Engineers
Louisville District

Revisions
Symbol | Description | Date | Appr.

Designed by: (STANDARD SHEET)
Drawn by: LBC
Checked by:
Project Engineer/Architect
Date:
Date: 28 JAN 13
Scale: AS SHOWN
Drawing Code:

SHEET REFERENCE NUMBER:
XX-XXX
SHEET X OF X

DATE: $$$DATETIME
FILE: $$$pathname