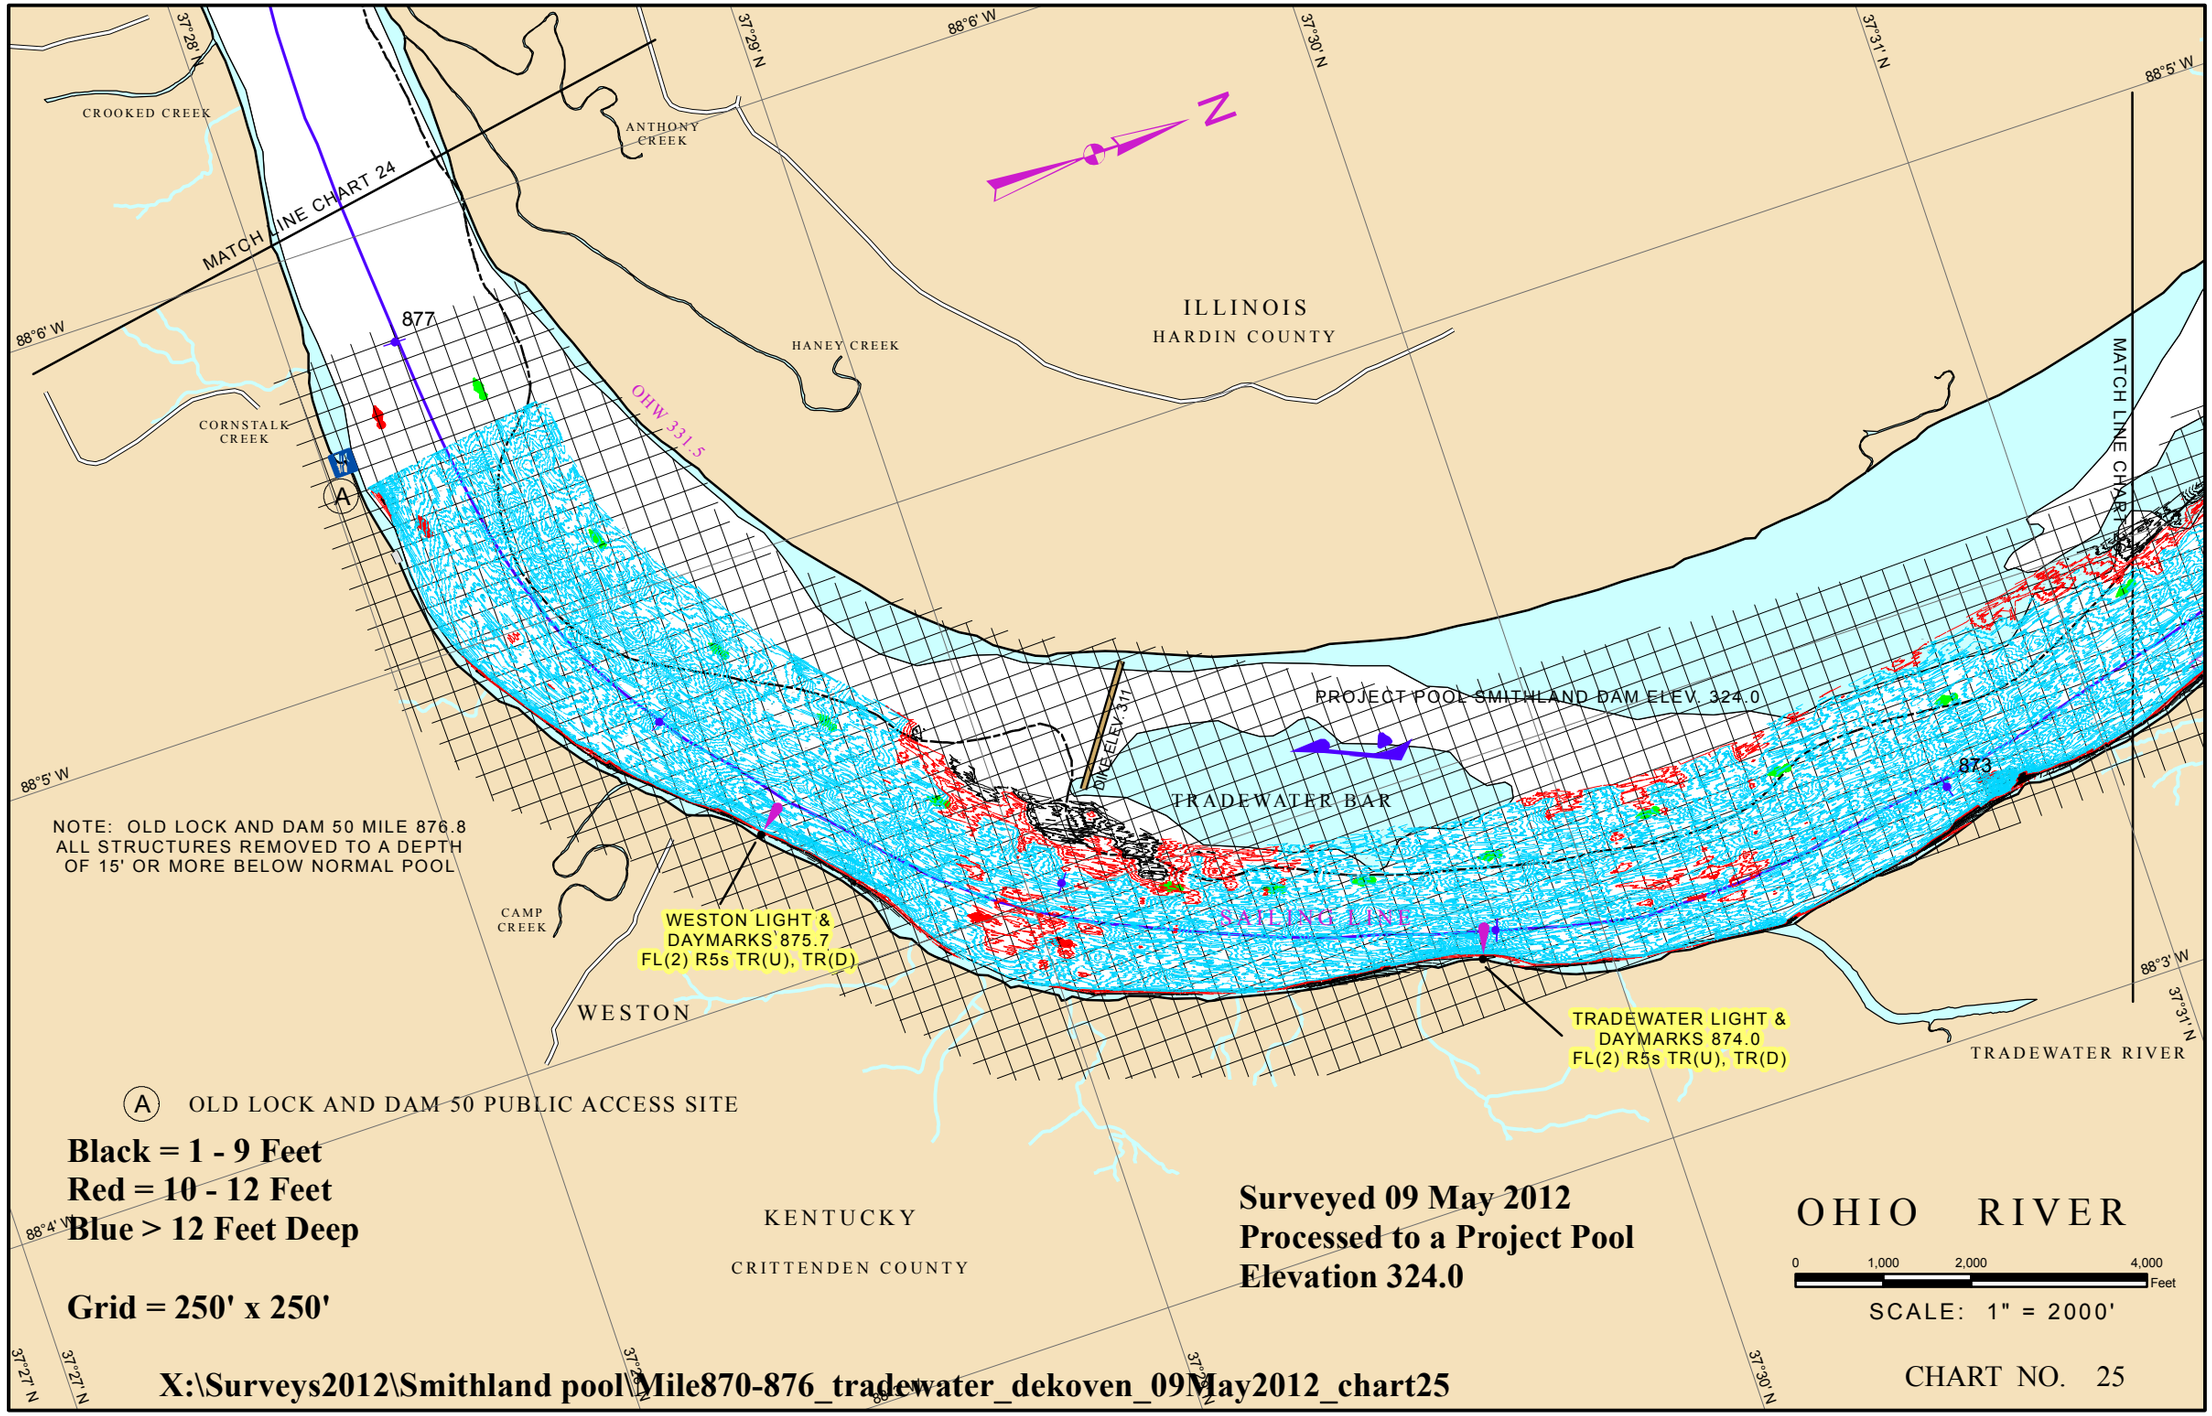
CROOKED CREEK
ANTHONY CREEK
MATCH LINE CHART 24
877
HANEY CREEK
ILLINOIS
HARDIN COUNTY
CORNSTALK CREEK
OHW 331.5
A
PROJECT POOL SMITHLAND DAM ELEV. 324.0
DIKE ELEV. 311
TRADEWATER BAR
873
MATCH LINE CHART 26
NOTE: OLD LOCK AND DAM 50 MILE 876.8
ALL STRUCTURES REMOVED TO A DEPTH
OF 15' OR MORE BELOW NORMAL POOL
CAMP CREEK
WESTON LIGHT &
DAYMARKS 875.7
FL(2) R5s TR(U), TR(D)
SAILING LINE
WESTON
TRADEWATER LIGHT &
DAYMARKS 874.0
FL(2) R5s TR(U), TR(D)
TRADEWATER RIVER
A OLD LOCK AND DAM 50 PUBLIC ACCESS SITE
Black = 1 - 9 Feet
Red = 10 - 12 Feet
Blue > 12 Feet Deep
Grid = 250' x 250'
KENTUCKY
CRITTENDEN COUNTY
Surveyed 09 May 2012
Processed to a Project Pool
Elevation 324.0
OHIO RIVER
0 1,000 2,000 4,000 Feet
SCALE: 1" = 2000'
CHART NO. 25
X:\Surveys2012\Smithland pool\Mile870-876_tradewater_dekoven_09May2012_chart25