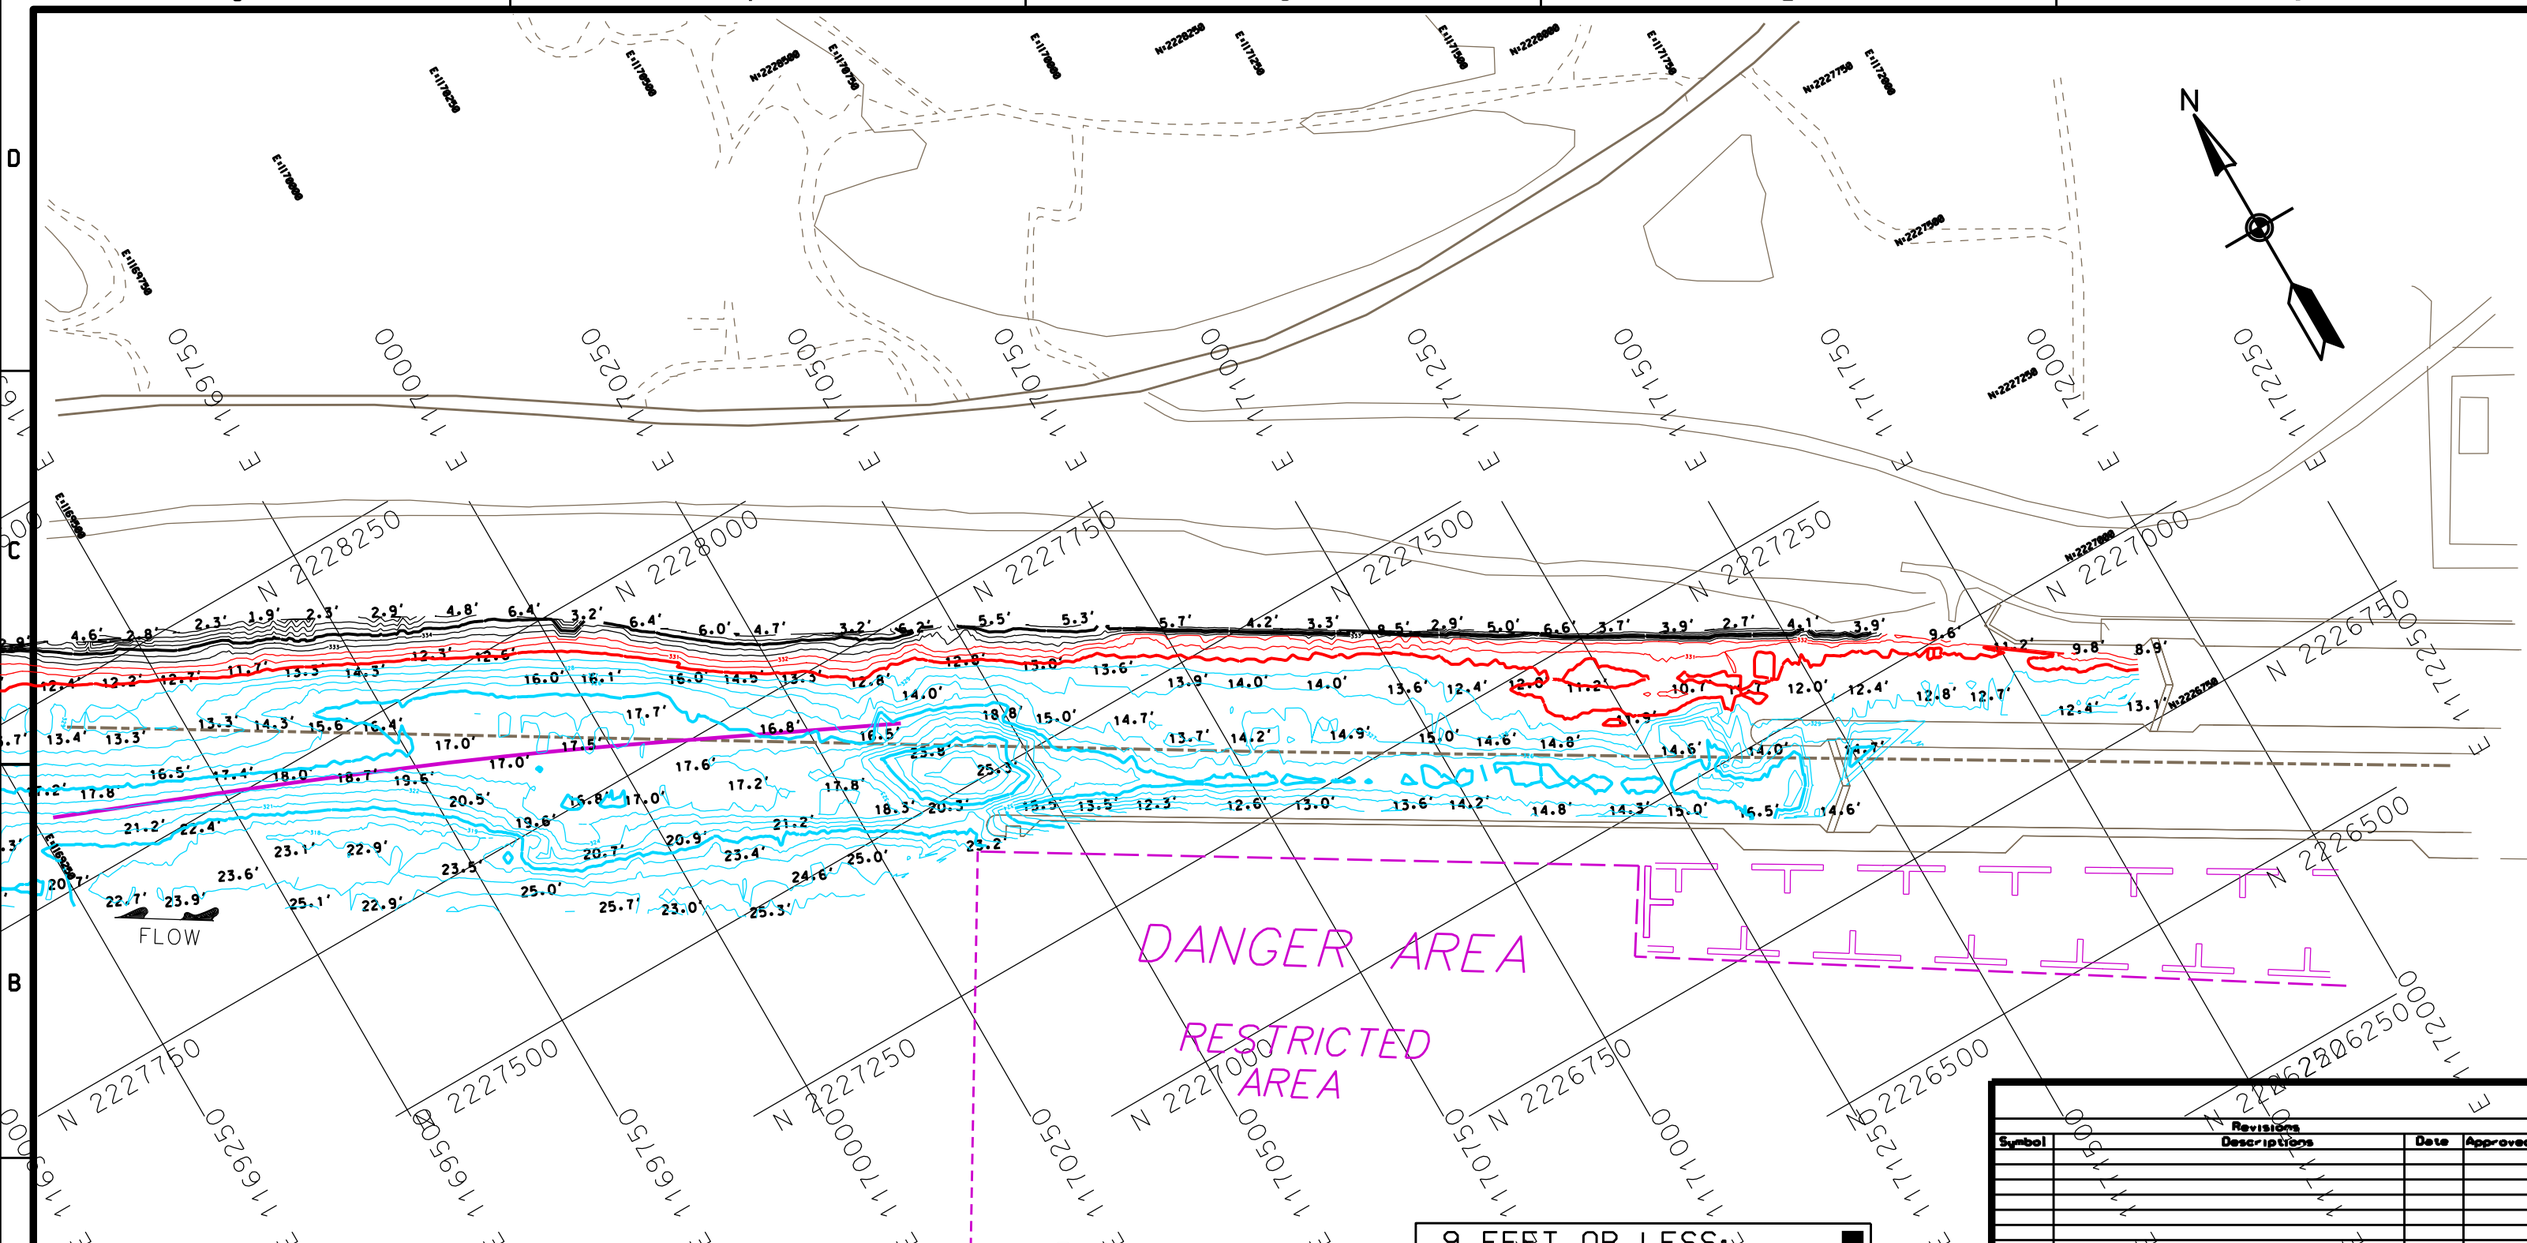

PLAN

SCALE : HORZ 1" = 100'
CONTOUR INTERVAL = 1'

9 FEET OR LESS:	■
9.1 TO 12 FEET:	■
12.1 FEET OR GREATER:	■

NOTE
SURVEY PERFORMED USING DGPS
KENTUCKY SOUTH ZONE AND ELEVATION
BASED ON OHIO RIVER DATUM.

X:\Surveys2012\Newburgh Pool\Mile 776_Newburgh Lower AP_16Jul2012\Newburgh_Lower 16July 2012.dgn

Revisions

Symbol	Descriptions	Date	Approved

U.S.ARMY ENGINEER DISTRICT
CORPS OF ENGINEERS
LOUISVILLE,KENTUCKY

Designed by:

Drawn by: VESSELS

Checked by: SCHERZINGER

US Army Corps of Engineers

OHIO RIVER

NEWBURGH LOWER APPROACH
RIVER MILE 776.5
16 JULY 2012
PRE-DREDGE SURVEY

Scale: 1"=100'

Date: 24 JUl 2012

Drawing Code:

Sheet reference number:

Sheet 1 of 1