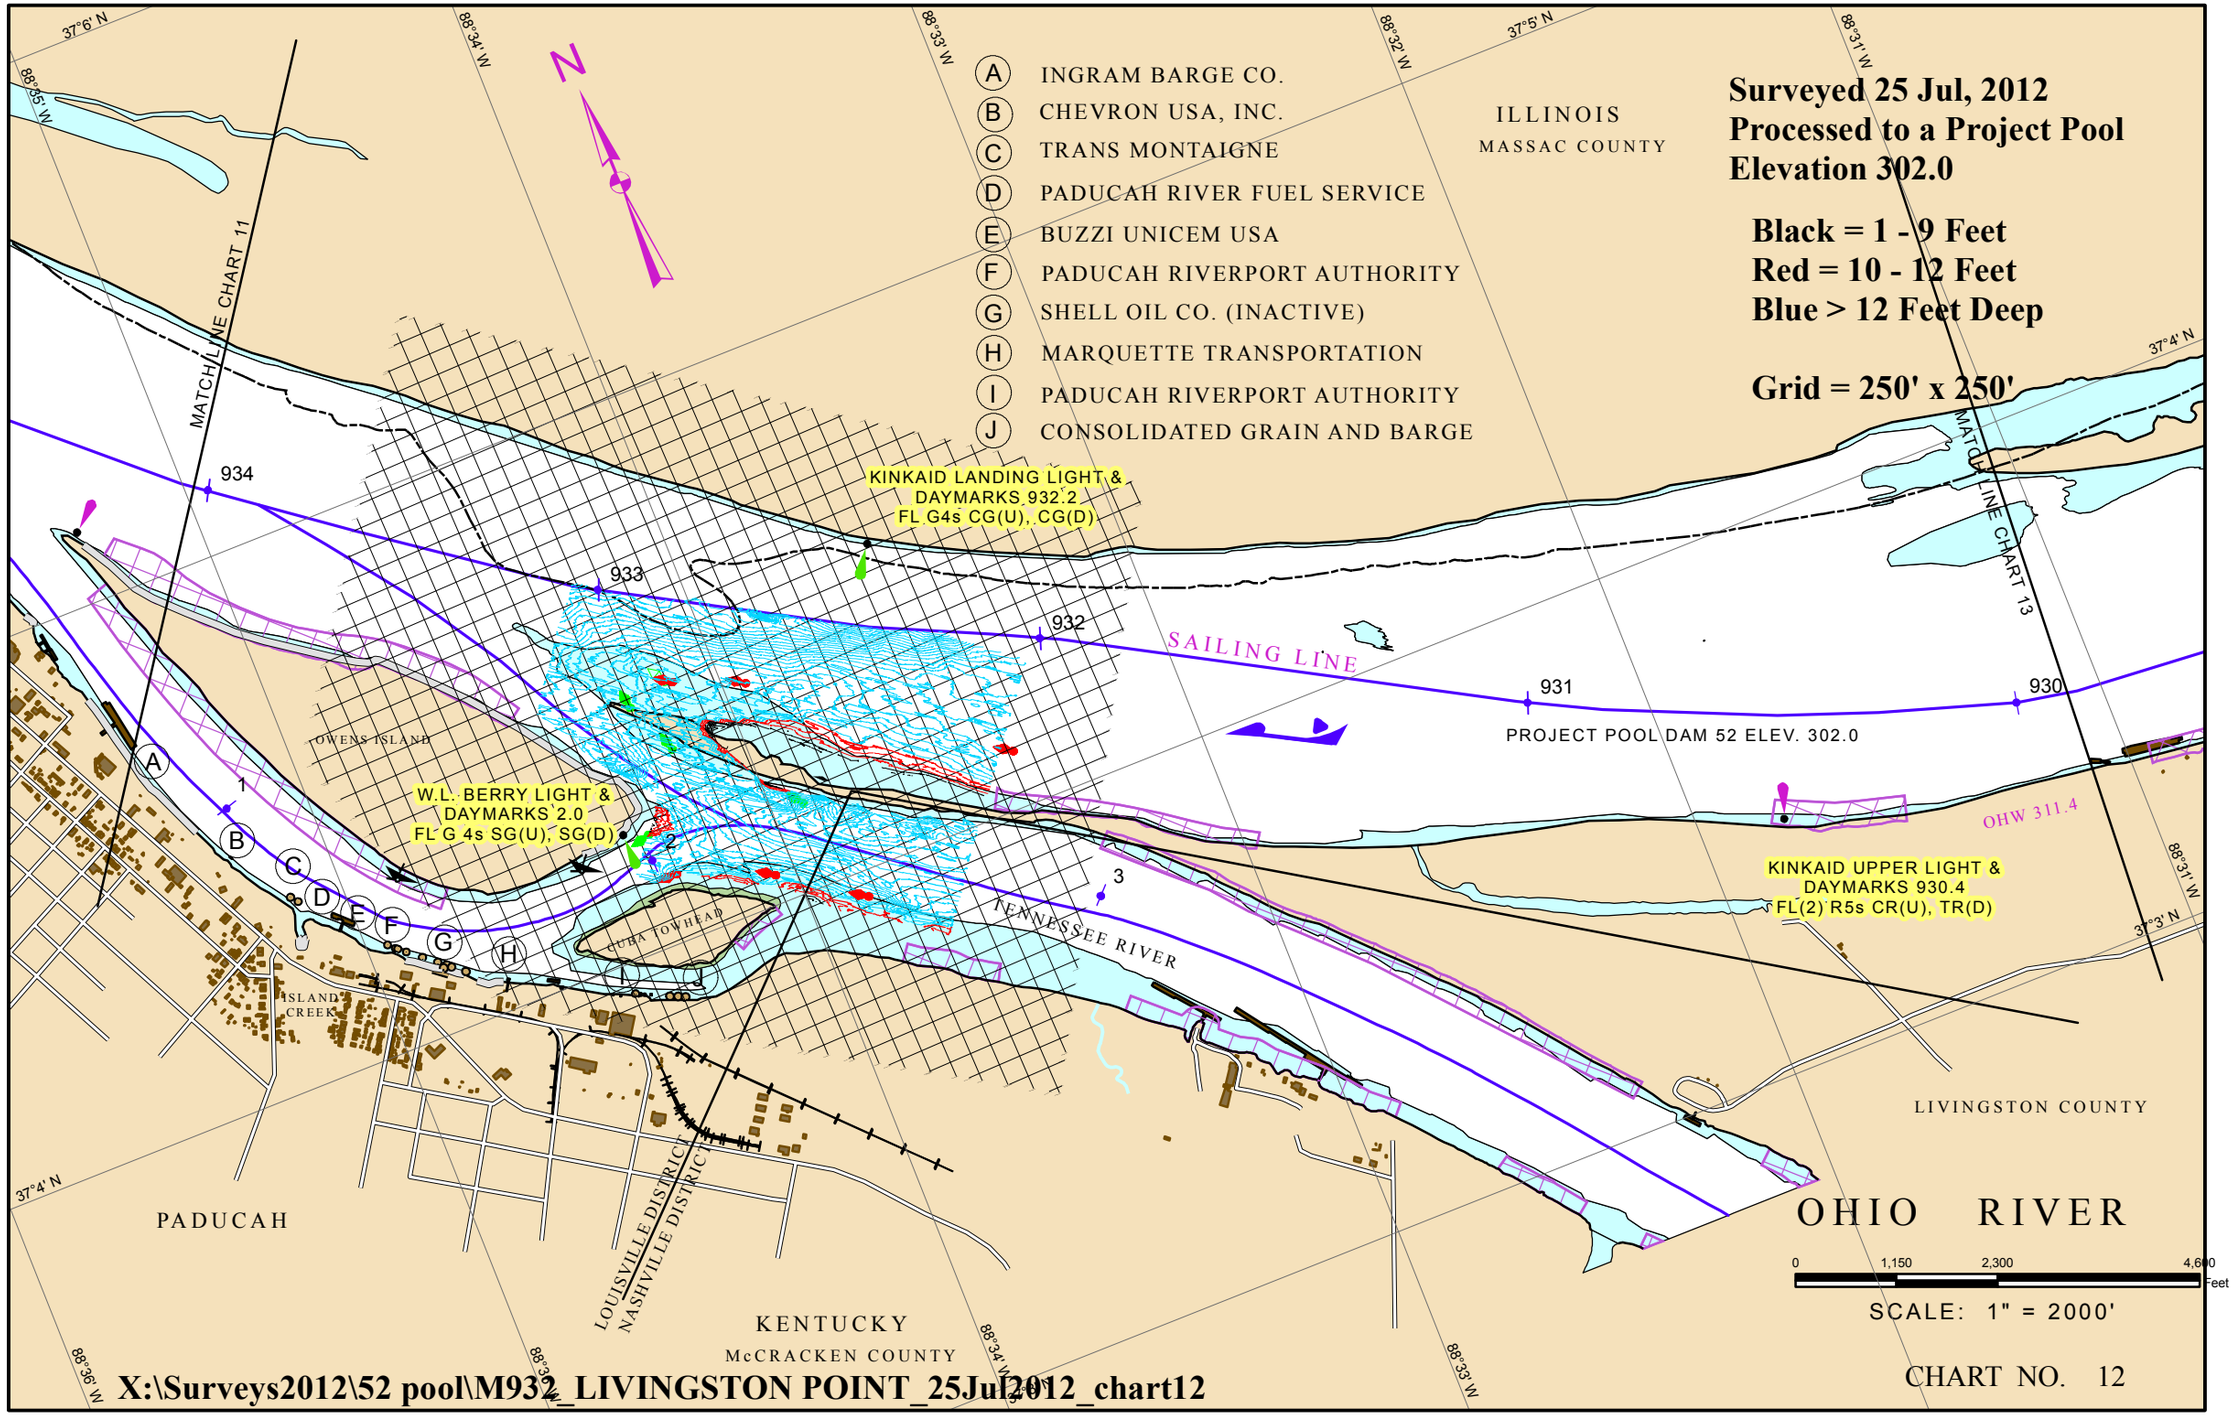
Surveyed 25 Jul, 2012
Processed to a Project Pool
Elevation 302.0
Black = 1 - 9 Feet
Red = 10 - 12 Feet
Blue > 12 Feet Deep
Grid = 250' x 250'
A INGRAM BARGE CO.
B CHEVRON USA, INC.
C TRANS MONTAIGNE
D PADUCAH RIVER FUEL SERVICE
E BUZZI UNICEM USA
F PADUCAH RIVERPORT AUTHORITY
G SHELL OIL CO. (INACTIVE)
H MARQUETTE TRANSPORTATION
I PADUCAH RIVERPORT AUTHORITY
J CONSOLIDATED GRAIN AND BARGE
ILLINOIS
MASSAC COUNTY
MATCH LINE CHART 11
MATCH LINE CHART 13
KINKAID LANDING LIGHT &
DAYMARKS 932.2
FL G4s CG(U), CG(D)
SAILING LINE
PROJECT POOL DAM 52 ELEV. 302.0
OWENS ISLAND
W.L. BERRY LIGHT &
DAYMARKS 2.0
FL G 4s SG(U), SG(D)
OHW 311.4
KINKAID UPPER LIGHT &
DAYMARKS 930.4
FL(2) R5s CR(U), TR(D)
TENNESSEE RIVER
ISLAND CREEK
LOUISVILLE DISTRICT
NASHVILLE DISTRICT
LIVINGSTON COUNTY
PADUCAH
KENTUCKY
McCRACKEN COUNTY
OHIO RIVER
SCALE: 1" = 2000'
CHART NO. 12
X:\Surveys2012\52 pool\M932_LIVINGSTON POINT_25Jul2012_chart12