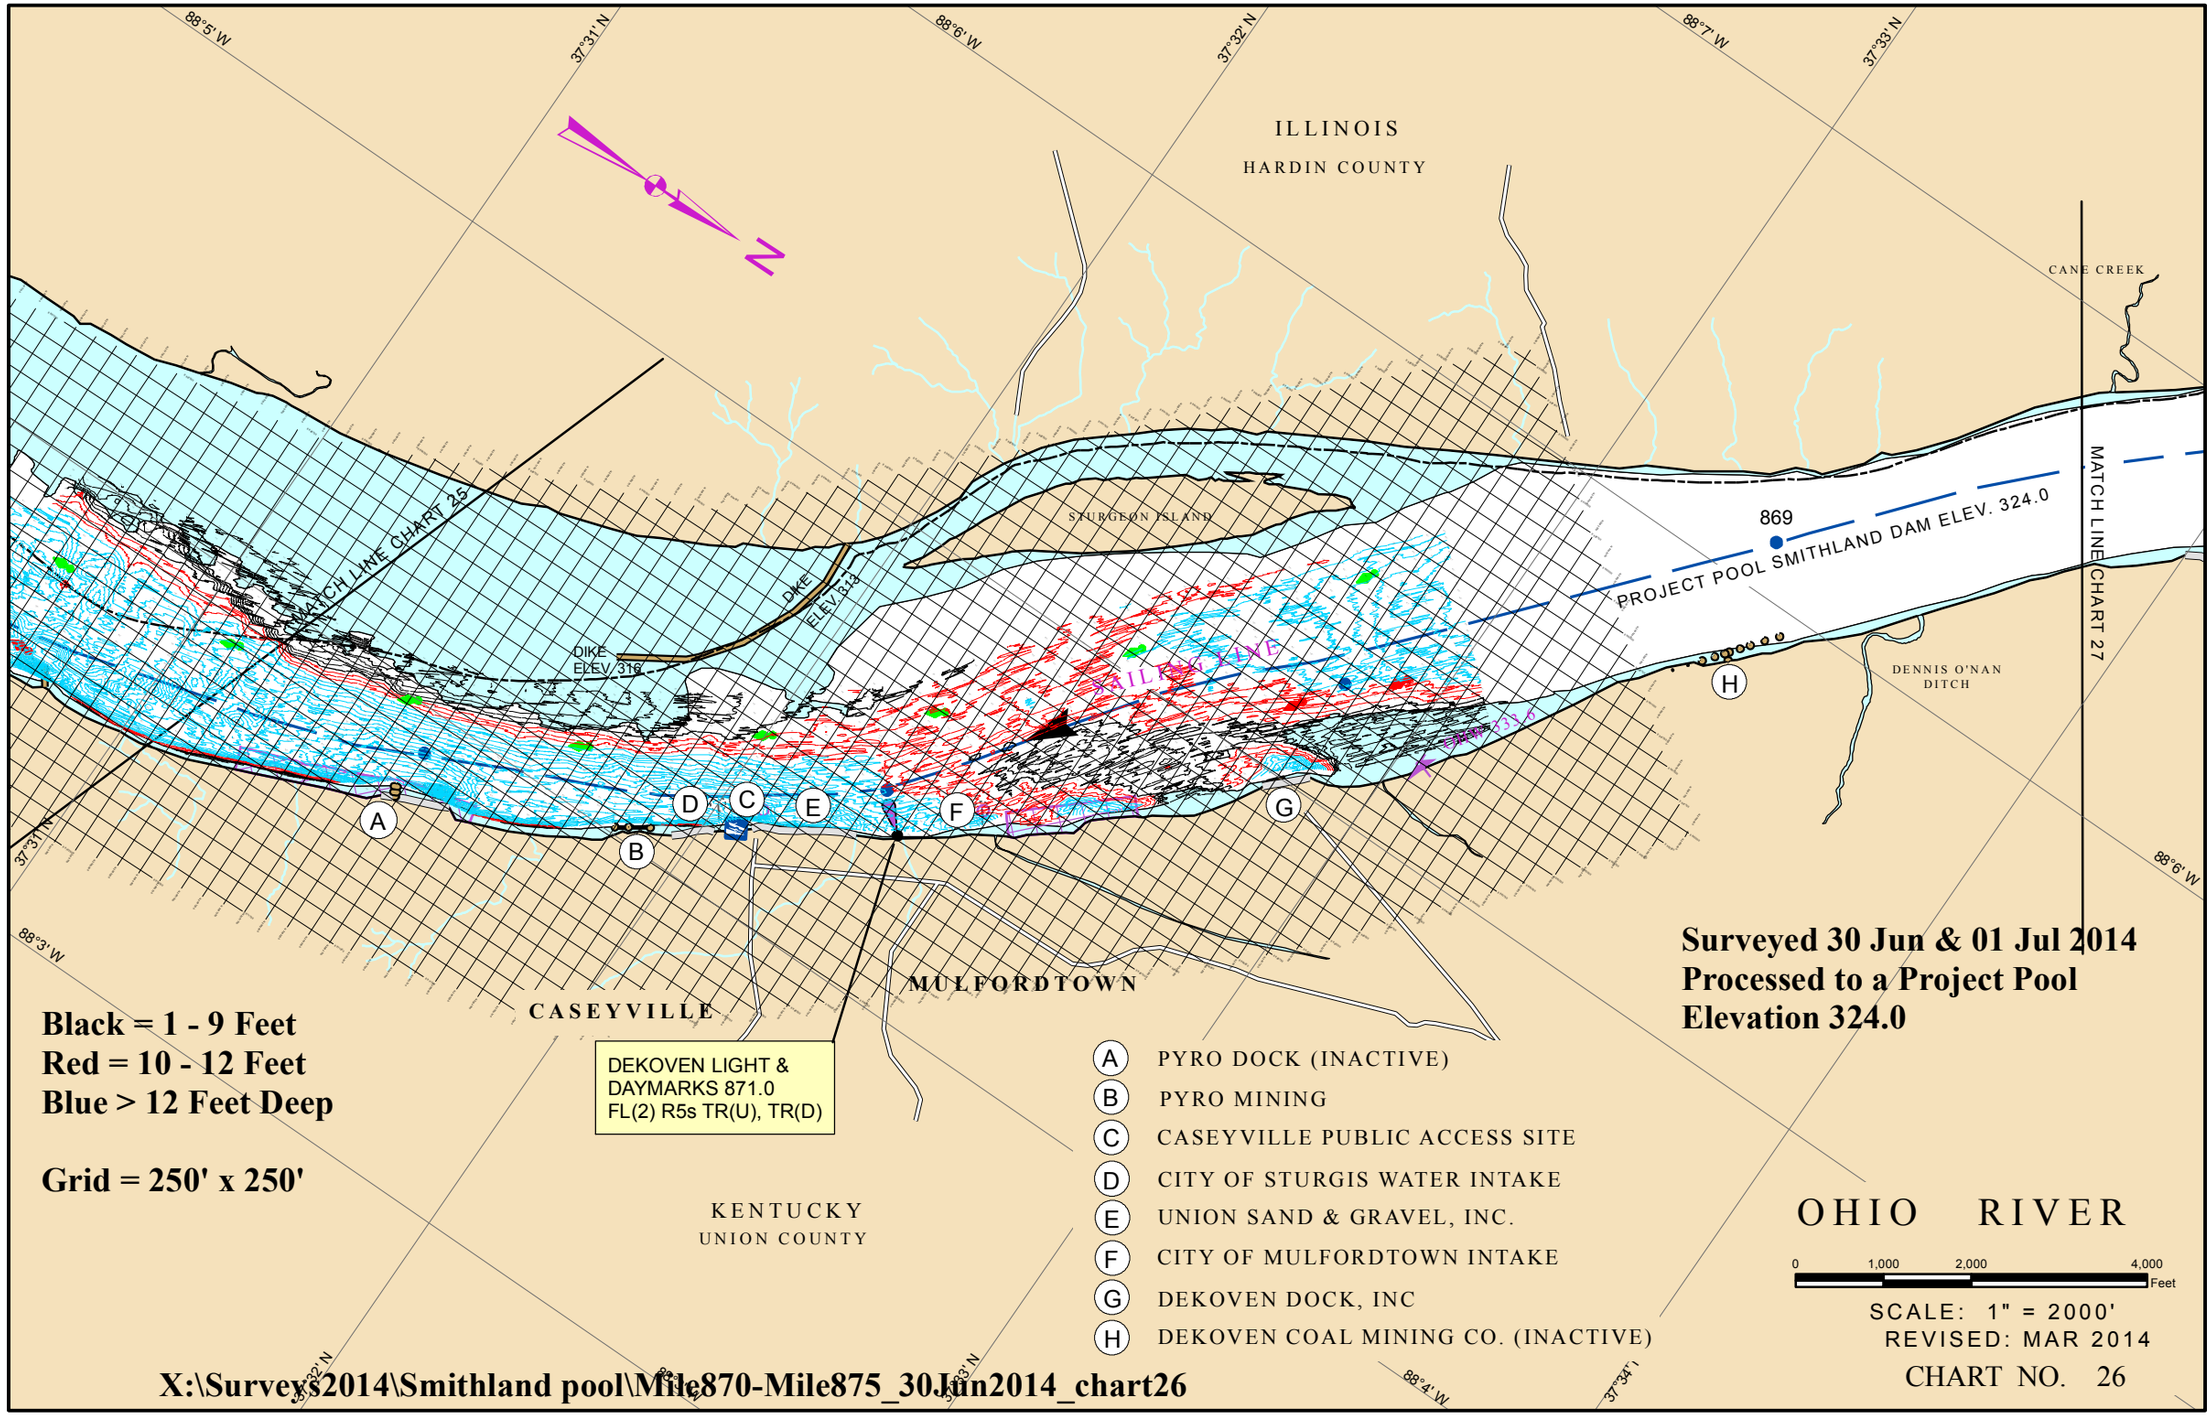
ILLINOIS
HARDIN COUNTY
CANE CREEK
STURGEON ISLAND
MATCH LINE CHART 25
DIKE
ELEV. 324
DIKE
ELEV. 316
869
PROJECT POOL SMITHLAND DAM ELEV. 324.0
MATCH LINE CHART 27
DENNIS O'NAN DITCH
A
B
C
D
E
F
G
H
CASEYVILLE
MULFORDTOWN
KENTUCKY
UNION COUNTY
DEKOVEN LIGHT &
DAYMARKS 871.0
FL(2) R5s TR(U), TR(D)
Black = 1 - 9 Feet
Red = 10 - 12 Feet
Blue > 12 Feet Deep
Grid = 250' x 250'
Surveyed 30 Jun & 01 Jul 2014
Processed to a Project Pool
Elevation 324.0
A PYRO DOCK (INACTIVE)
B PYRO MINING
C CASEYVILLE PUBLIC ACCESS SITE
D CITY OF STURGIS WATER INTAKE
E UNION SAND & GRAVEL, INC.
F CITY OF MULFORDTOWN INTAKE
G DEKOVEN DOCK, INC
H DEKOVEN COAL MINING CO. (INACTIVE)
OHIO RIVER
0 1,000 2,000 4,000 Feet
SCALE: 1" = 2000'
REVISED: MAR 2014
CHART NO. 26
X:\Surveys2014\Smithland pool\Mile870-Mile875_30Jun2014_chart26