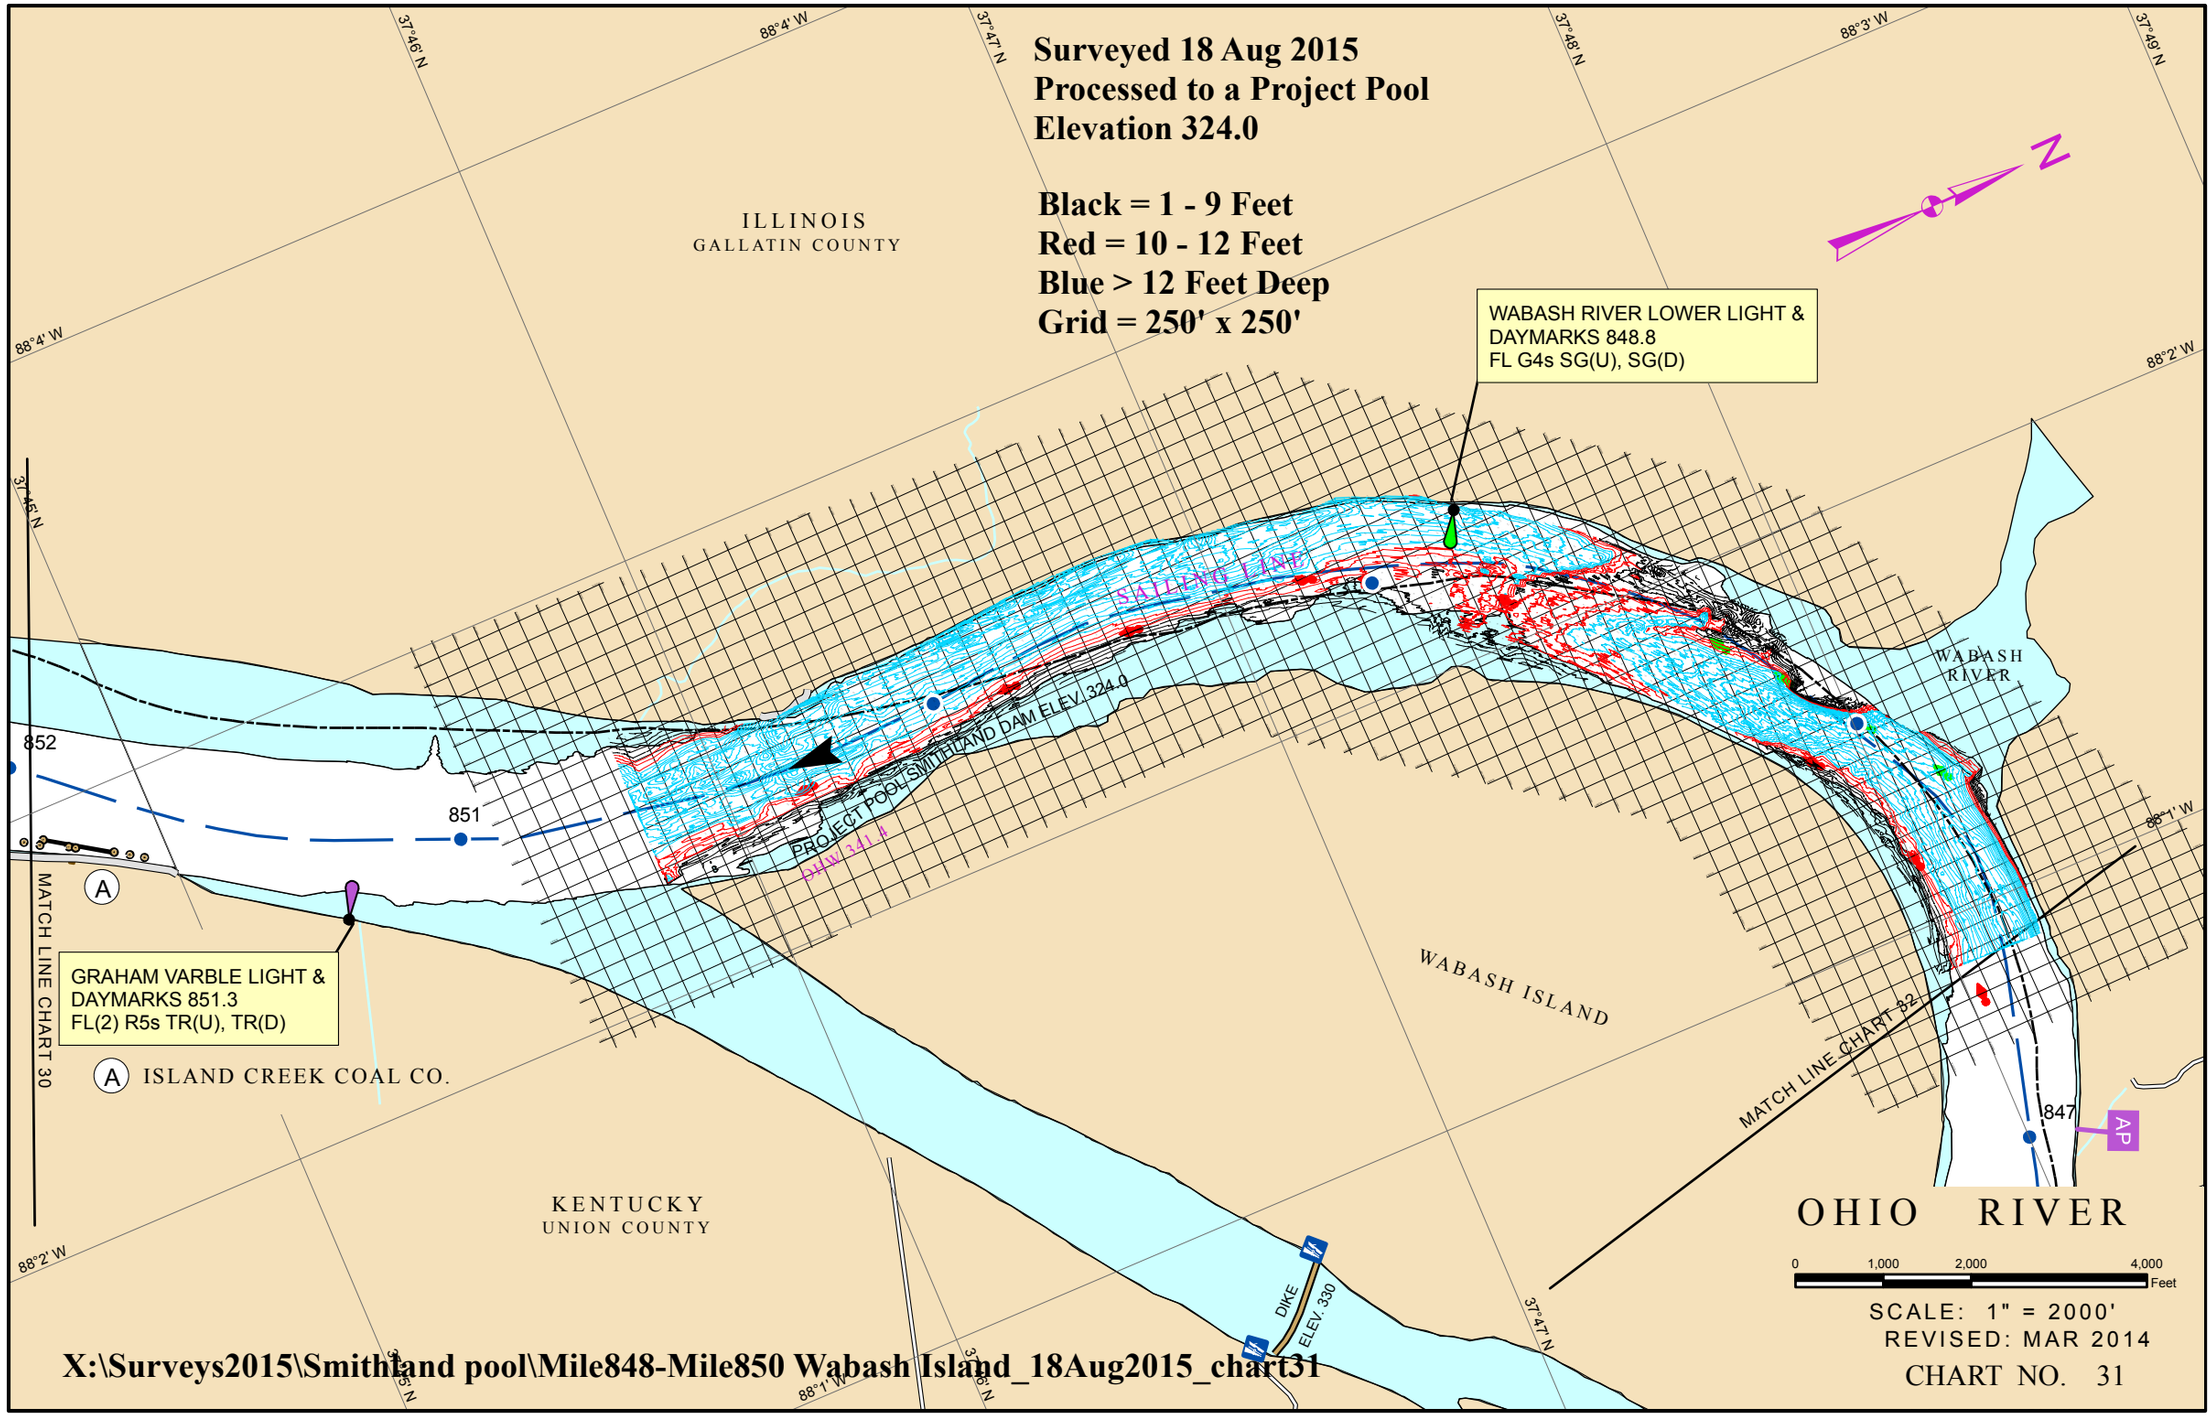
Surveyed 18 Aug 2015
Processed to a Project Pool
Elevation 324.0
Black = 1 - 9 Feet
Red = 10 - 12 Feet
Blue > 12 Feet Deep
Grid = 250' x 250'
ILLINOIS
GALLATIN COUNTY
KENTUCKY
UNION COUNTY
WABASH ISLAND
WABASH RIVER
OHIO RIVER
WABASH RIVER LOWER LIGHT &
DAYMARKS 848.8
FL G4s SG(U), SG(D)
GRAHAM VARBLE LIGHT &
DAYMARKS 851.3
FL(2) R5s TR(U), TR(D)
SAILING LINE
PROJECT POOL SMITHLAND DAM ELEV. 324.0
DHW 341.4
852
851
847
AP
A
ISLAND CREEK COAL CO.
MATCH LINE CHART 30
MATCH LINE CHART 32
DIKE
ELEV. 330
37°46' N
37°47' N
37°48' N
37°49' N
37°45' N
88°4' W
88°3' W
88°2' W
88°1' W
N
0
1,000
2,000
4,000
Feet
SCALE: 1" = 2000'
REVISED: MAR 2014
CHART NO. 31
X:\Surveys2015\Smithland pool\Mile848-Mile850 Wabash Island_18Aug2015_chart31