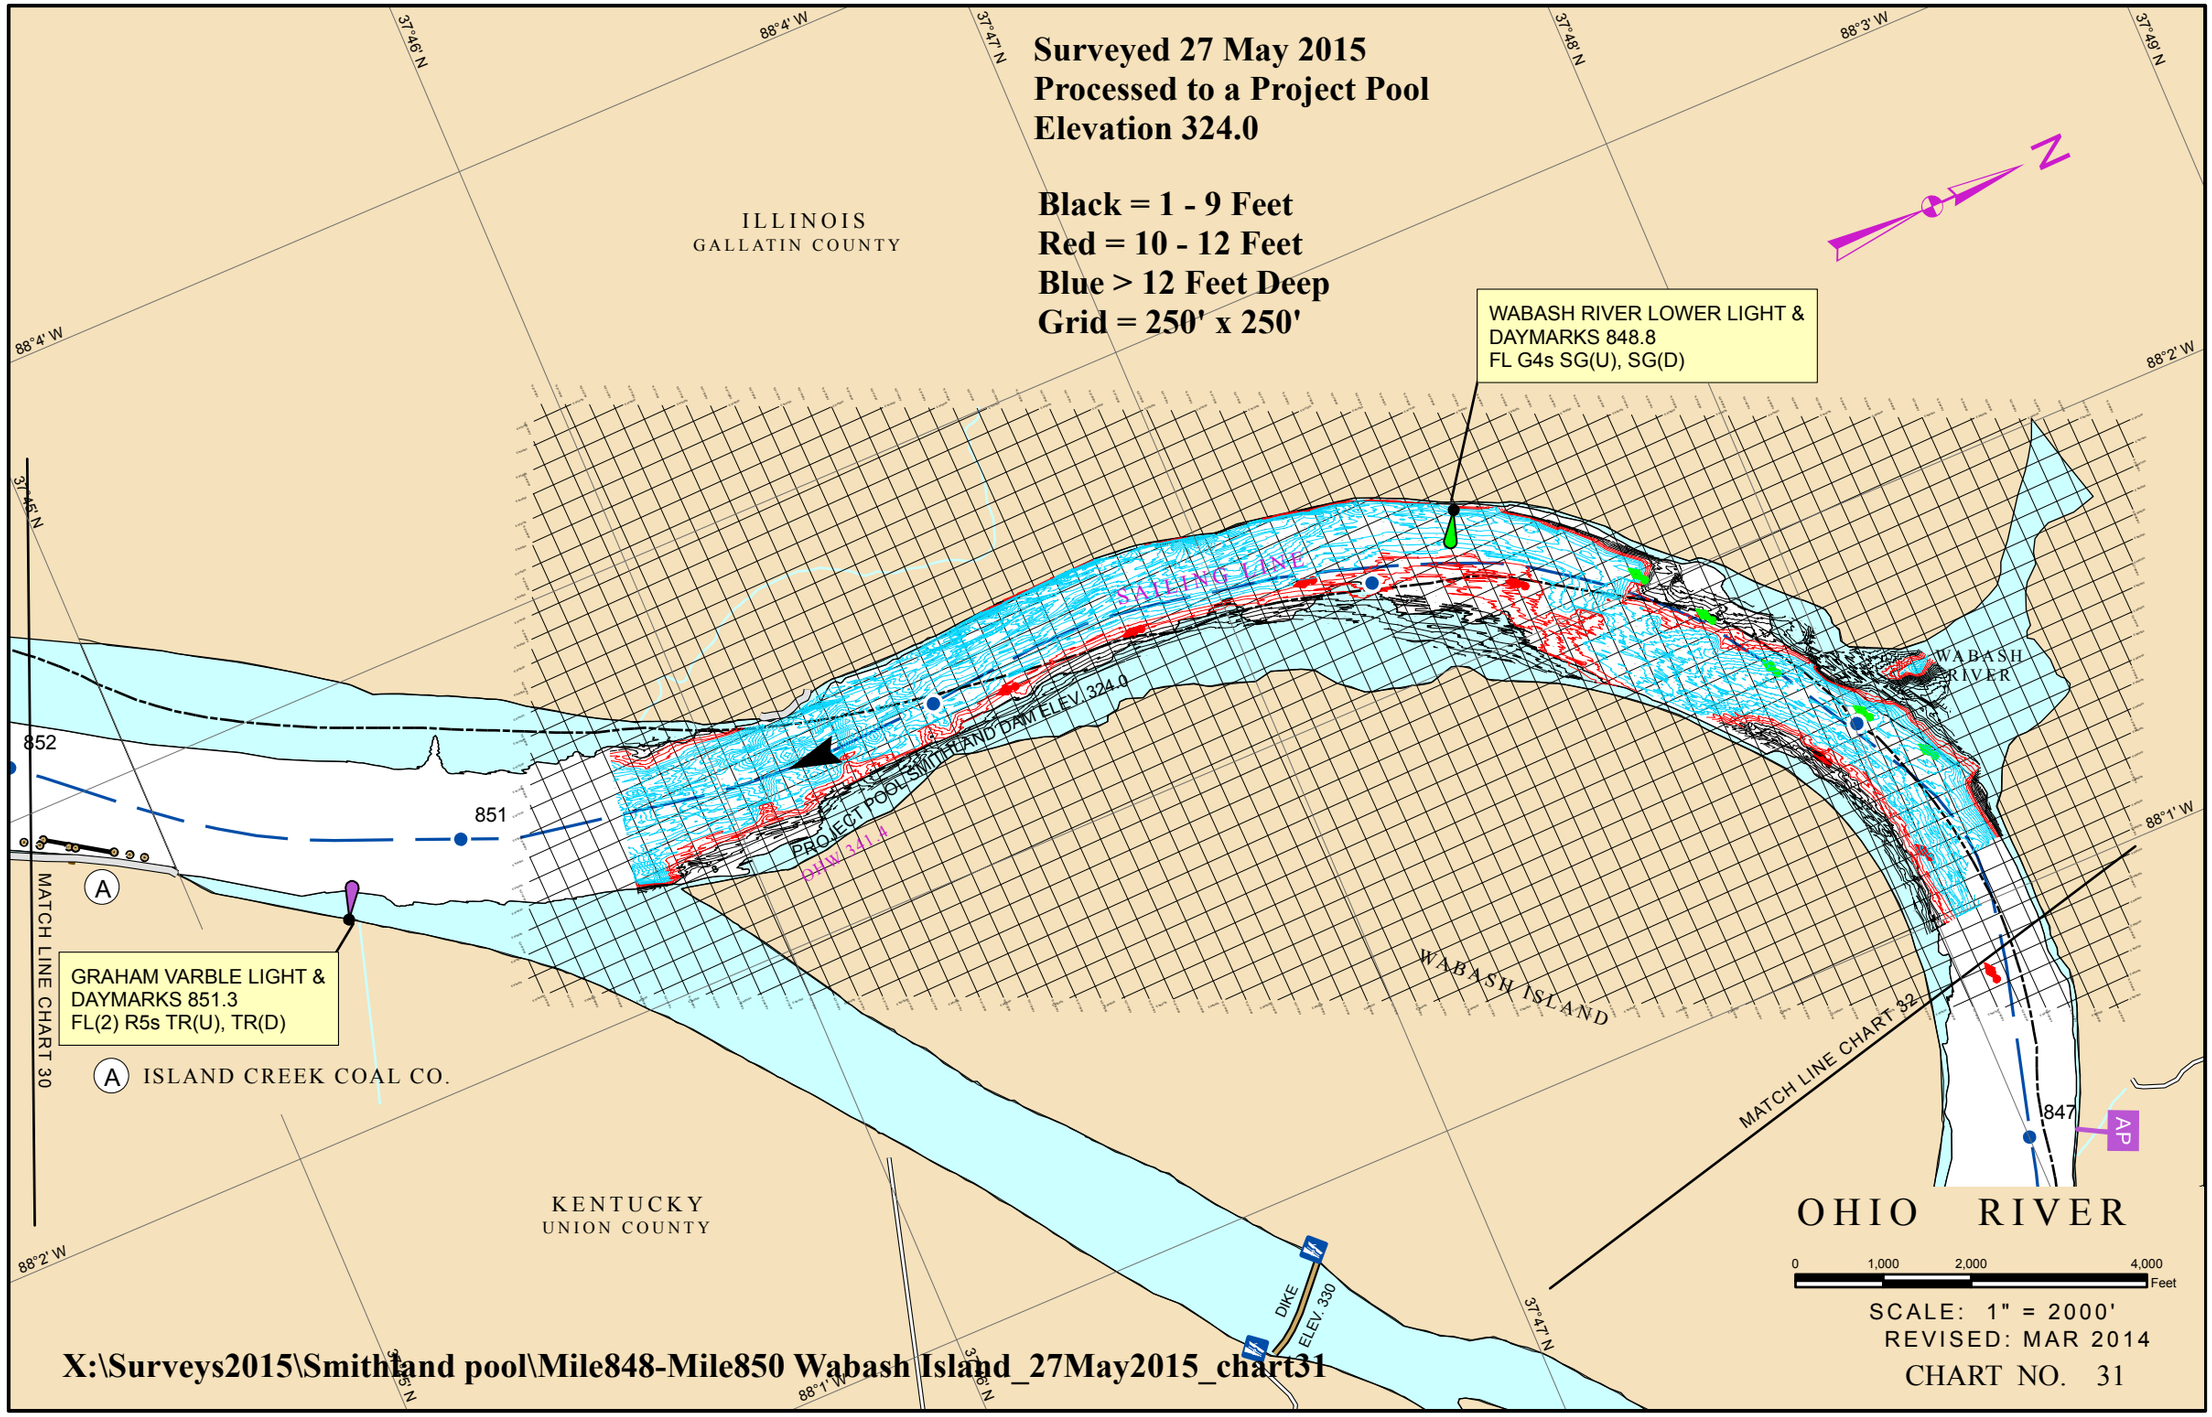
Surveyed 27 May 2015
Processed to a Project Pool
Elevation 324.0
Black = 1 - 9 Feet
Red = 10 - 12 Feet
Blue > 12 Feet Deep
Grid = 250' x 250'
ILLINOIS
GALLATIN COUNTY
KENTUCKY
UNION COUNTY
WABASH RIVER LOWER LIGHT &
DAYMARKS 848.8
FL G4s SG(U), SG(D)
GRAHAM VARBLE LIGHT &
DAYMARKS 851.3
FL(2) R5s TR(U), TR(D)
ISLAND CREEK COAL CO.
SAILING LINE
PROJECT POOL SMITHLAND DAM ELEV. 324.0
DHW 341.4
WABASH ISLAND
WABASH RIVER
MATCH LINE CHART 30
MATCH LINE CHART 32
DIKE
ELEV. 330
852
851
847
AP
OHIO RIVER
0 1,000 2,000 4,000 Feet
SCALE: 1" = 2000'
REVISED: MAR 2014
CHART NO. 31
X:\Surveys2015\Smithland pool\Mile848-Mile850 Wabash Island_27May2015_chart31