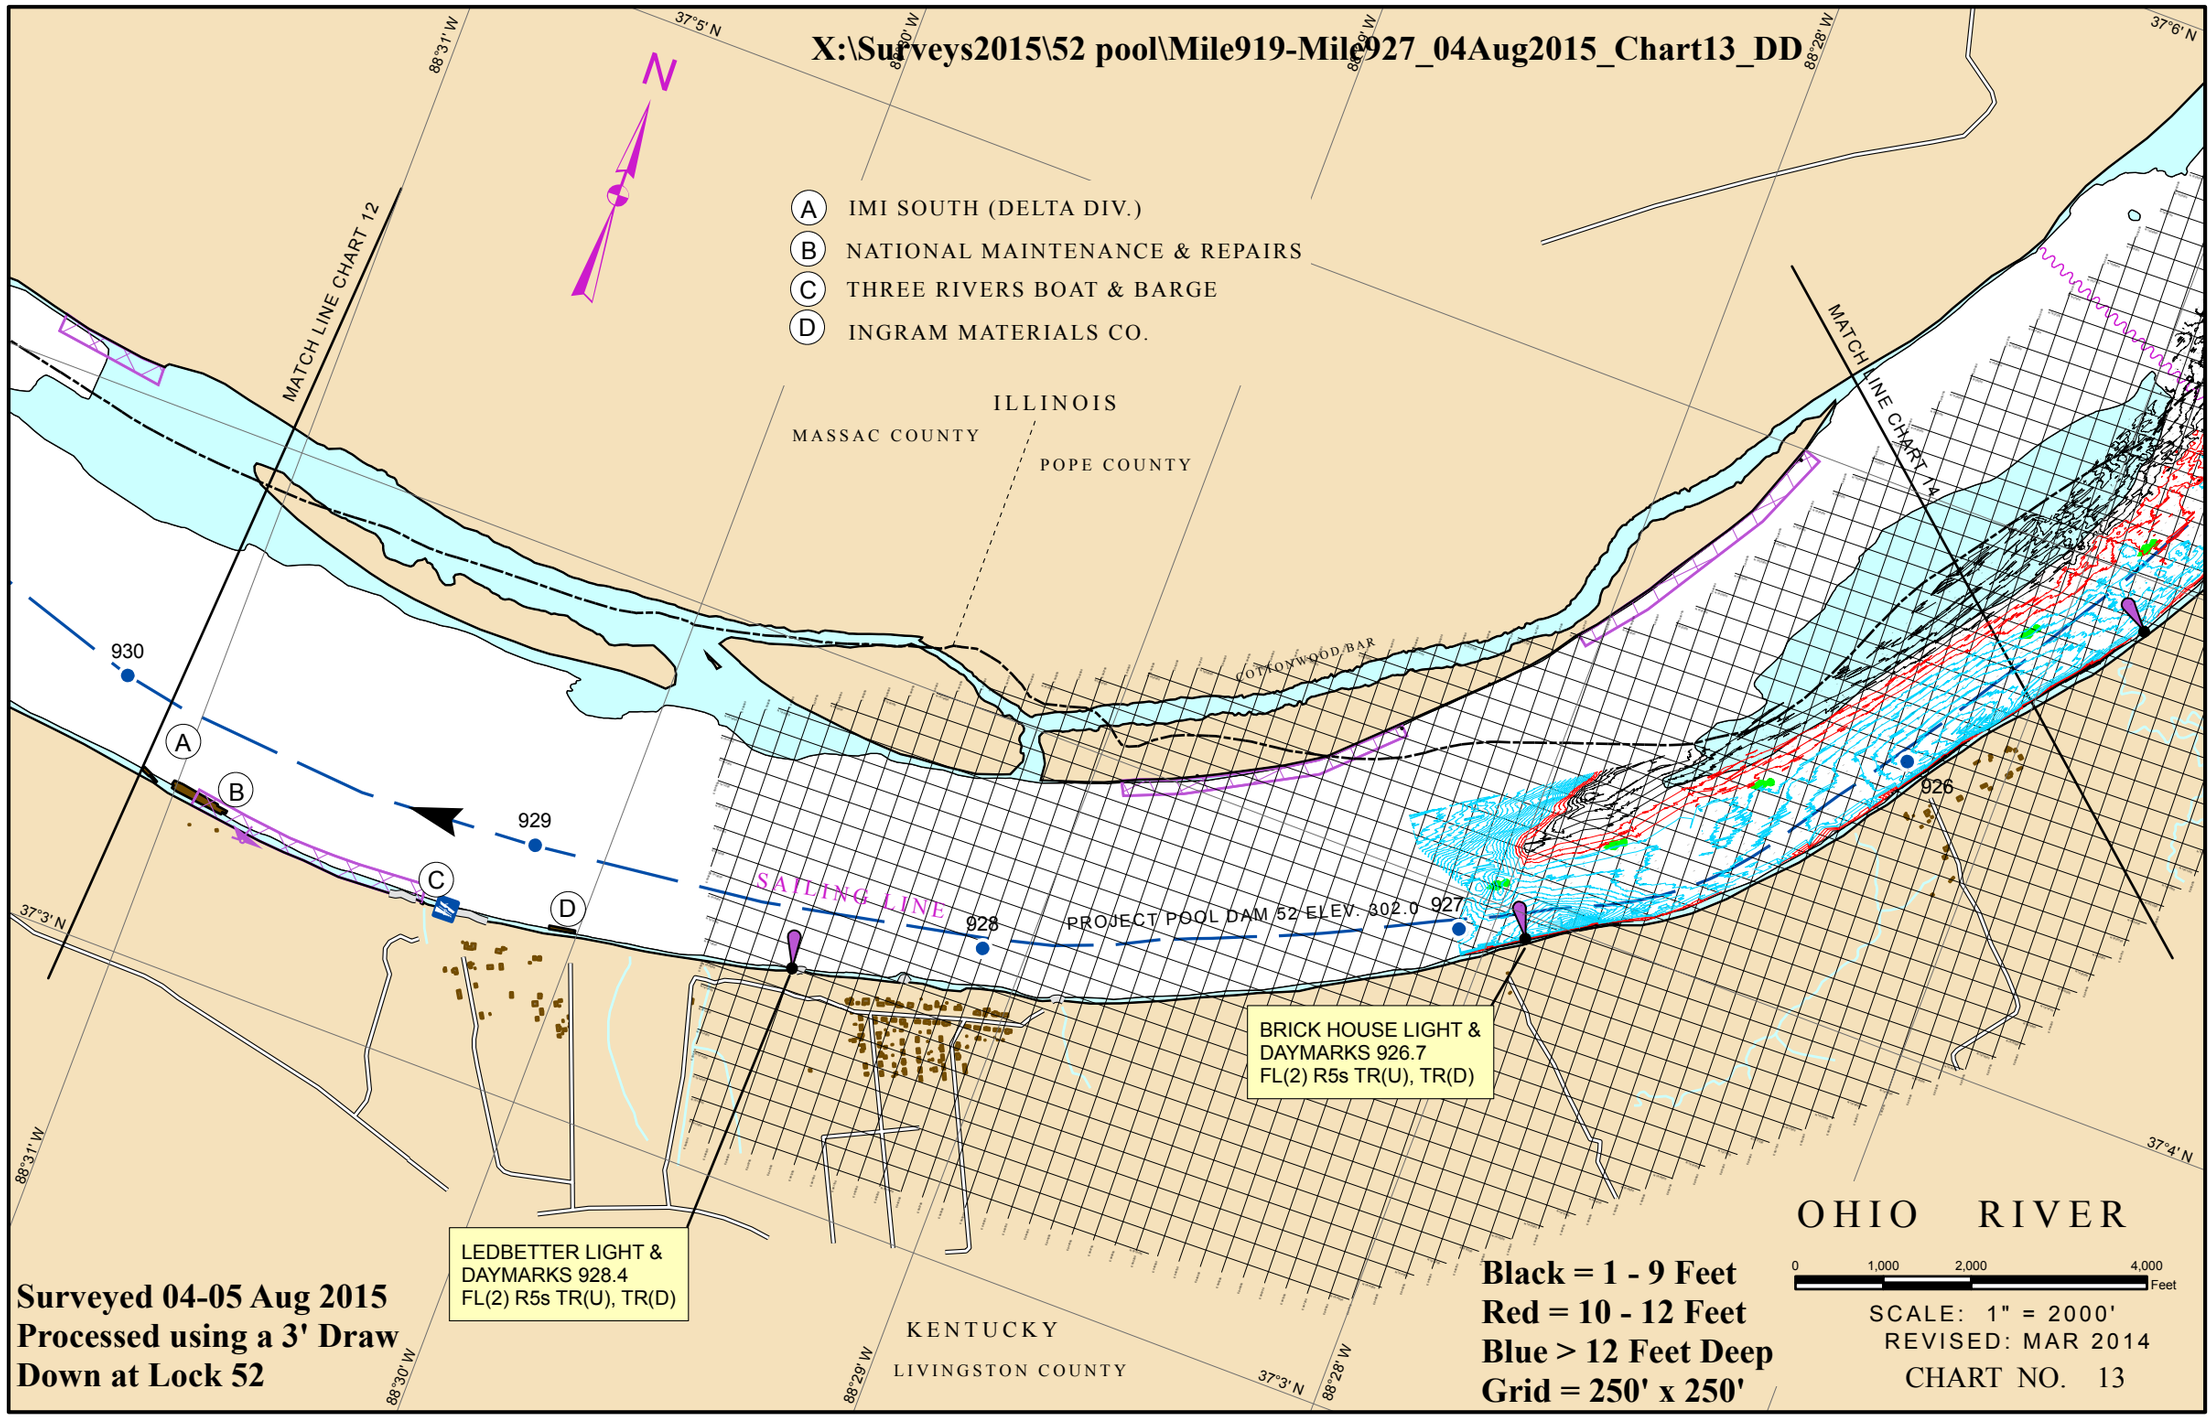
X:\Surveys2015\52 pool\Mile919-Mile927_04Aug2015_Chart13_DD
N
A IMI SOUTH (DELTA DIV.)
B NATIONAL MAINTENANCE & REPAIRS
C THREE RIVERS BOAT & BARGE
D INGRAM MATERIALS CO.
ILLINOIS
MASSAC COUNTY
POPE COUNTY
MATCH LINE CHART 12
MATCH LINE CHART 14
COTTONWOOD BAR
930
929
928
927
926
SAILING LINE
PROJECT POOL DAM 52 ELEV. 302.0
BRICK HOUSE LIGHT &
DAYMARKS 926.7
FL(2) R5s TR(U), TR(D)
LEDBETTER LIGHT &
DAYMARKS 928.4
FL(2) R5s TR(U), TR(D)
KENTUCKY
LIVINGSTON COUNTY
88°31' W
88°30' W
88°29' W
88°28' W
37°6' N
37°5' N
37°4' N
37°3' N
Surveyed 04-05 Aug 2015
Processed using a 3' Draw
Down at Lock 52
Black = 1 - 9 Feet
Red = 10 - 12 Feet
Blue > 12 Feet Deep
Grid = 250' x 250'
OHIO RIVER
0 1,000 2,000 4,000 Feet
SCALE: 1" = 2000'
REVISED: MAR 2014
CHART NO. 13