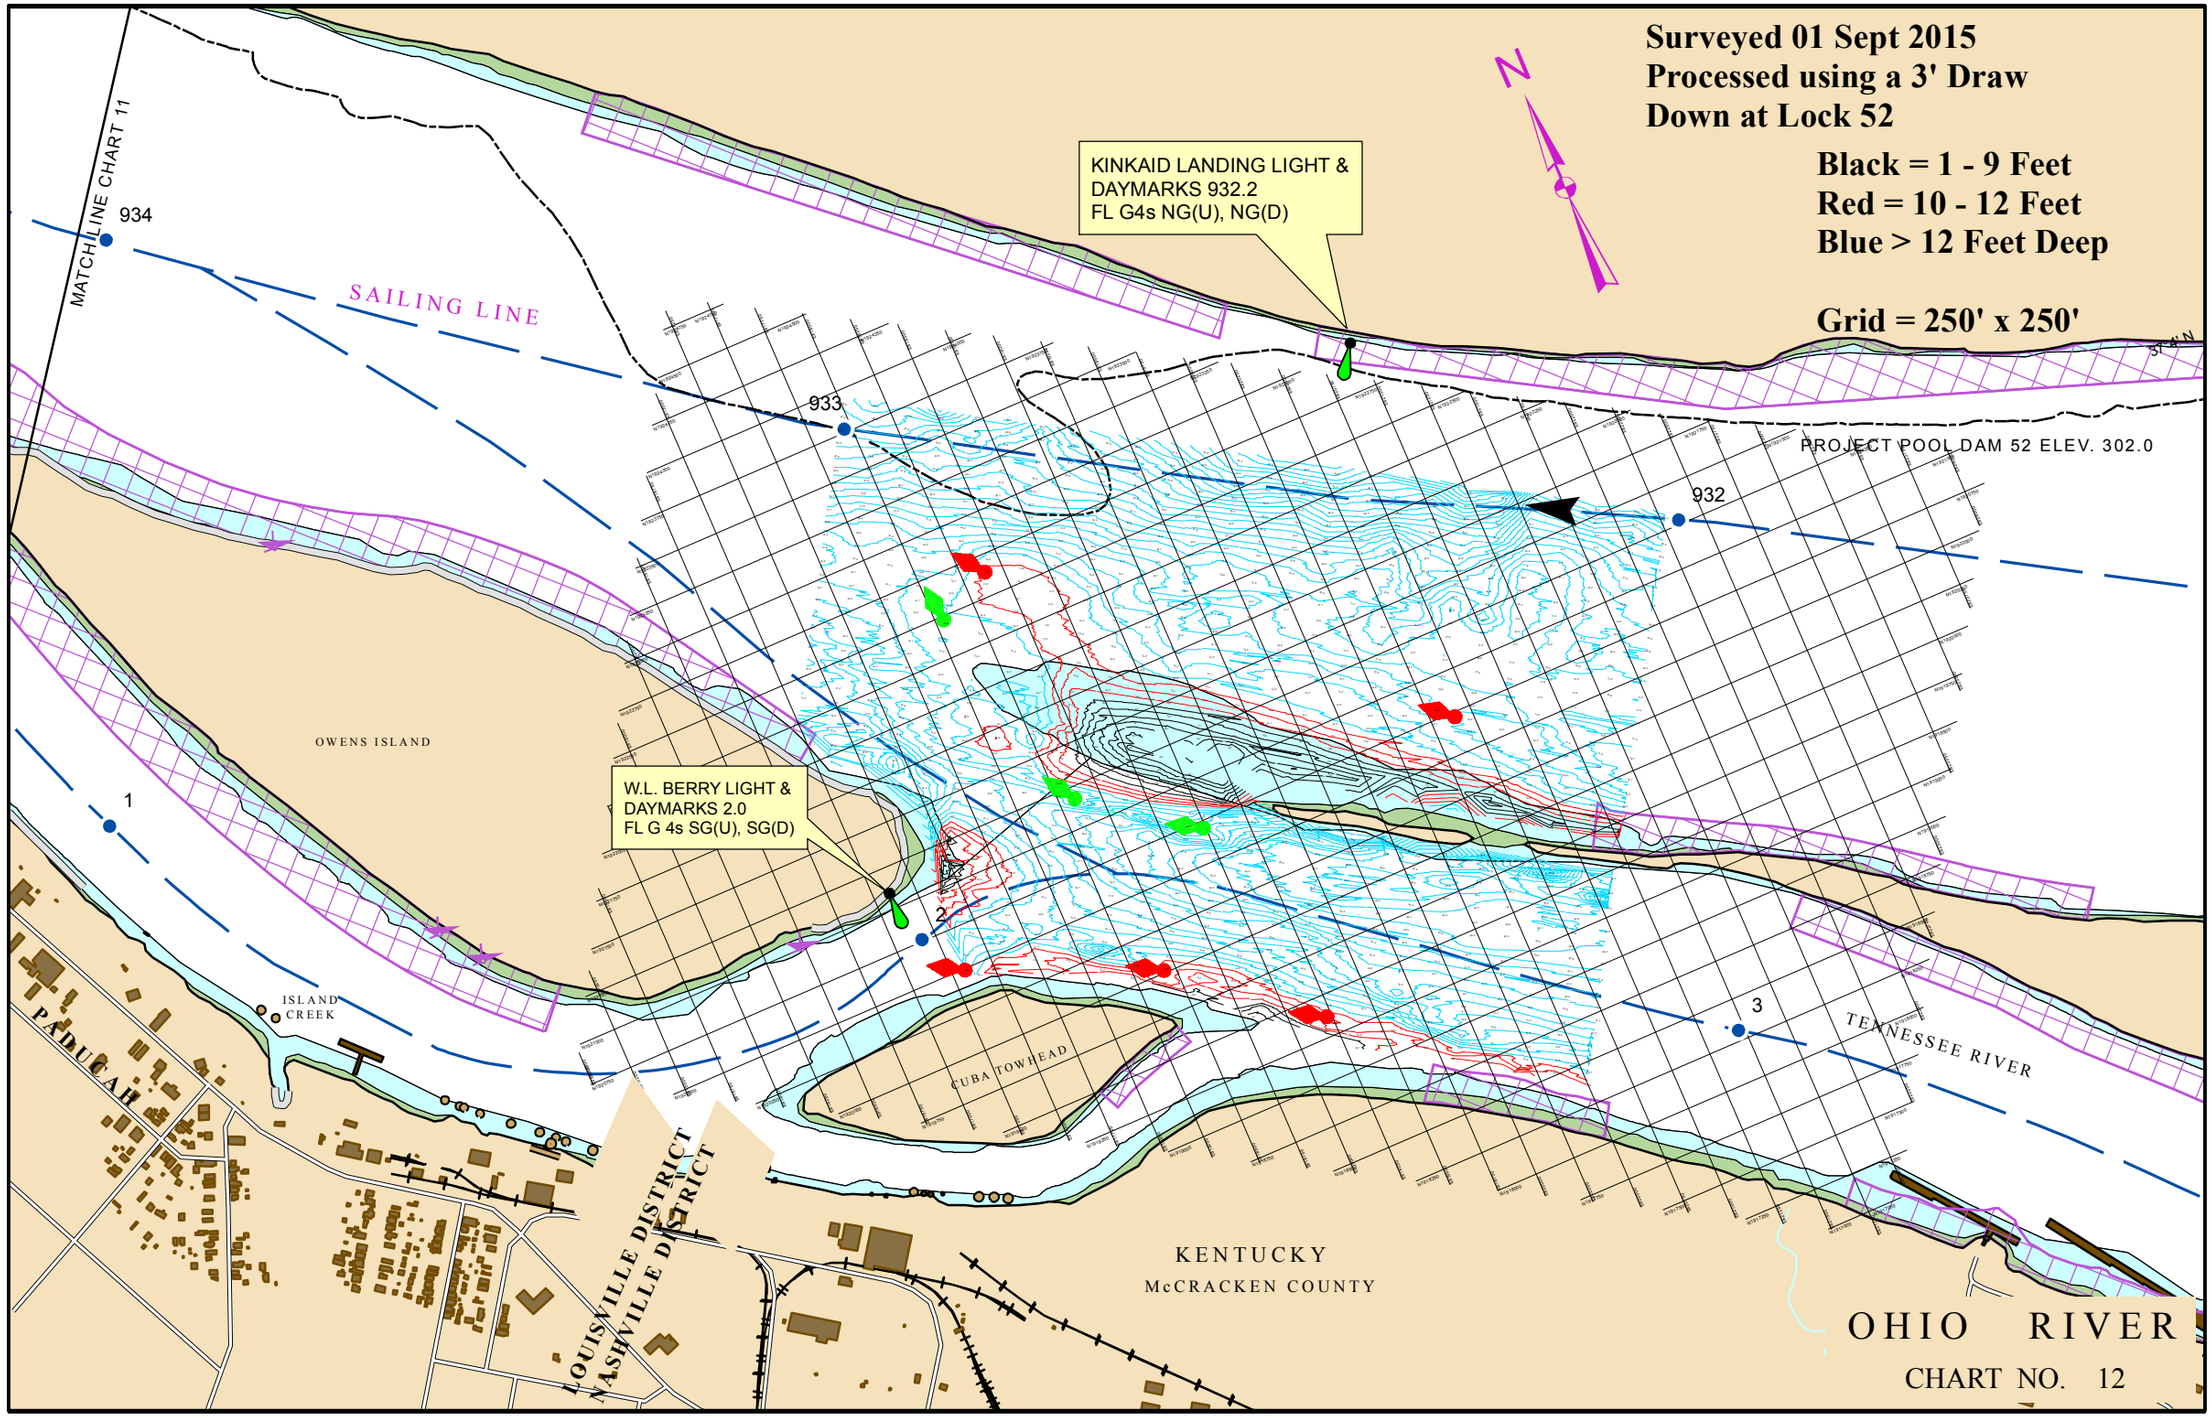
Surveyed 01 Sept 2015
Processed using a 3' Draw
Down at Lock 52
Black = 1 - 9 Feet
Red = 10 - 12 Feet
Blue > 12 Feet Deep
Grid = 250' x 250'
N
MATCHLINE CHART 11
934
SAILING LINE
KINKAID LANDING LIGHT &
DAYMARKS 932.2
FL G4s NG(U), NG(D)
933
PROJECT POOL DAM 52 ELEV. 302.0
932
OWENS ISLAND
W.L. BERRY LIGHT &
DAYMARKS 2.0
FL G 4s SG(U), SG(D)
1
2
3
ISLAND
CREEK
PADUCAH
CUBA TOWHEAD
TENNESSEE RIVER
LOUISVILLE DISTRICT
NASHVILLE DISTRICT
KENTUCKY
McCRACKEN COUNTY
OHIO RIVER
CHART NO. 12