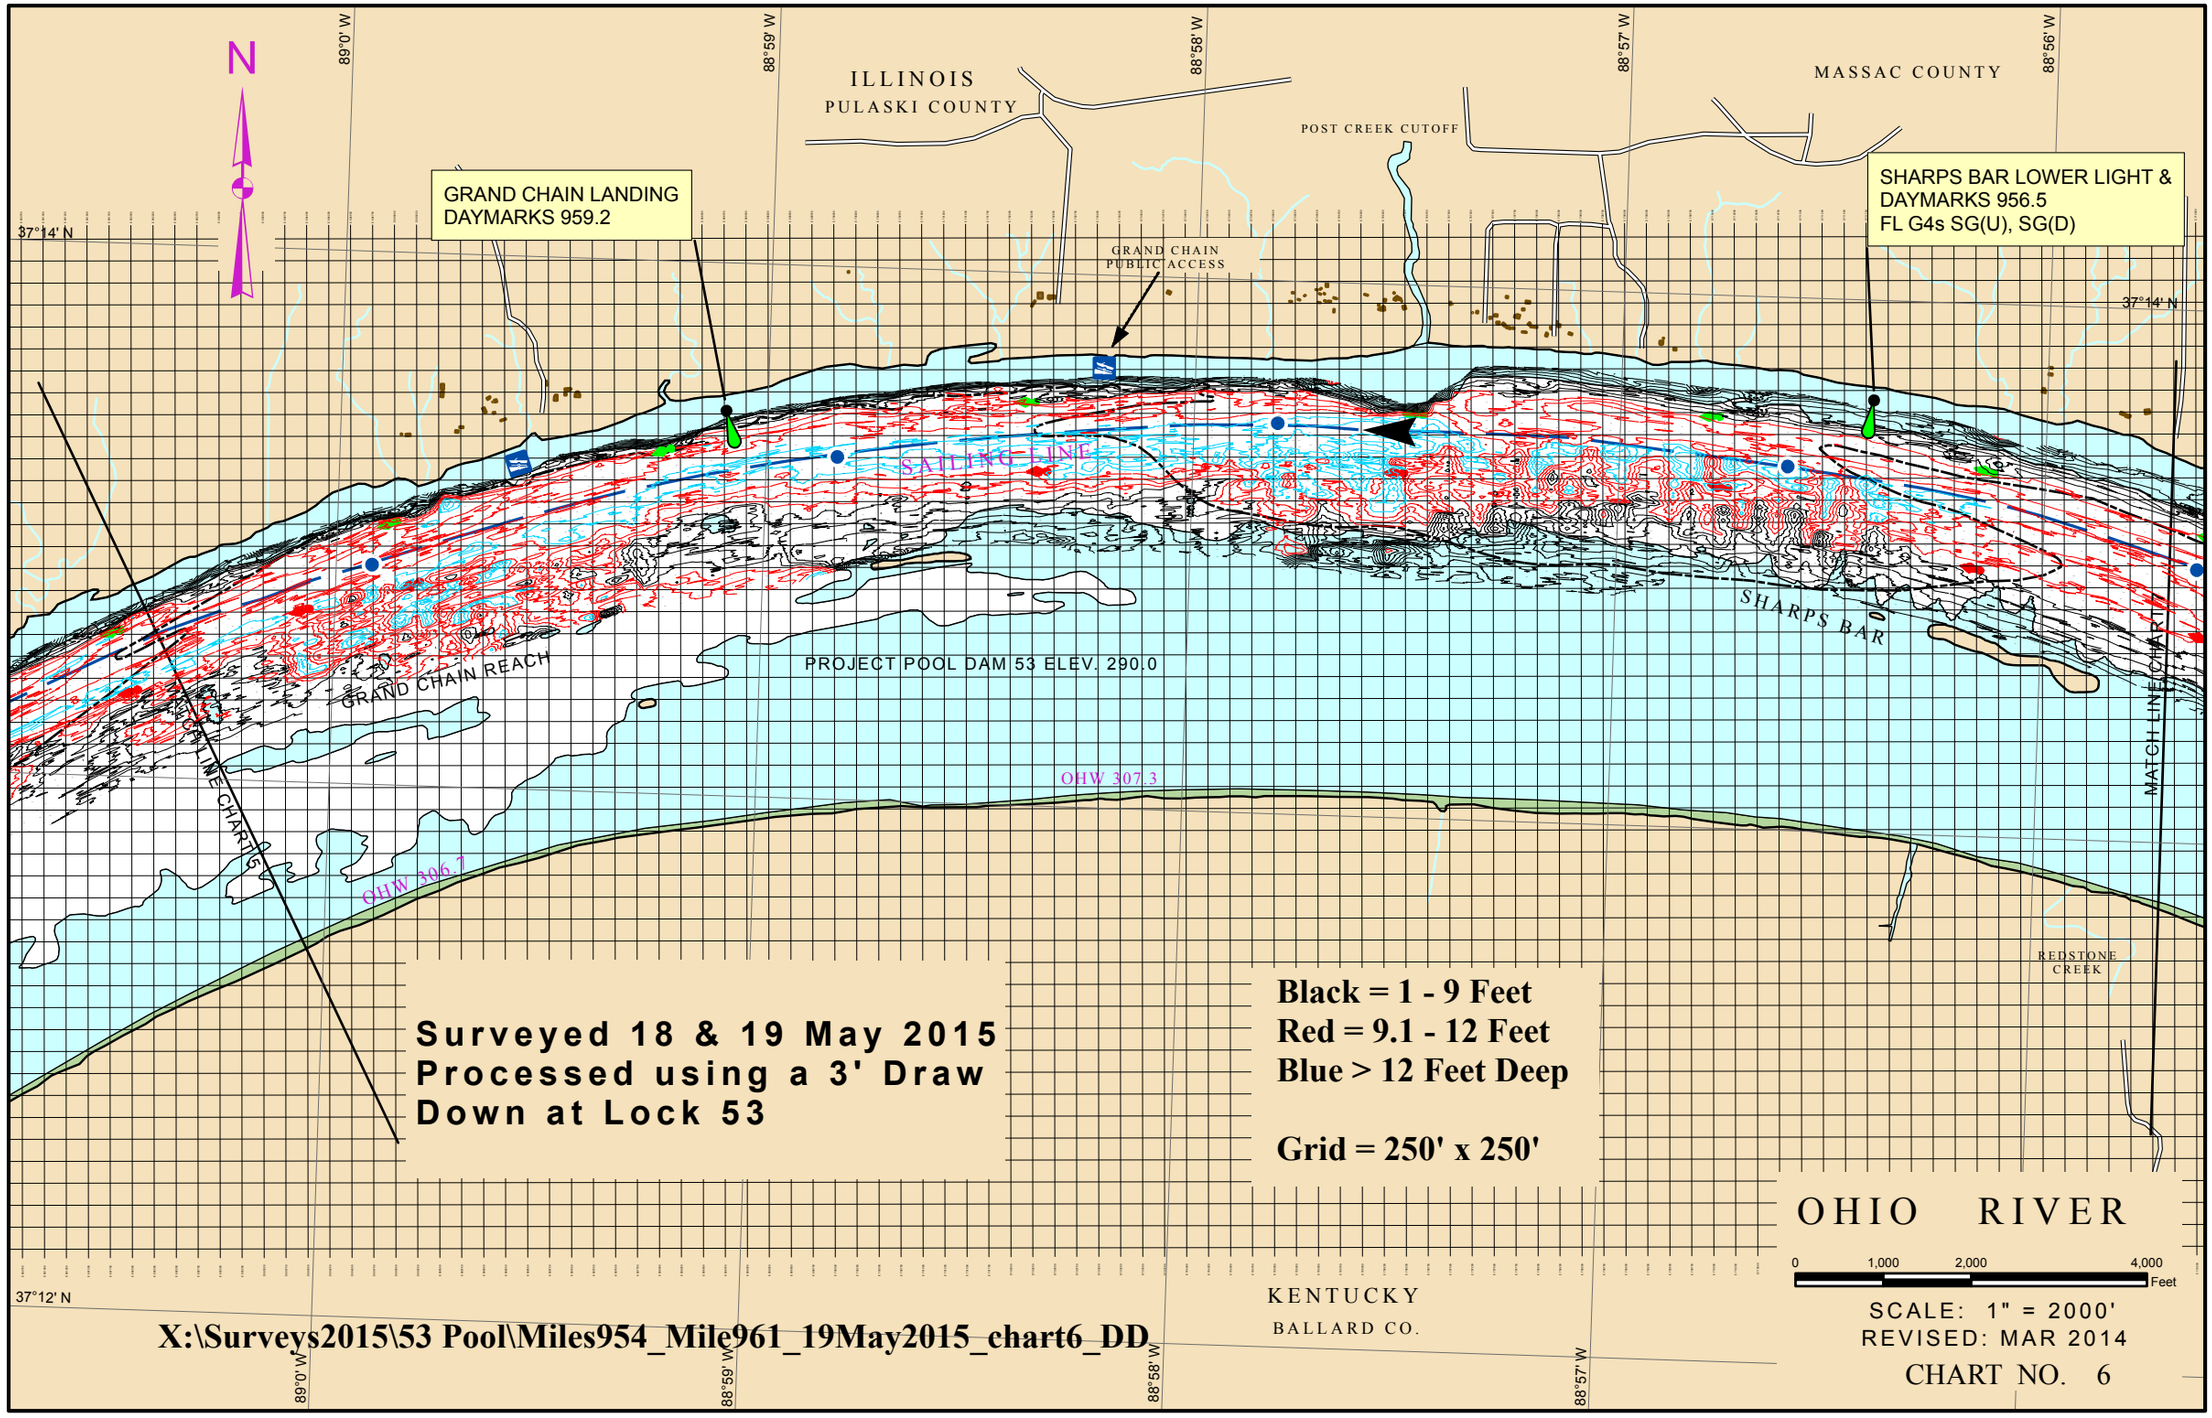
N
89°0' W
88°59' W
88°58' W
88°57' W
88°56' W
37°14' N
37°12' N
ILLINOIS
PULASKI COUNTY
MASSAC COUNTY
POST CREEK CUTOFF
GRAND CHAIN LANDING
DAYMARKS 959.2
GRAND CHAIN
PUBLIC ACCESS
SHARPS BAR LOWER LIGHT &
DAYMARKS 956.5
FL G4s SG(U), SG(D)
SAILING LINE
SHARPS BAR
GRAND CHAIN REACH
PROJECT POOL DAM 53 ELEV. 290.0
OHW 307.3
OHW 306.7
MATCH LINE CHART 5
MATCH LINE CHART 7
REDSTONE
CREEK
Surveyed 18 & 19 May 2015
Processed using a 3' Draw
Down at Lock 53
Black = 1 - 9 Feet
Red = 9.1 - 12 Feet
Blue > 12 Feet Deep
Grid = 250' x 250'
OHIO RIVER
0
1,000
2,000
4,000
Feet
KENTUCKY
BALLARD CO.
SCALE: 1" = 2000'
REVISED: MAR 2014
CHART NO. 6
X:\Surveys2015\53 Pool\Miles954_Mile961_19May2015_chart6_DD