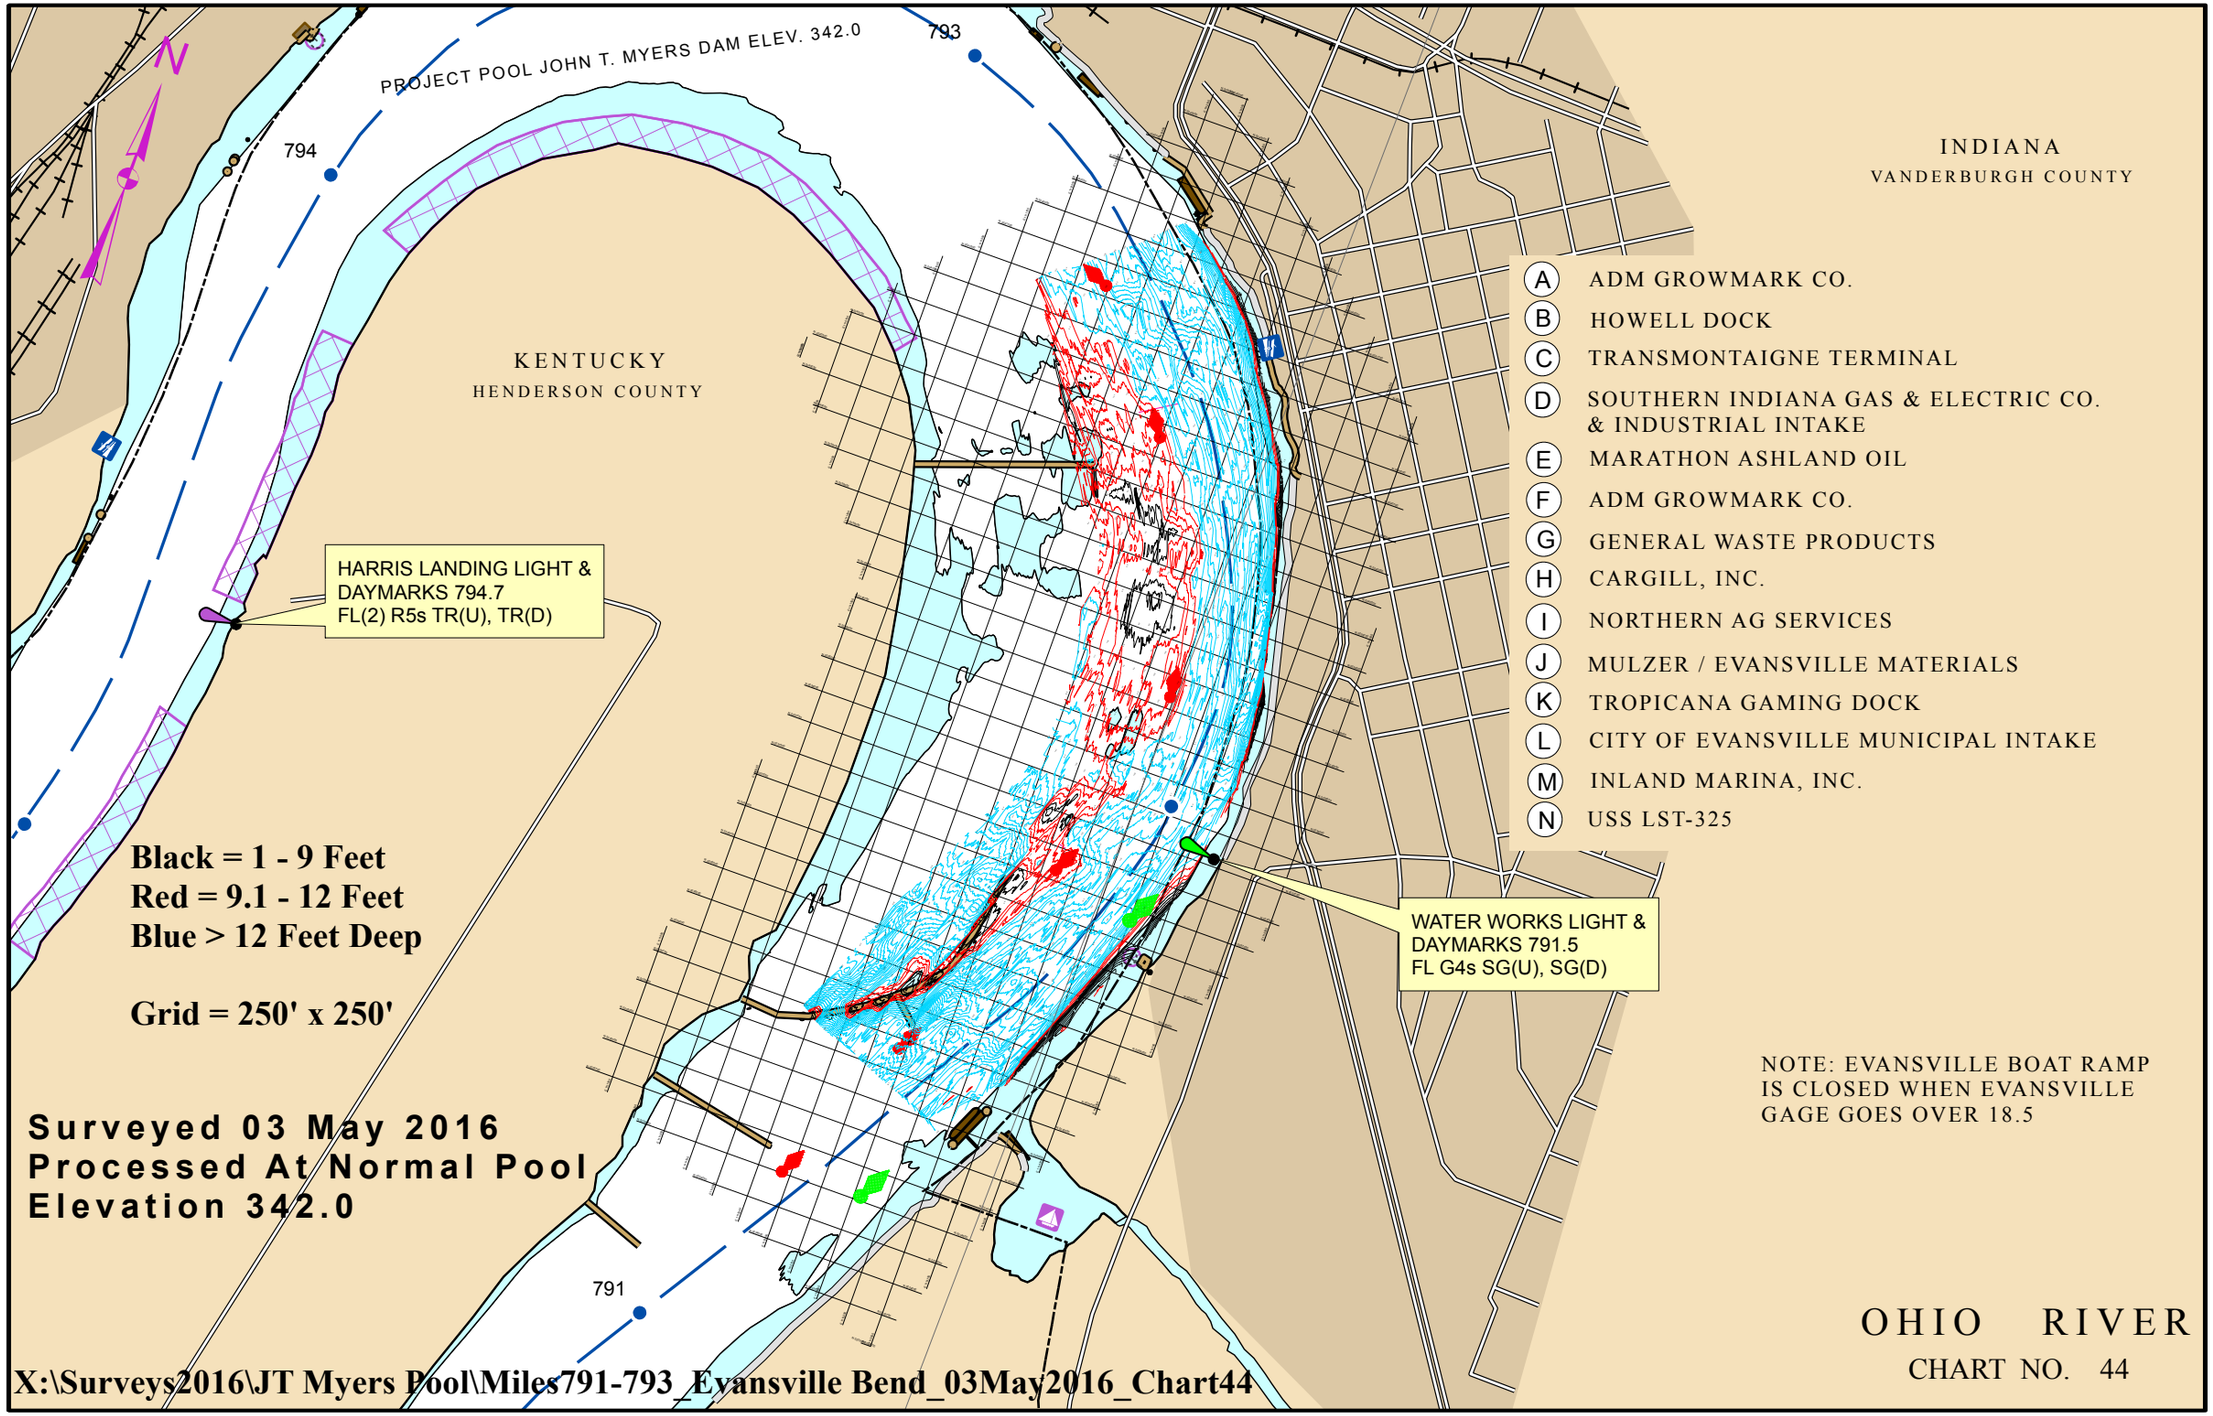
PROJECT POOL JOHN T. MYERS DAM ELEV. 342.0
793
794
791
N
KENTUCKY
HENDERSON COUNTY
INDIANA
VANDERBURGH COUNTY
HARRIS LANDING LIGHT &
DAYMARKS 794.7
FL(2) R5s TR(U), TR(D)
WATER WORKS LIGHT &
DAYMARKS 791.5
FL G4s SG(U), SG(D)
A ADM GROWMARK CO.
B HOWELL DOCK
C TRANSMONTAIGNE TERMINAL
D SOUTHERN INDIANA GAS & ELECTRIC CO. & INDUSTRIAL INTAKE
E MARATHON ASHLAND OIL
F ADM GROWMARK CO.
G GENERAL WASTE PRODUCTS
H CARGILL, INC.
I NORTHERN AG SERVICES
J MULZER / EVANSVILLE MATERIALS
K TROPICANA GAMING DOCK
L CITY OF EVANSVILLE MUNICIPAL INTAKE
M INLAND MARINA, INC.
N USS LST-325
Black = 1 - 9 Feet
Red = 9.1 - 12 Feet
Blue > 12 Feet Deep
Grid = 250' x 250'
Surveyed 03 May 2016
Processed At Normal Pool
Elevation 342.0
NOTE: EVANSVILLE BOAT RAMP
IS CLOSED WHEN EVANSVILLE
GAGE GOES OVER 18.5
OHIO RIVER
CHART NO. 44
X:\Surveys2016\JT Myers Pool\Miles791-793_Evansville Bend_03May2016_Chart44