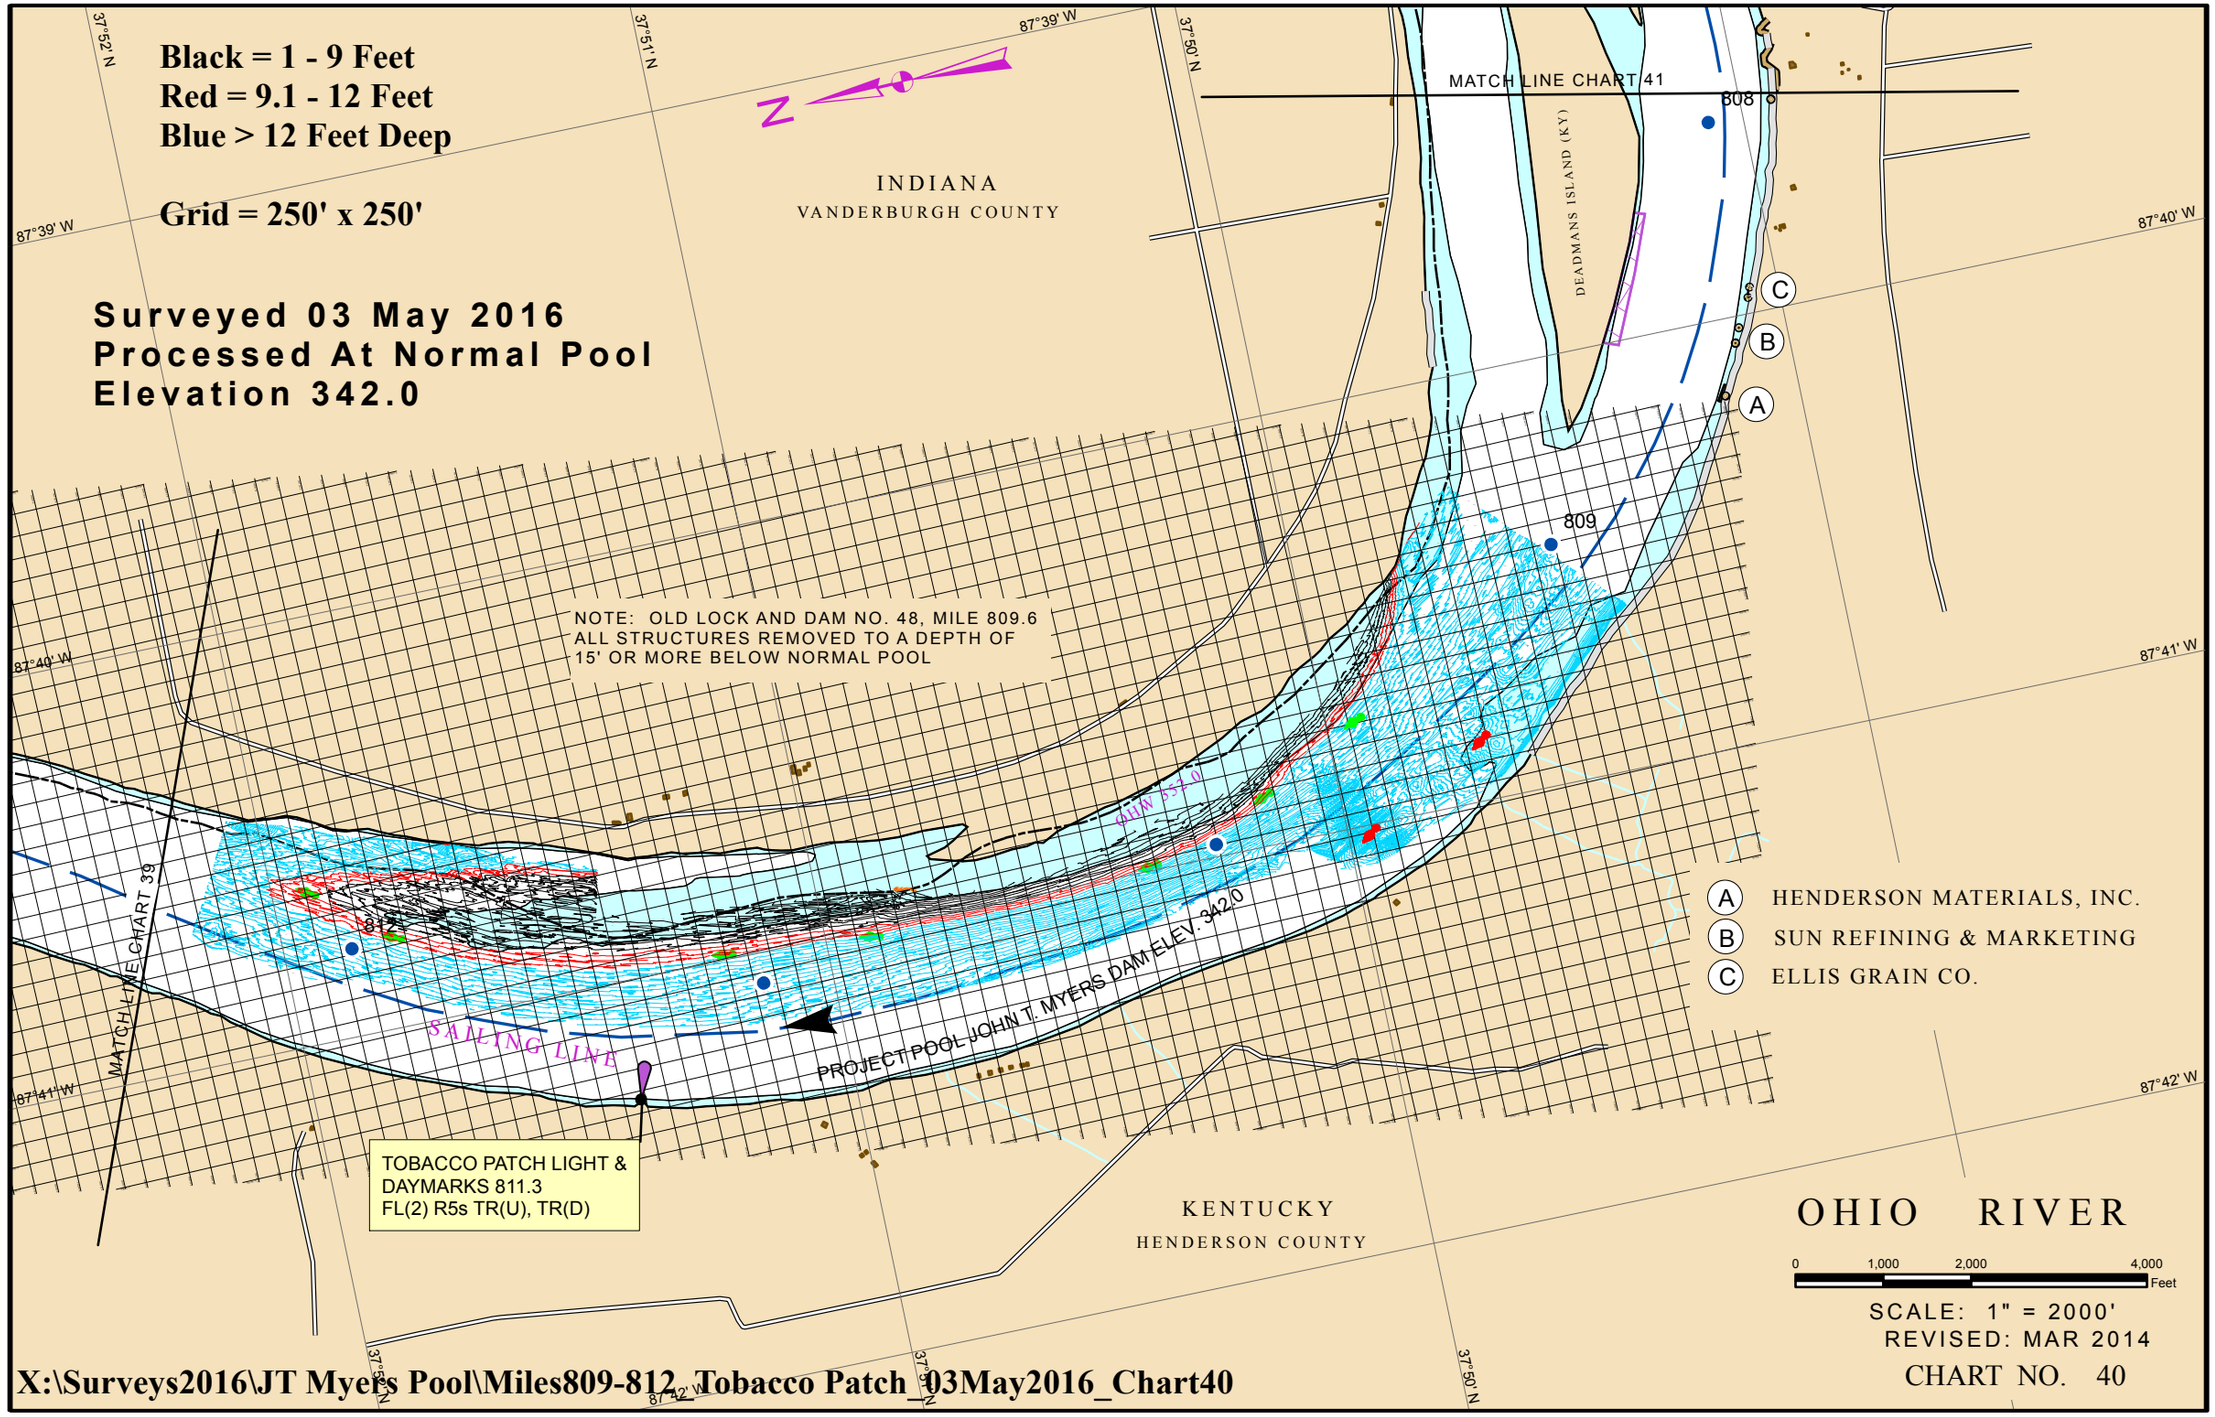
Black = 1 - 9 Feet
Red = 9.1 - 12 Feet
Blue > 12 Feet Deep
Grid = 250' x 250'
Surveyed 03 May 2016
Processed At Normal Pool
Elevation 342.0
INDIANA
VANDERBURGH COUNTY
MATCH LINE CHART 41
DEADMANS ISLAND (KY)
808
809
812
NOTE: OLD LOCK AND DAM NO. 48, MILE 809.6
ALL STRUCTURES REMOVED TO A DEPTH OF
15' OR MORE BELOW NORMAL POOL
MATCH LINE CHART 39
SAILING LINE
PROJECT POOL JOHN T. MYERS DAM ELEV. 342.0
TOBACCO PATCH LIGHT &
DAYMARKS 811.3
FL(2) R5s TR(U), TR(D)
KENTUCKY
HENDERSON COUNTY
A HENDERSON MATERIALS, INC.
B SUN REFINING & MARKETING
C ELLIS GRAIN CO.
OHIO RIVER
0 1,000 2,000 4,000 Feet
SCALE: 1" = 2000'
REVISED: MAR 2014
CHART NO. 40
X:\Surveys2016\JT Myers Pool\Miles809-812_Tobacco Patch_03May2016_Chart40