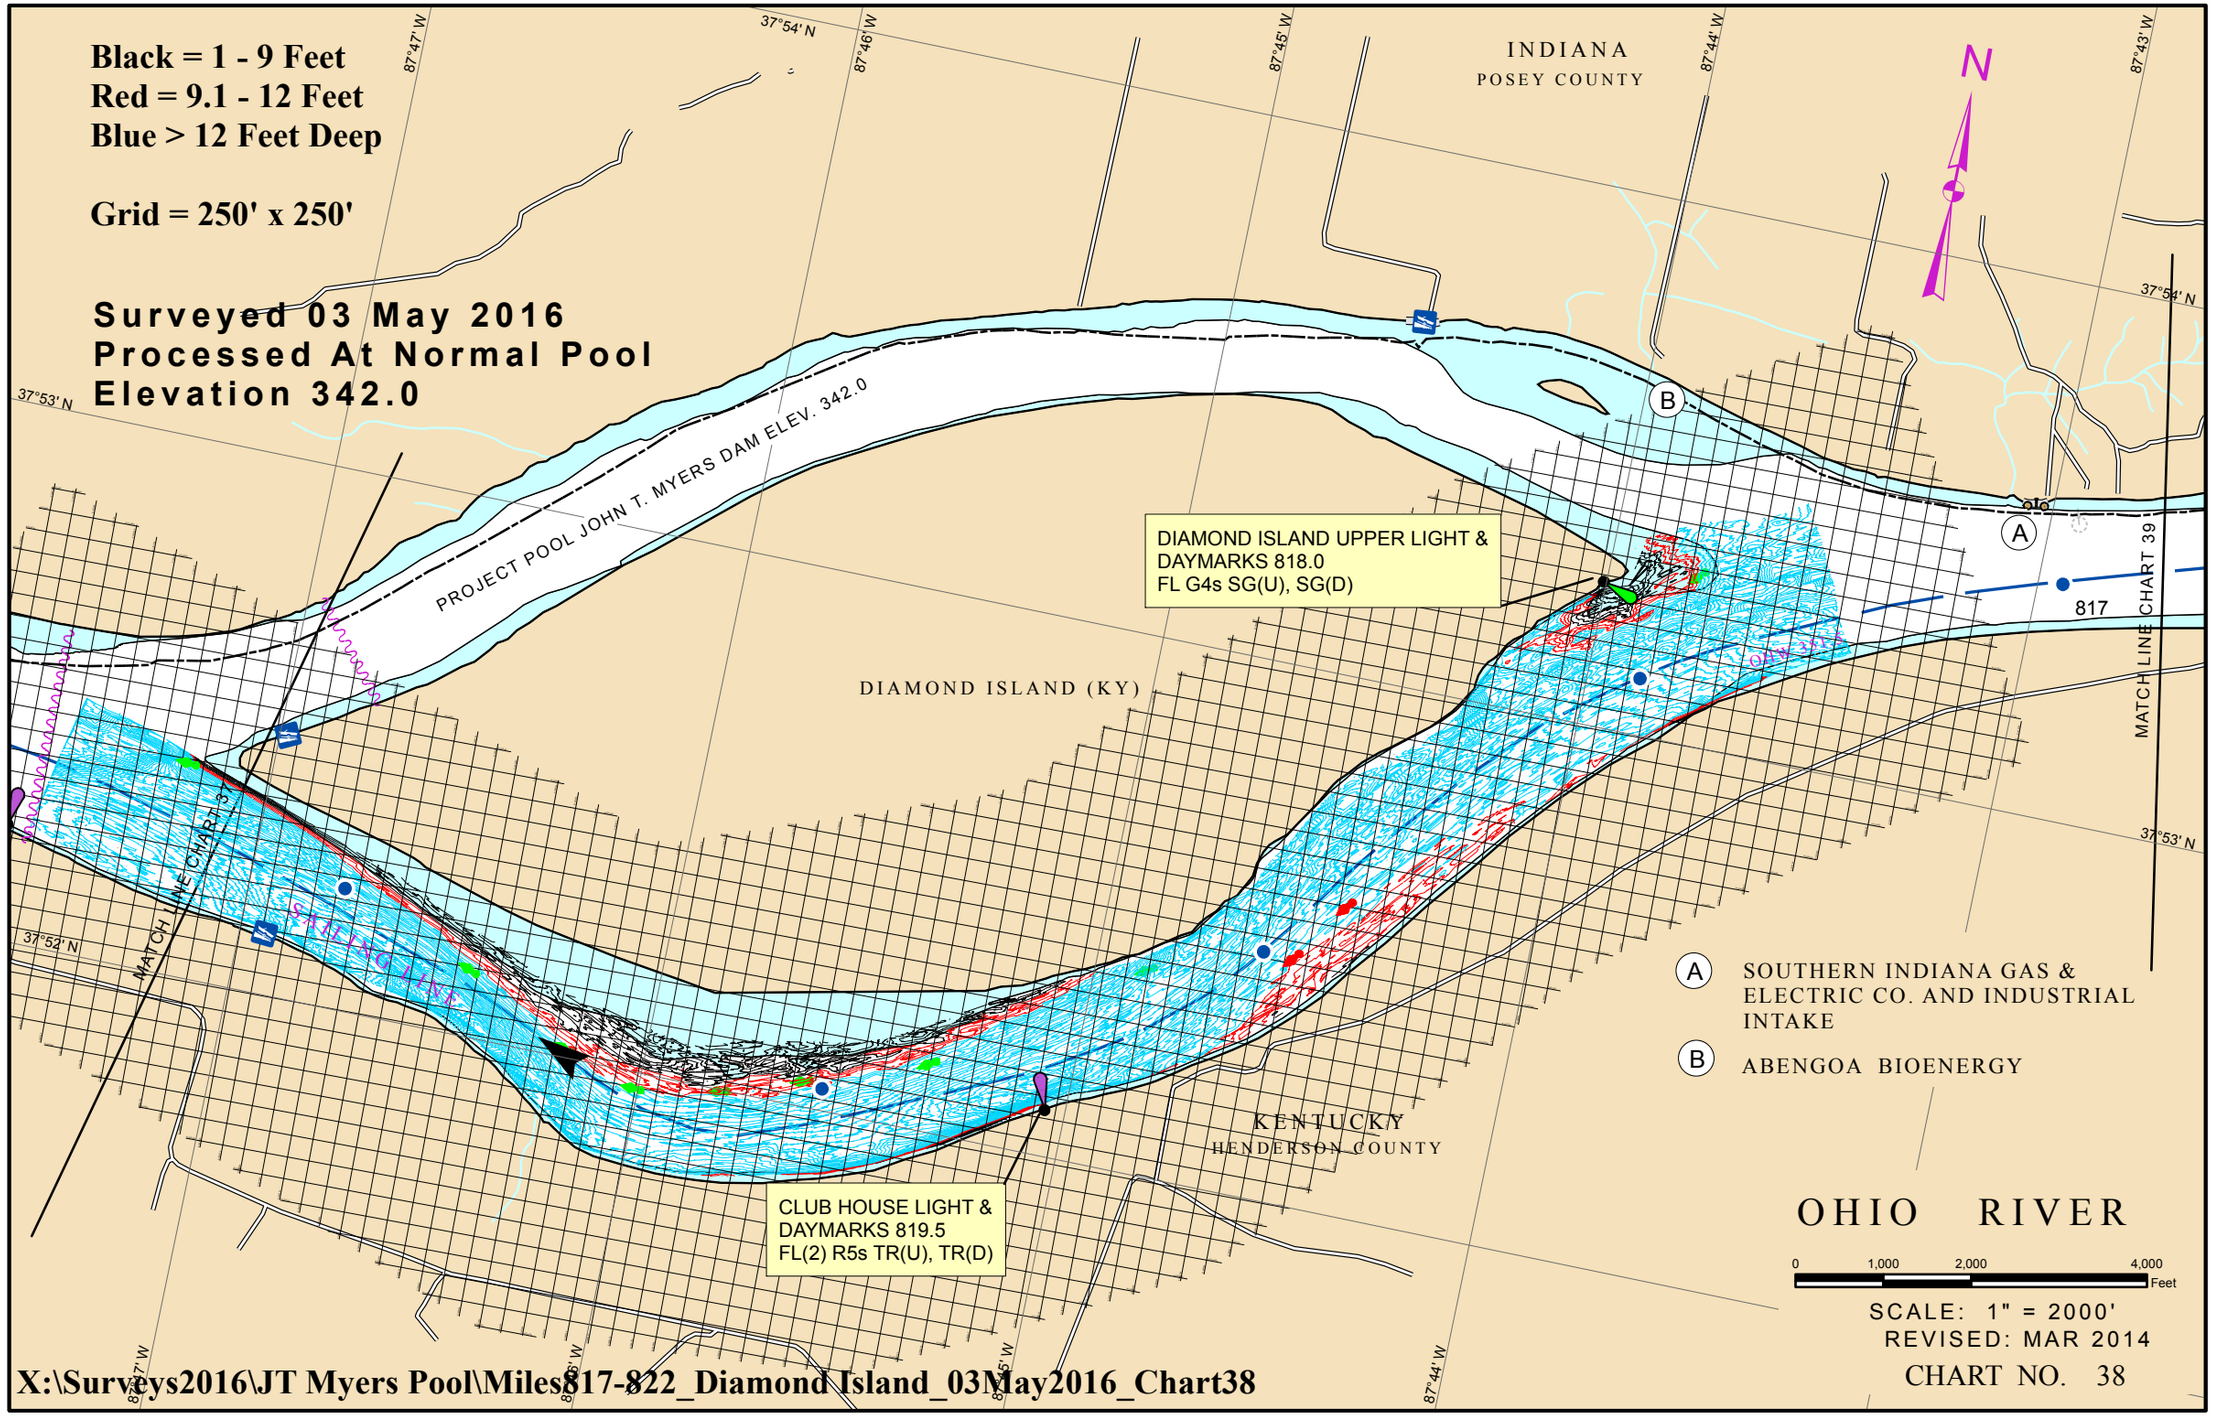
Black = 1 - 9 Feet
Red = 9.1 - 12 Feet
Blue > 12 Feet Deep
Grid = 250' x 250'
Surveyed 03 May 2016
Processed At Normal Pool
Elevation 342.0
INDIANA
POSEY COUNTY
N
PROJECT POOL JOHN T. MYERS DAM ELEV. 342.0
DIAMOND ISLAND UPPER LIGHT &
DAYMARKS 818.0
FL G4s SG(U), SG(D)
DIAMOND ISLAND (KY)
MATCH LINE CHART 39
MATCH LINE CHART 37
817
A
B
SOUTHERN INDIANA GAS & ELECTRIC CO. AND INDUSTRIAL INTAKE
ABENGOA BIOENERGY
KENTUCKY
HENDERSON COUNTY
CLUB HOUSE LIGHT &
DAYMARKS 819.5
FL(2) R5s TR(U), TR(D)
OHIO RIVER
0 1,000 2,000 4,000 Feet
SCALE: 1" = 2000'
REVISED: MAR 2014
CHART NO. 38
X:\Surveys2016\JT Myers Pool\Miles817-822_Diamond Island_03May2016_Chart38