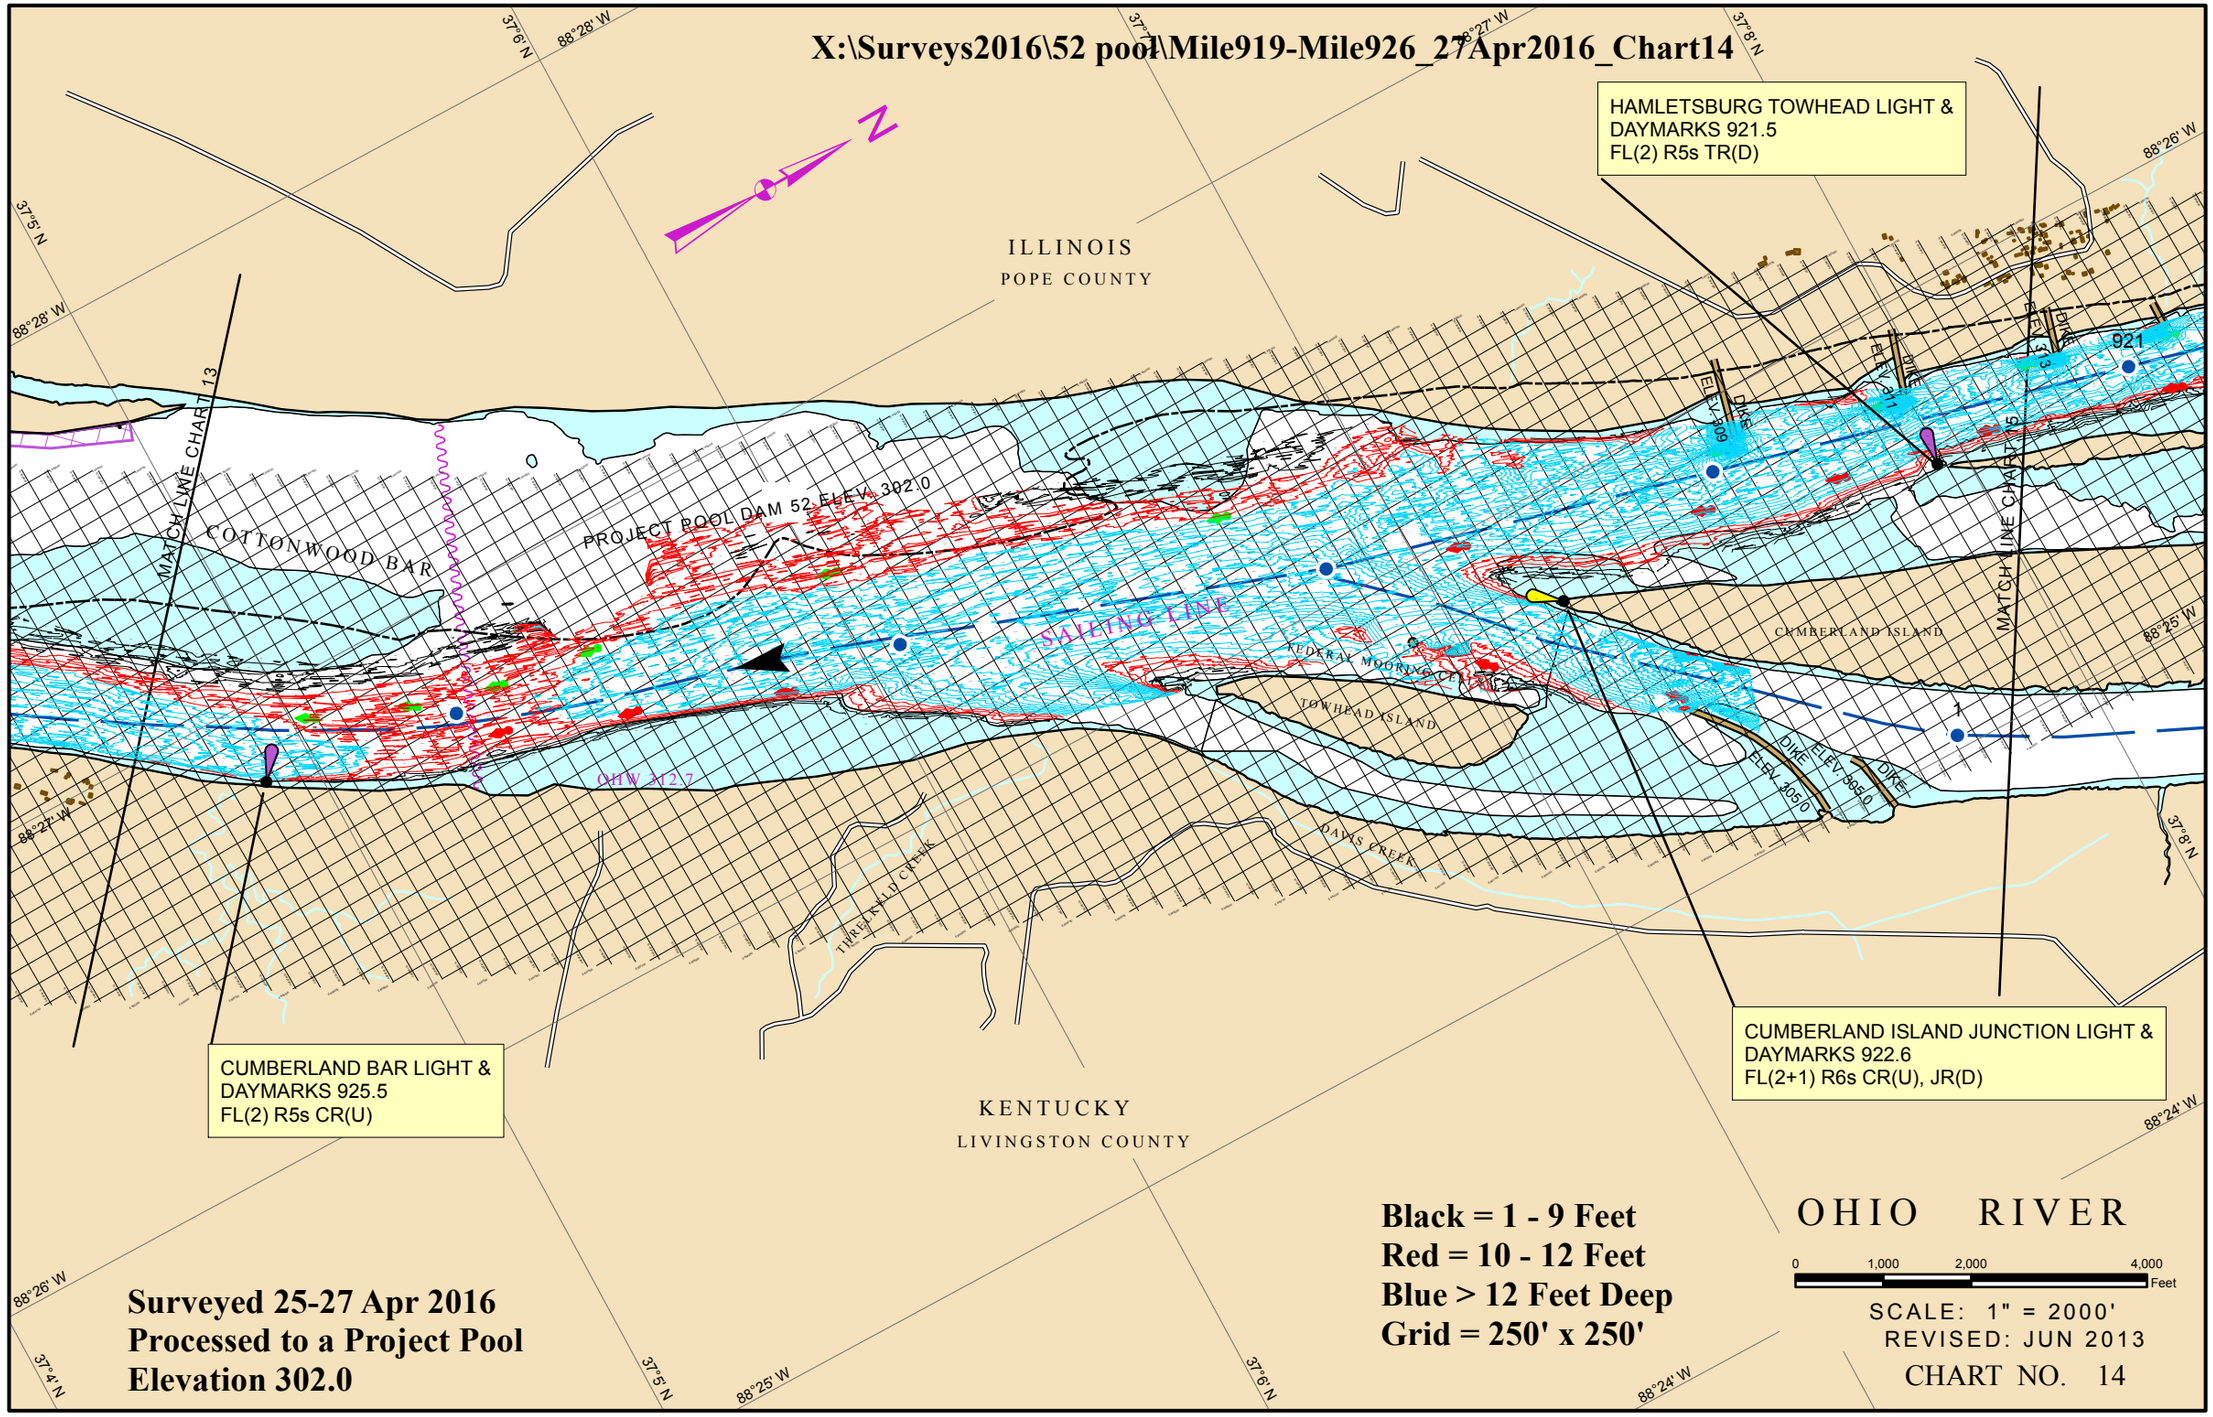
X:\Surveys2016\52 pool\Mile919-Mile926_27Apr2016_Chart14
HAMLETSBURG TOWHEAD LIGHT &
DAYMARKS 921.5
FL(2) R5s TR(D)
ILLINOIS
POPE COUNTY
MATCH LINE CHART 13
COTTONWOOD BAR
PROJECT POOL DAM 52 ELEV. 302.0
SAILING LINE
FEDERAL MOORING CELL
TOWHEAD ISLAND
CUMBERLAND ISLAND
MATCH LINE CHART 15
DIKE
ELEV. 309
ELEV. 311
ELEV. 316
ELEV. 305.0
921
OHW 312.7
DAVIS CREEK
THREE MILE CREEK
CUMBERLAND BAR LIGHT &
DAYMARKS 925.5
FL(2) R5s CR(U)
CUMBERLAND ISLAND JUNCTION LIGHT &
DAYMARKS 922.6
FL(2+1) R6s CR(U), JR(D)
KENTUCKY
LIVINGSTON COUNTY
Black = 1 - 9 Feet
Red = 10 - 12 Feet
Blue > 12 Feet Deep
Grid = 250' x 250'
OHIO RIVER
0 1,000 2,000 4,000 Feet
SCALE: 1" = 2000'
REVISED: JUN 2013
CHART NO. 14
Surveyed 25-27 Apr 2016
Processed to a Project Pool
Elevation 302.0