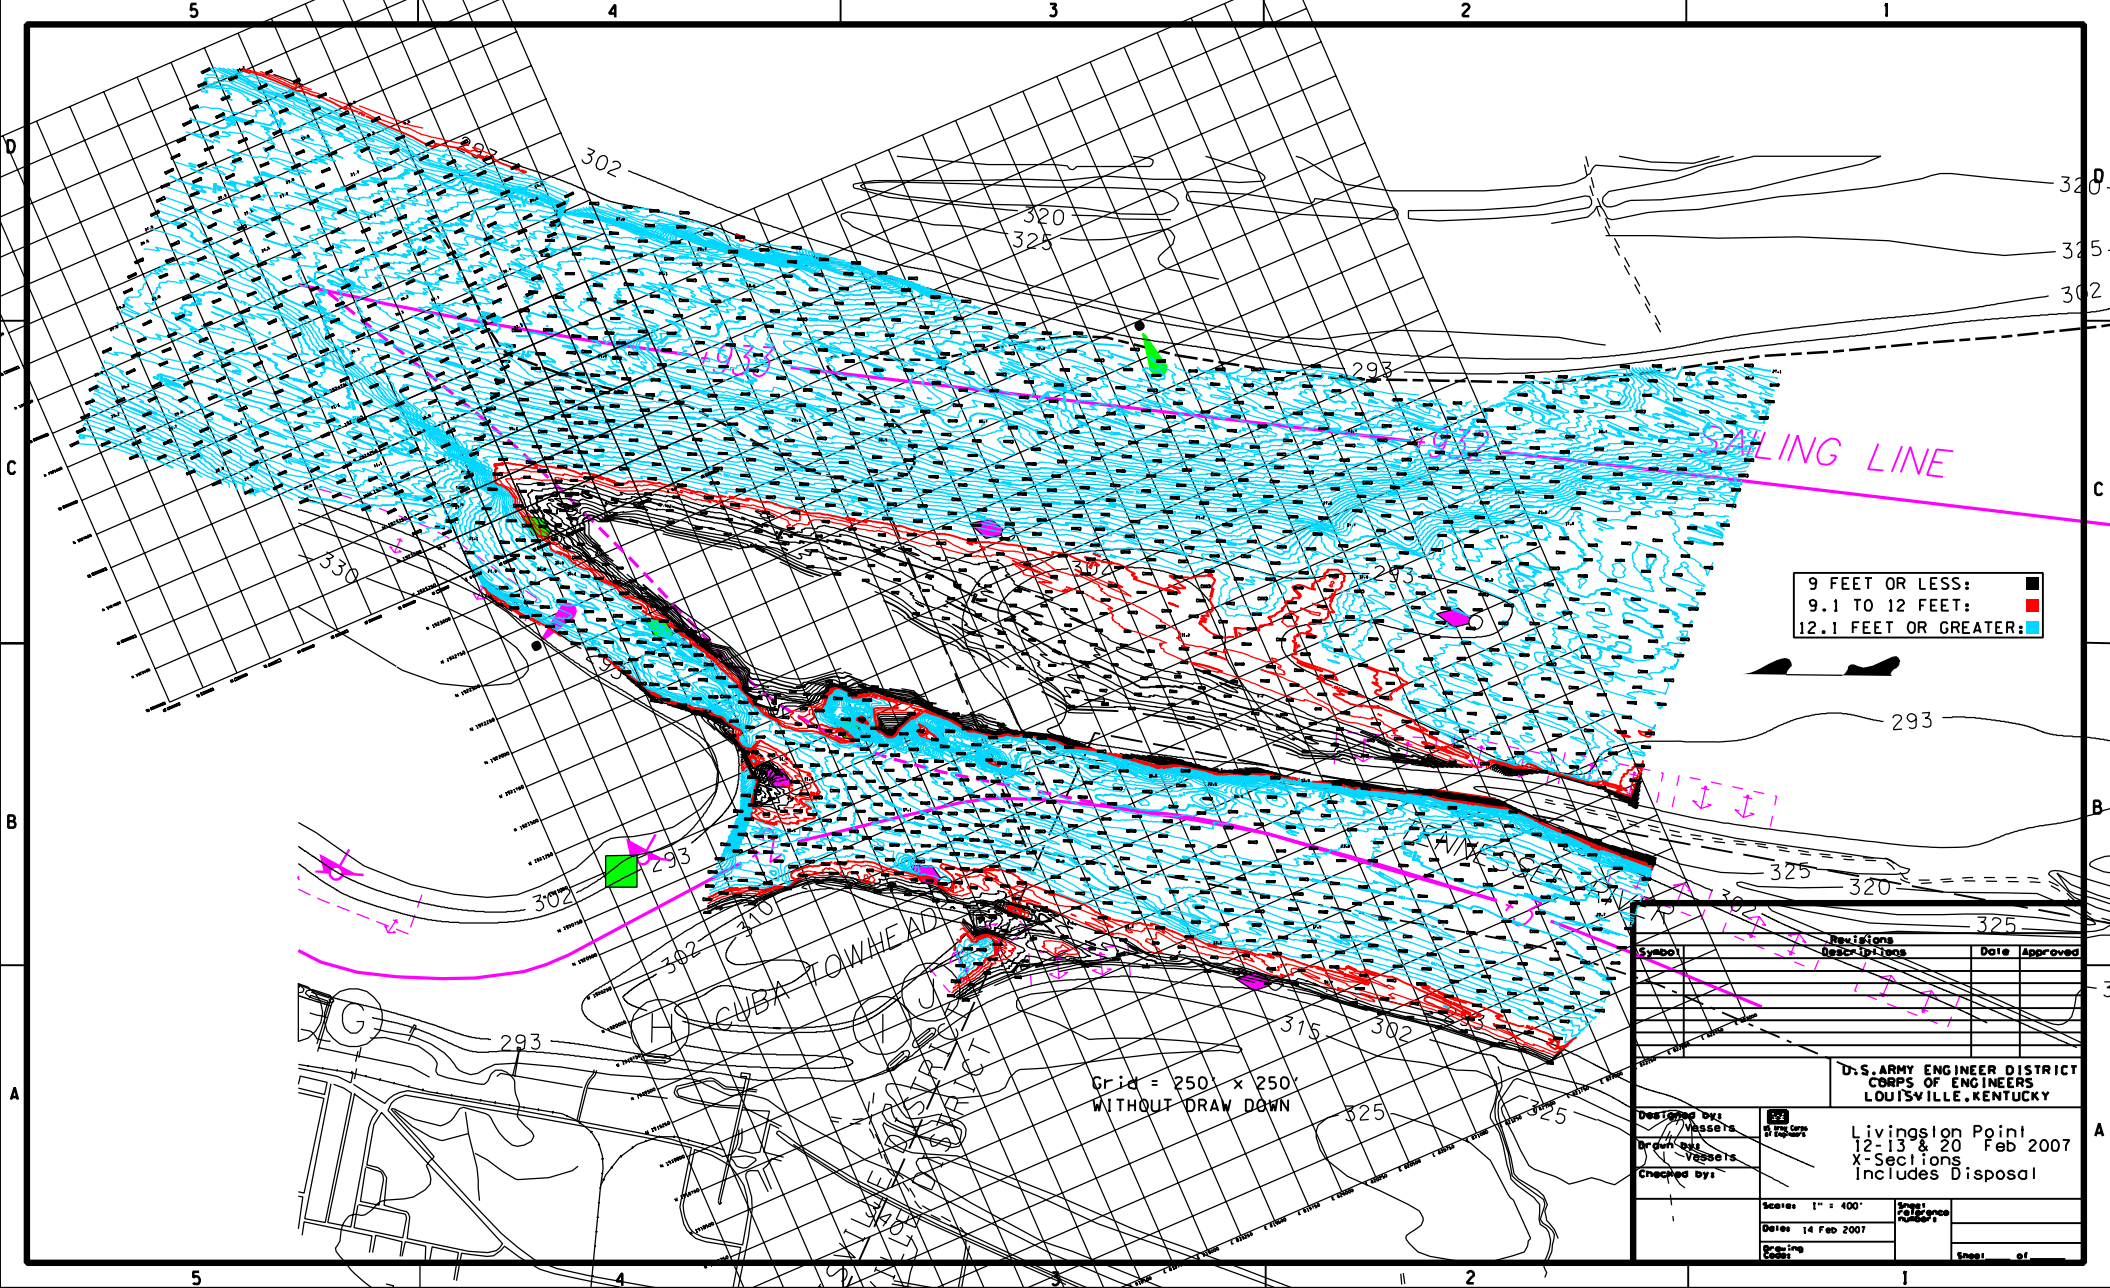

SAILING LINE
9 FEET OR LESS:
9.1 TO 12 FEET:
12.1 FEET OR GREATER:
CUBA TOWHEAD
Grid = 250' x 250'
WITHOUT DRAW DOWN
Revisions
Symbol
Descriptions
Date
Approved
U.S. ARMY ENGINEER DISTRICT
CORPS OF ENGINEERS
LOUISVILLE, KENTUCKY
Designed by: Vessels
Drawn by: Vessels
Checked by:
Livingston Point
12-13 & 20 Feb 2007
X-Sections
Includes Disposal
Scale: 1" = 400'
Date: 14 Feb 2007
Drawing Code:
Sheet reference number:
Sheet ___ of ___