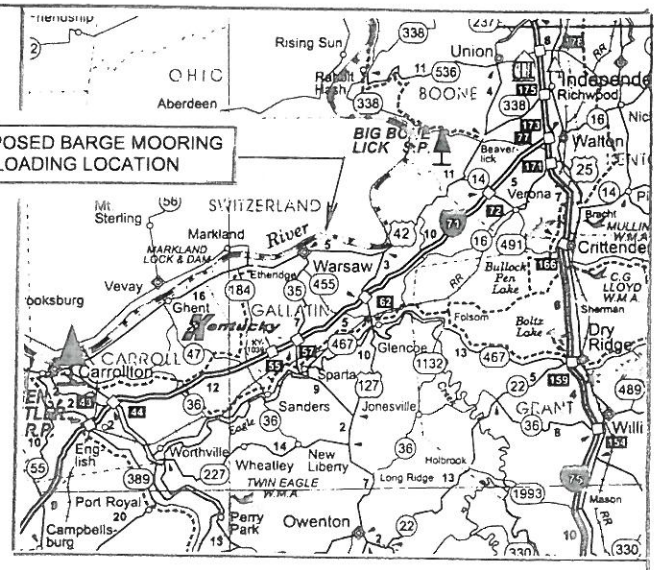

ORW 455.4

+ OHIO RIVER MILE 526.9 LDB

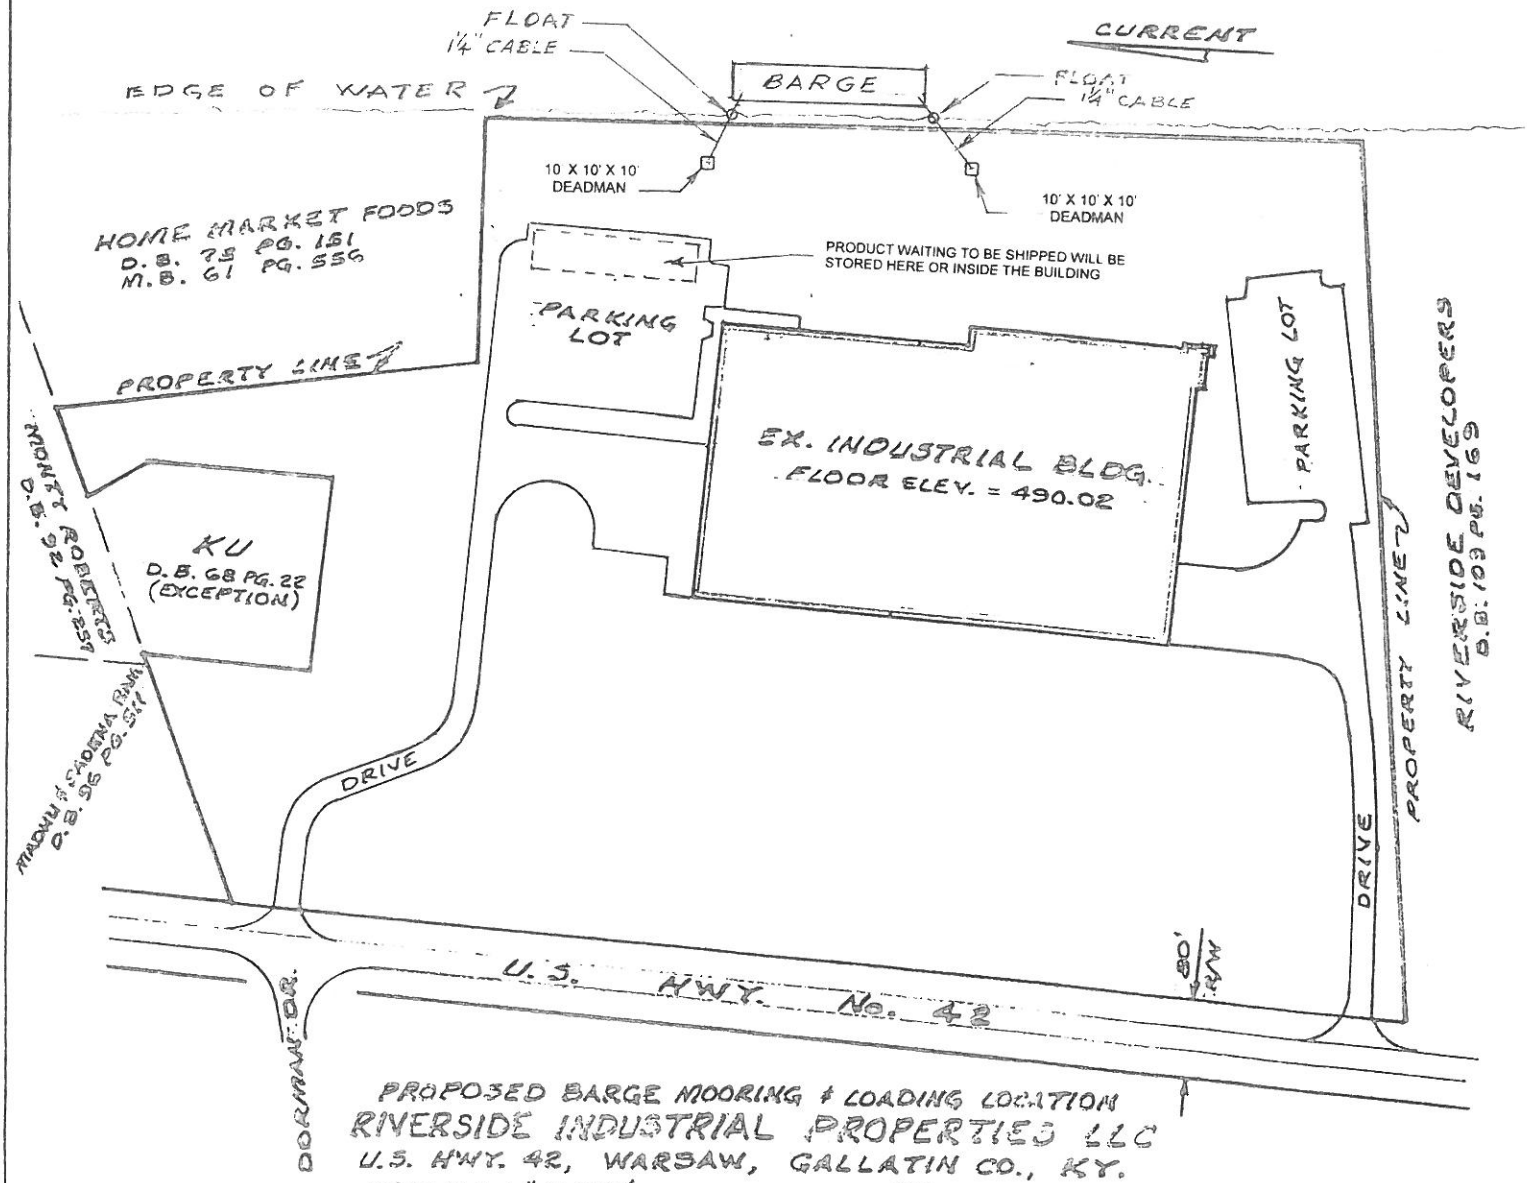

PROPOSED BARGE MOORING & LOADING LOCATION
RIVERSIDE INDUSTRIAL PROPERTIES LLC
U.S. HWY. 42, WARSAW, GALLATIN CO., KY.
SCALE: 1" = 200'
MAY 9, 2011
JAMES W. BERLING, ENGINEER KY. 5745

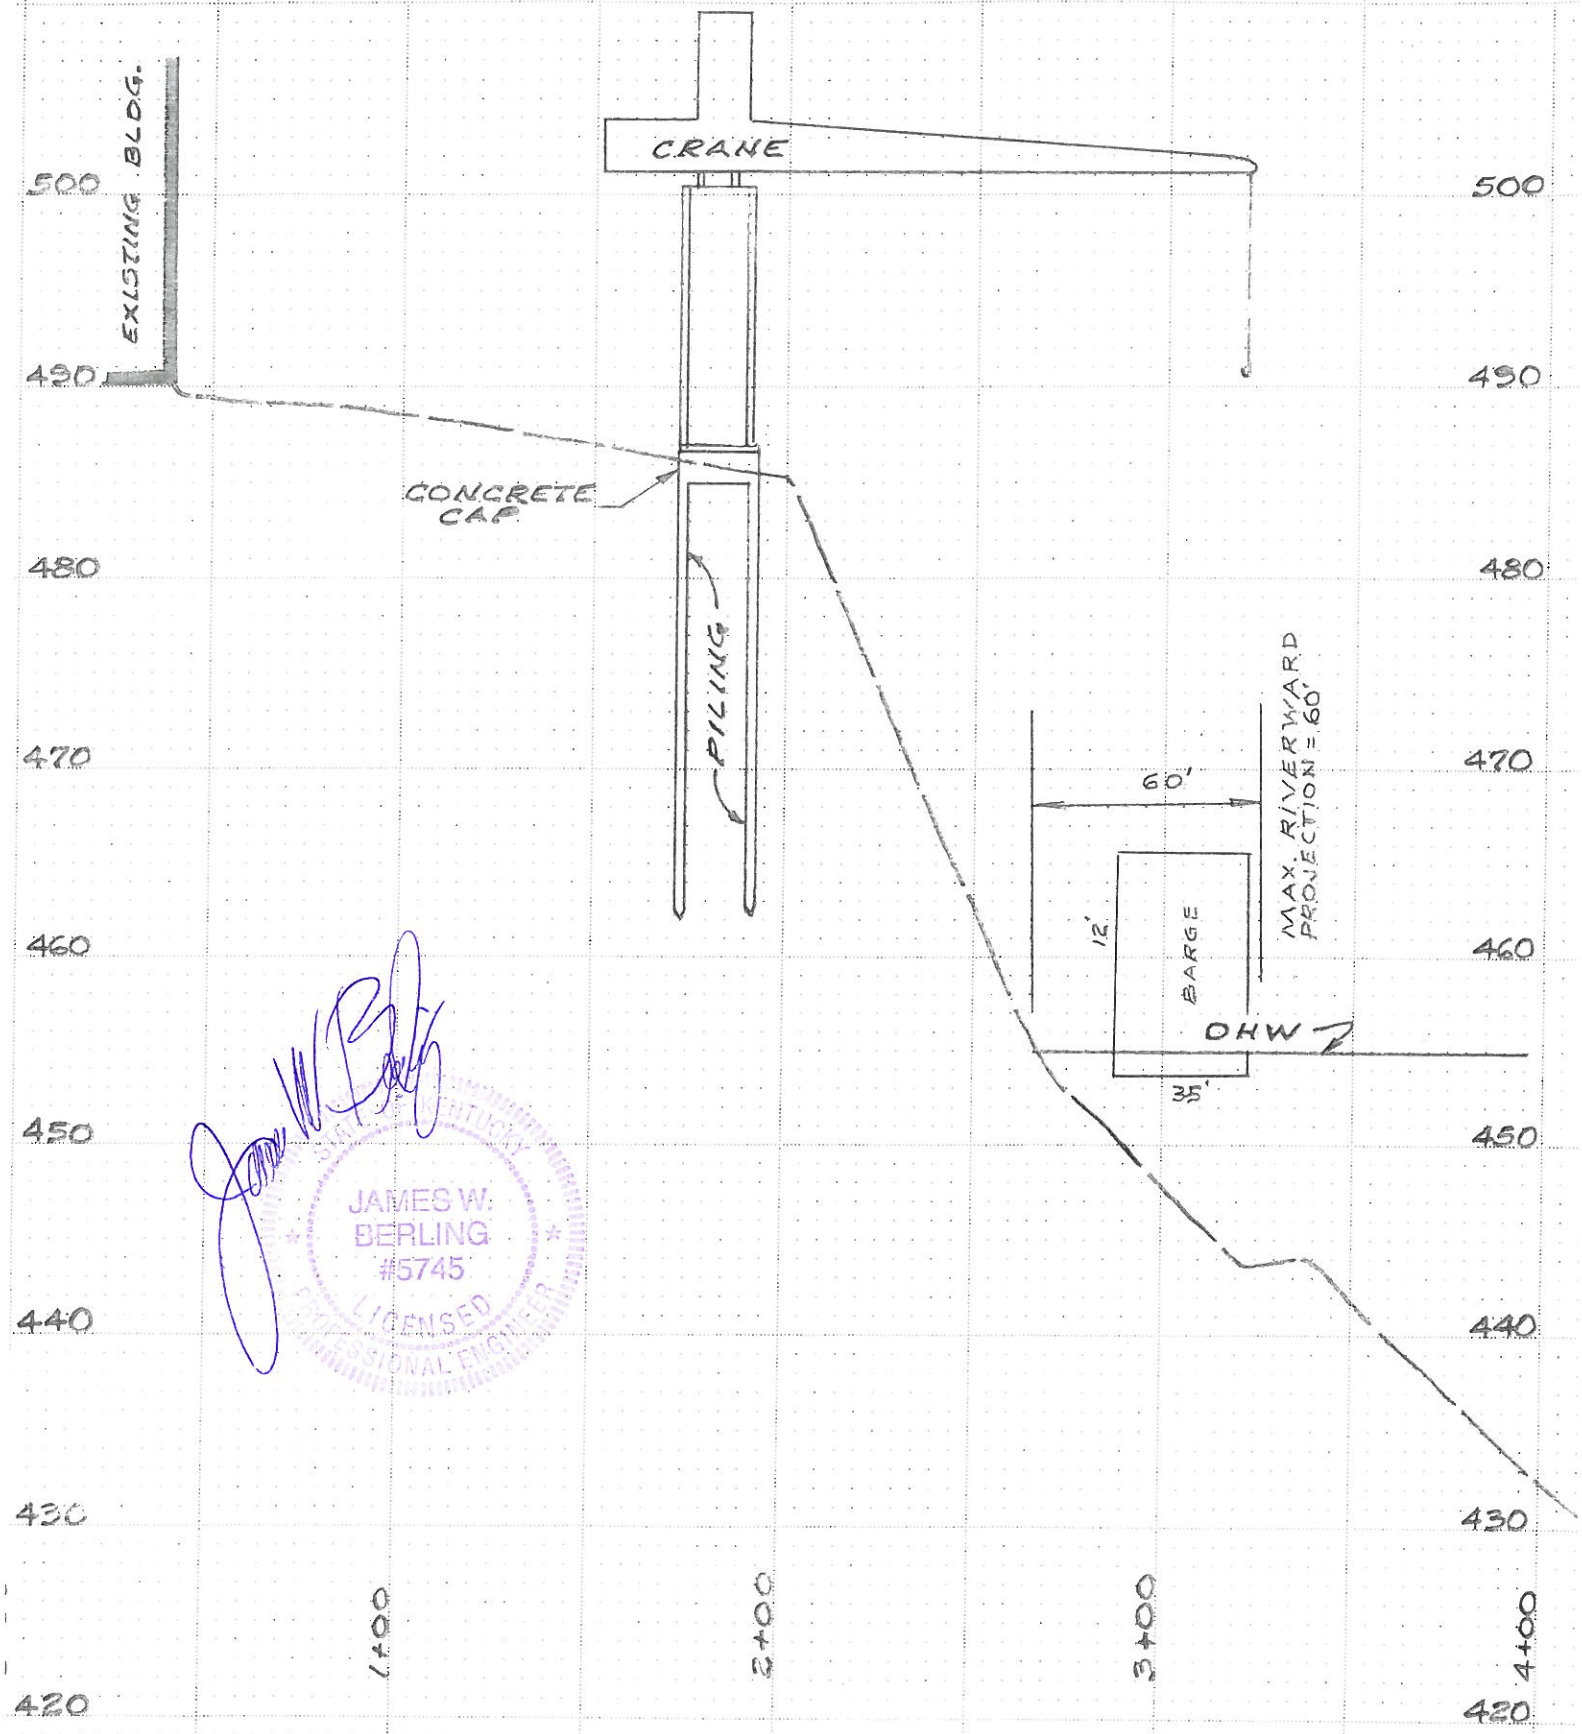

JAMES W. BERLING #5745 LICENSED PROFESSIONAL ENGINEER

PROPOSED BARGE MOORING & LOADING LOCATION
RIVERSIDE INDUSTRIAL PROPERTIES LLC
U.S. HWY. 42, WARSAW, GALLATIN CO., KY.
SCALE: HORZ. 1"=50' VERT. 1"=10' MAY 9, 2011
JAMES W. BERLING, ENGINEER KY. 5745