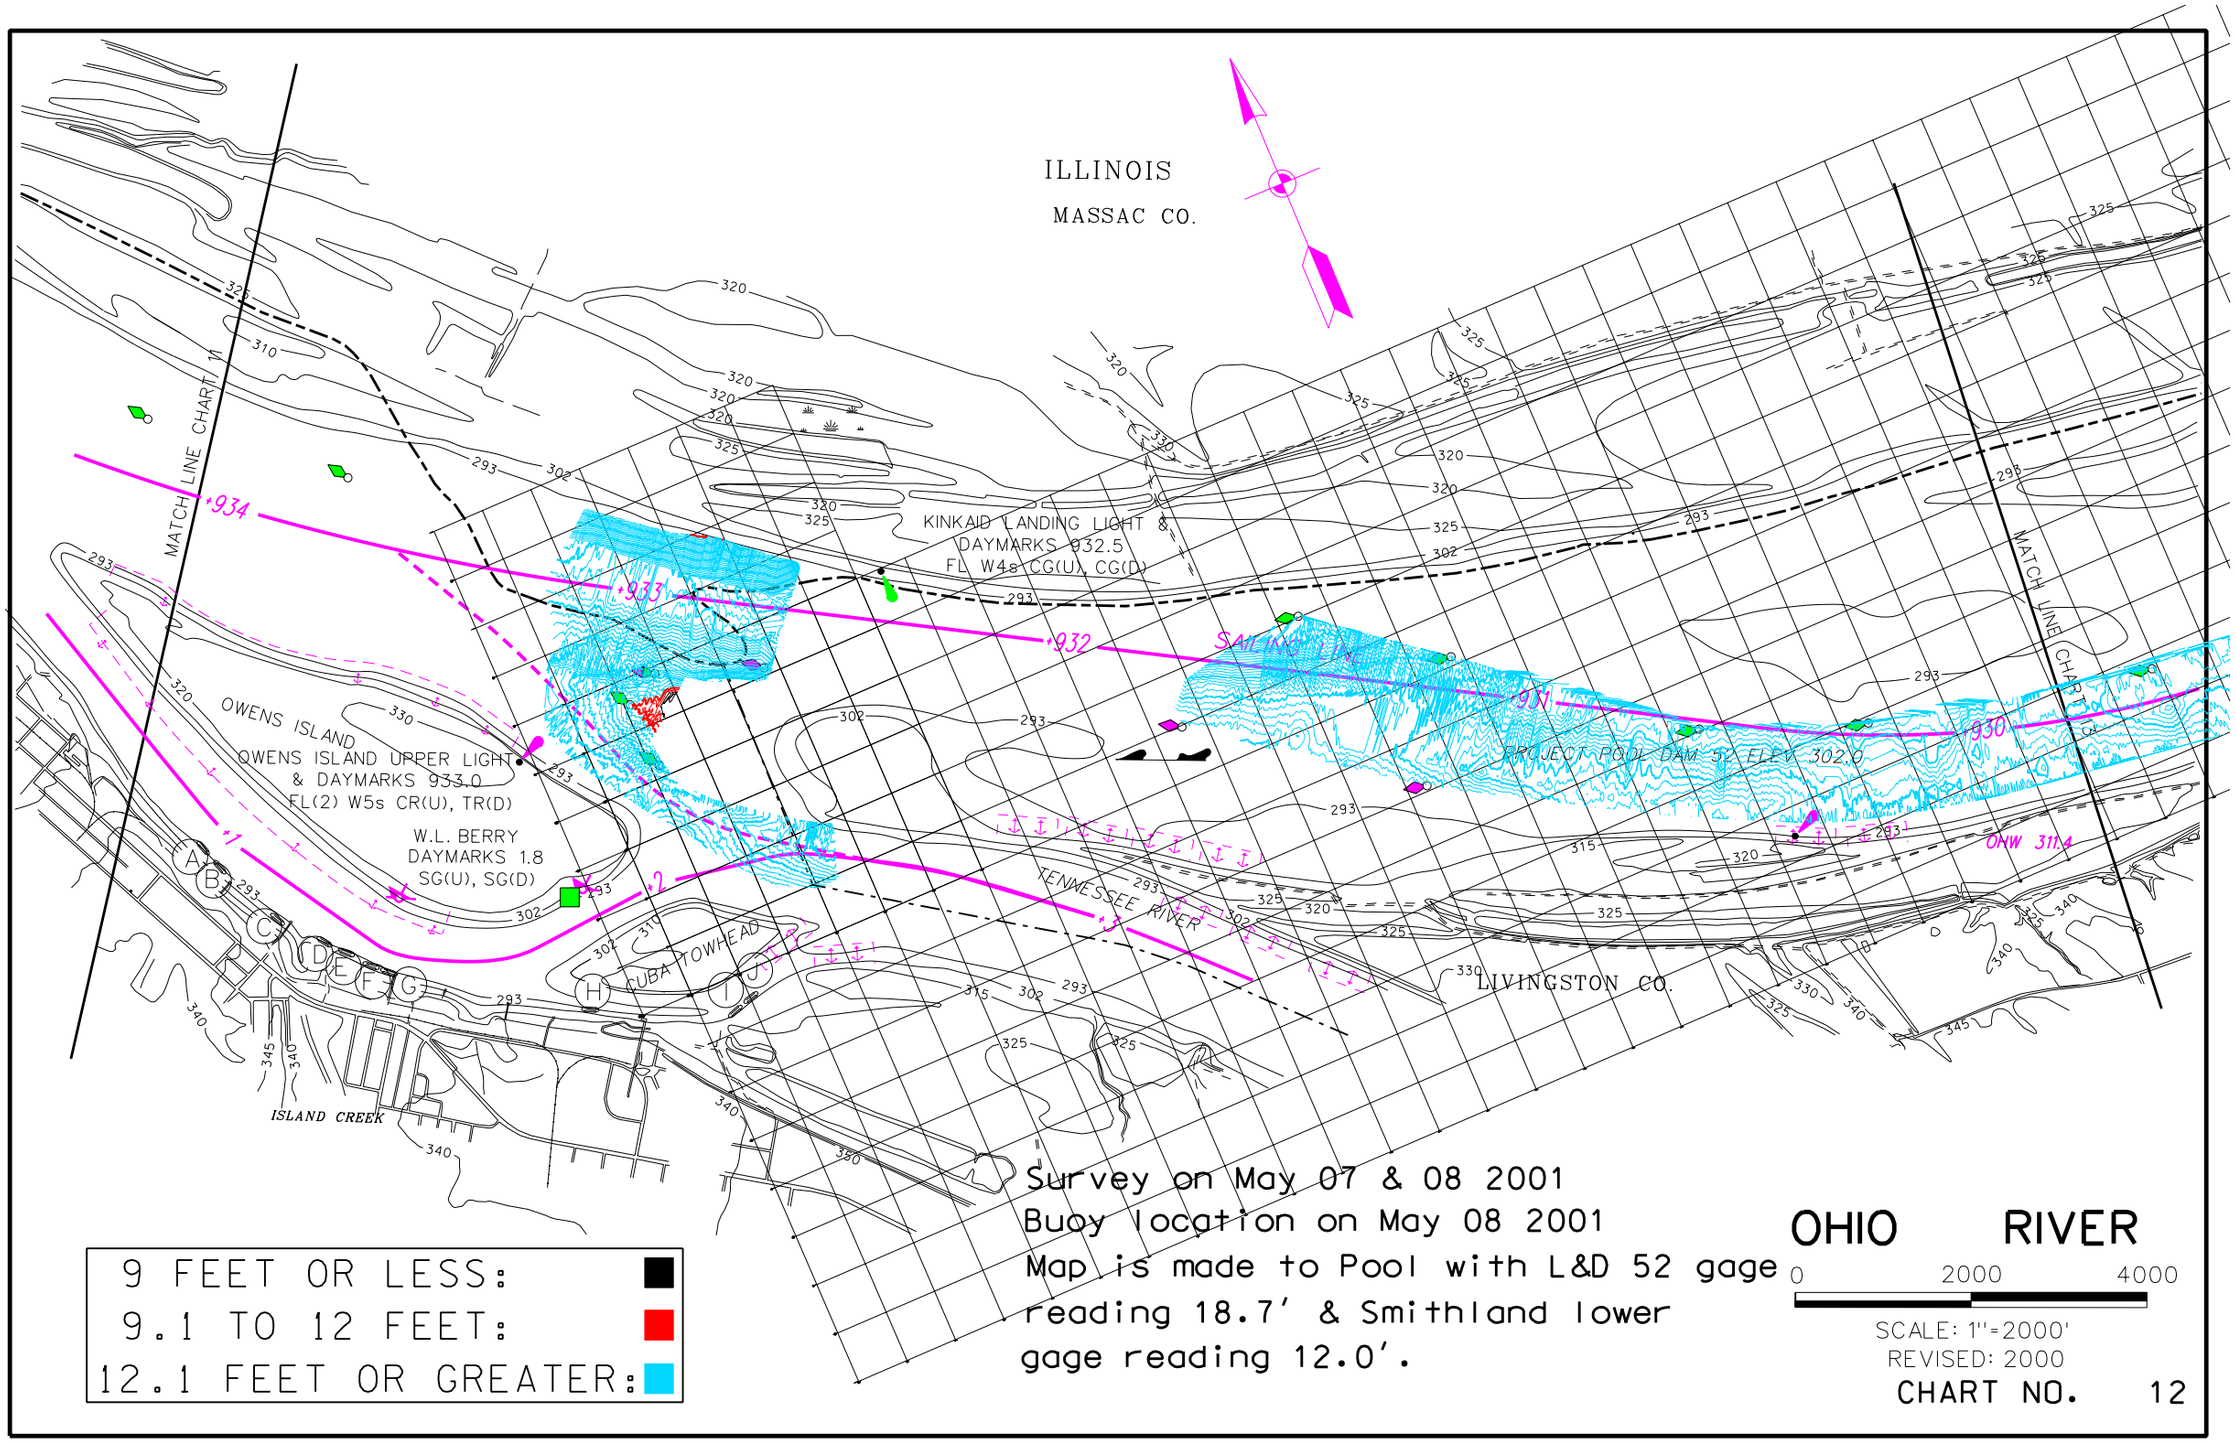
ILLINOIS
MASSAC CO.
MATCH LINE CHART 11
MATCH LINE CHART 13
KINKAID LANDING LIGHT &
DAYMARKS 932.5
FL W4s CG(U), CG(D)
OWENS ISLAND
OWENS ISLAND UPPER LIGHT
& DAYMARKS 933.0
FL(2) W5s CR(U), TR(D)
W.L. BERRY
DAYMARKS 1.8
SG(U), SG(D)
CUBA TOWHEAD
TENNESSEE RIVER
ISLAND CREEK
LIVINGSTON CO.
PROJECT POOL DAM 52 ELEV 302.0
OHW 311.4
934
933
932
931
930
1
2
9 FEET OR LESS:
9.1 TO 12 FEET:
12.1 FEET OR GREATER:
Survey on May 07 & 08 2001
Buoy location on May 08 2001
Map is made to Pool with L&D 52 gage
reading 18.7' & Smithland lower
gage reading 12.0'.
OHIO RIVER
0 2000 4000
SCALE: 1"=2000'
REVISED: 2000
CHART NO. 12