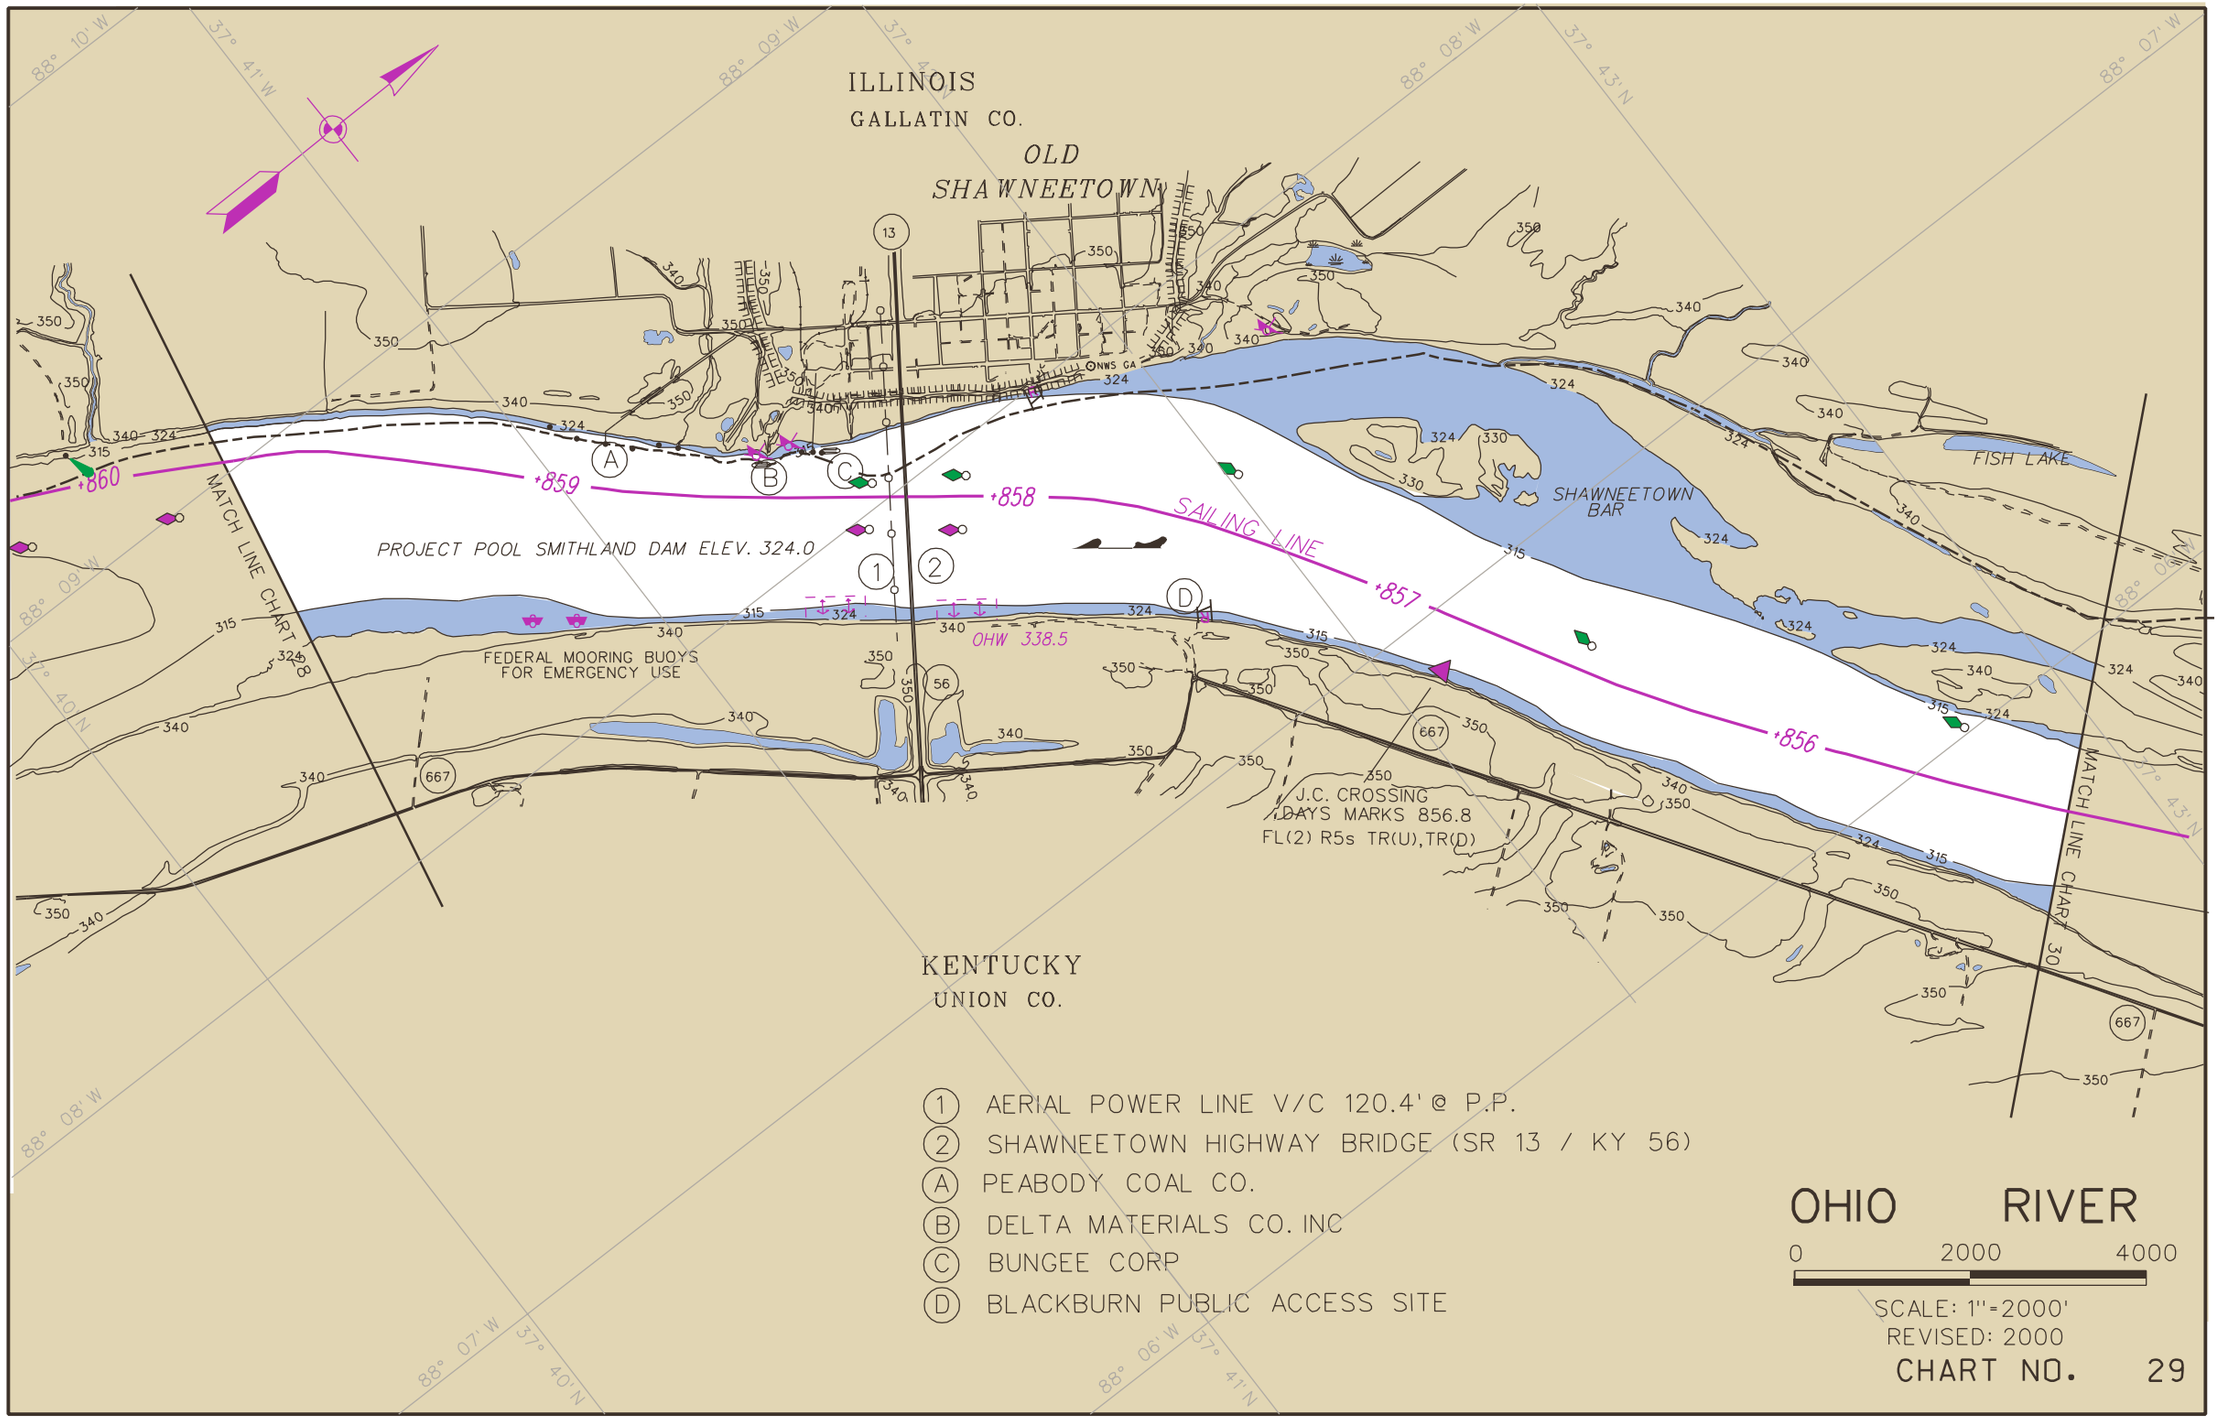
ILLINOIS
GALLATIN CO.
OLD SHAWNEETOWN
KENTUCKY
UNION CO.
PROJECT POOL SMITHLAND DAM ELEV. 324.0
FEDERAL MOORING BUOYS FOR EMERGENCY USE
OHW 338.5
SAILING LINE
+860
+859
+858
+857
+856
SHAWNEETOWN BAR
FISH LAKE
J.C. CROSSING
DAYS MARKS 856.8
FL(2) R5s TR(U),TR(D)
MATCH LINE CHART 28
MATCH LINE CHART 30
NWS GA
1 AERIAL POWER LINE V/C 120.4' @ P.P.
2 SHAWNEETOWN HIGHWAY BRIDGE (SR 13 / KY 56)
A PEABODY COAL CO.
B DELTA MATERIALS CO. INC
C BUNGEE CORP
D BLACKBURN PUBLIC ACCESS SITE
OHIO RIVER
0 2000 4000
SCALE: 1"=2000'
REVISED: 2000
CHART NO. 29