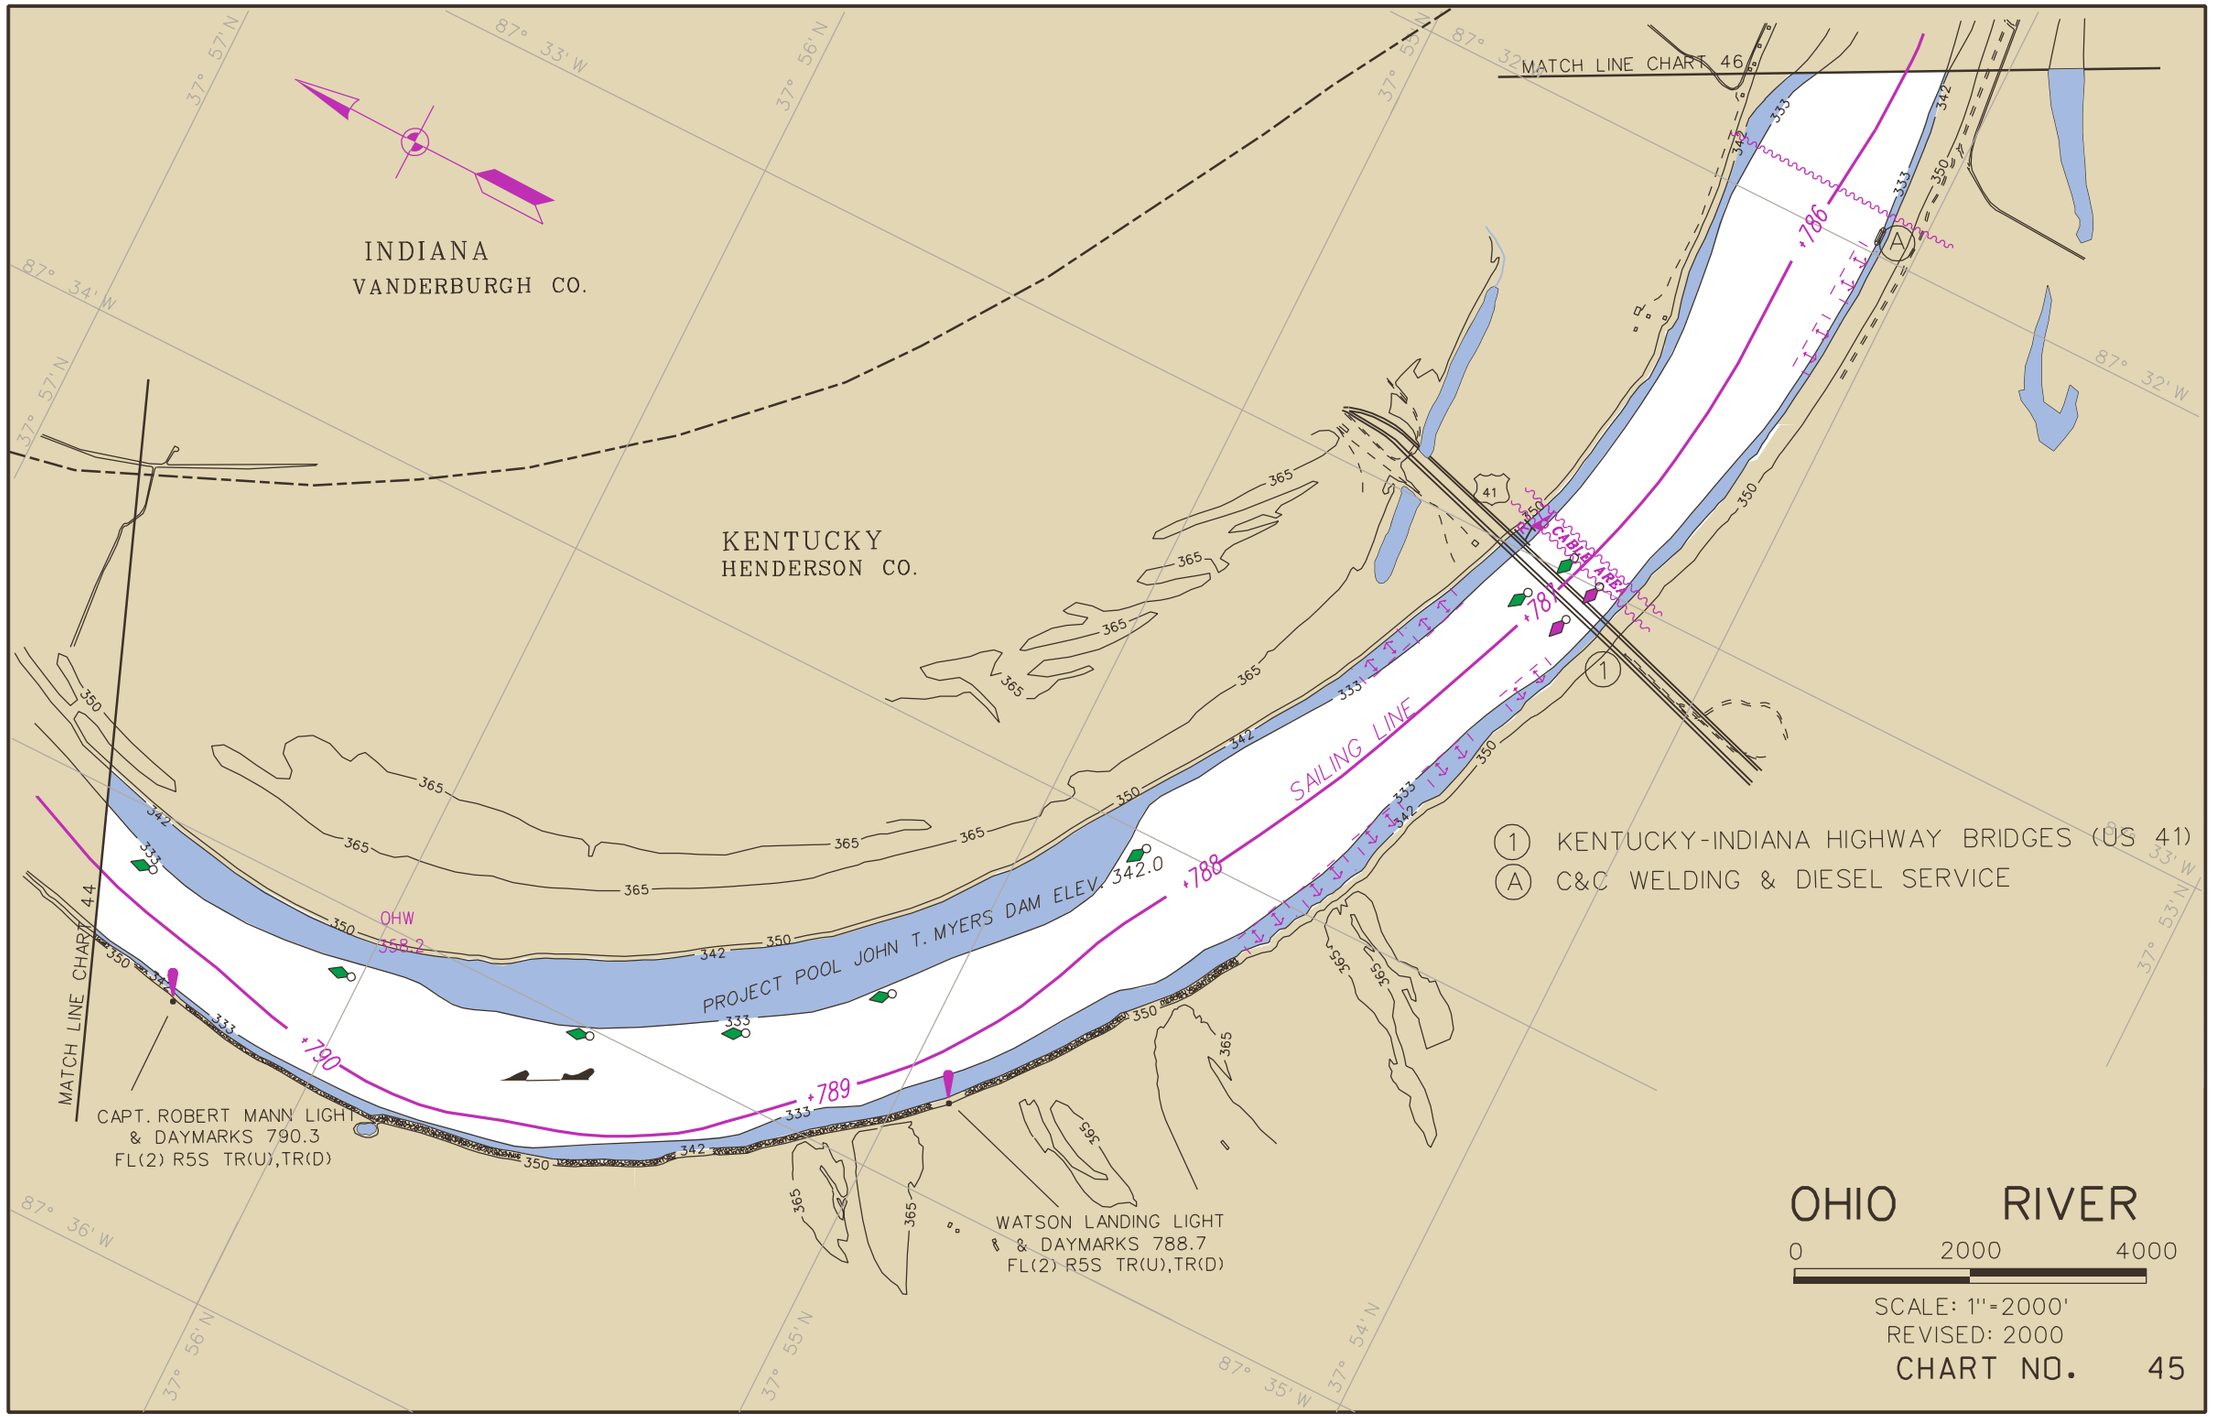
INDIANA
VANDERBURGH CO.
KENTUCKY
HENDERSON CO.
MATCH LINE CHART 46
MATCH LINE CHART 44
PROJECT POOL JOHN T. MYERS DAM ELEV. 342.0
OHW
358.2
SAILING LINE
CABLE AREA
+790
+789
+788
+786
CAPT. ROBERT MANN LIGHT
& DAYMARKS 790.3
FL(2) R5S TR(U),TR(D)
WATSON LANDING LIGHT
& DAYMARKS 788.7
FL(2) R5S TR(U),TR(D)
1 KENTUCKY-INDIANA HIGHWAY BRIDGES (US 41)
A C&C WELDING & DIESEL SERVICE
OHIO RIVER
0 2000 4000
SCALE: 1"=2000'
REVISED: 2000
CHART NO. 45