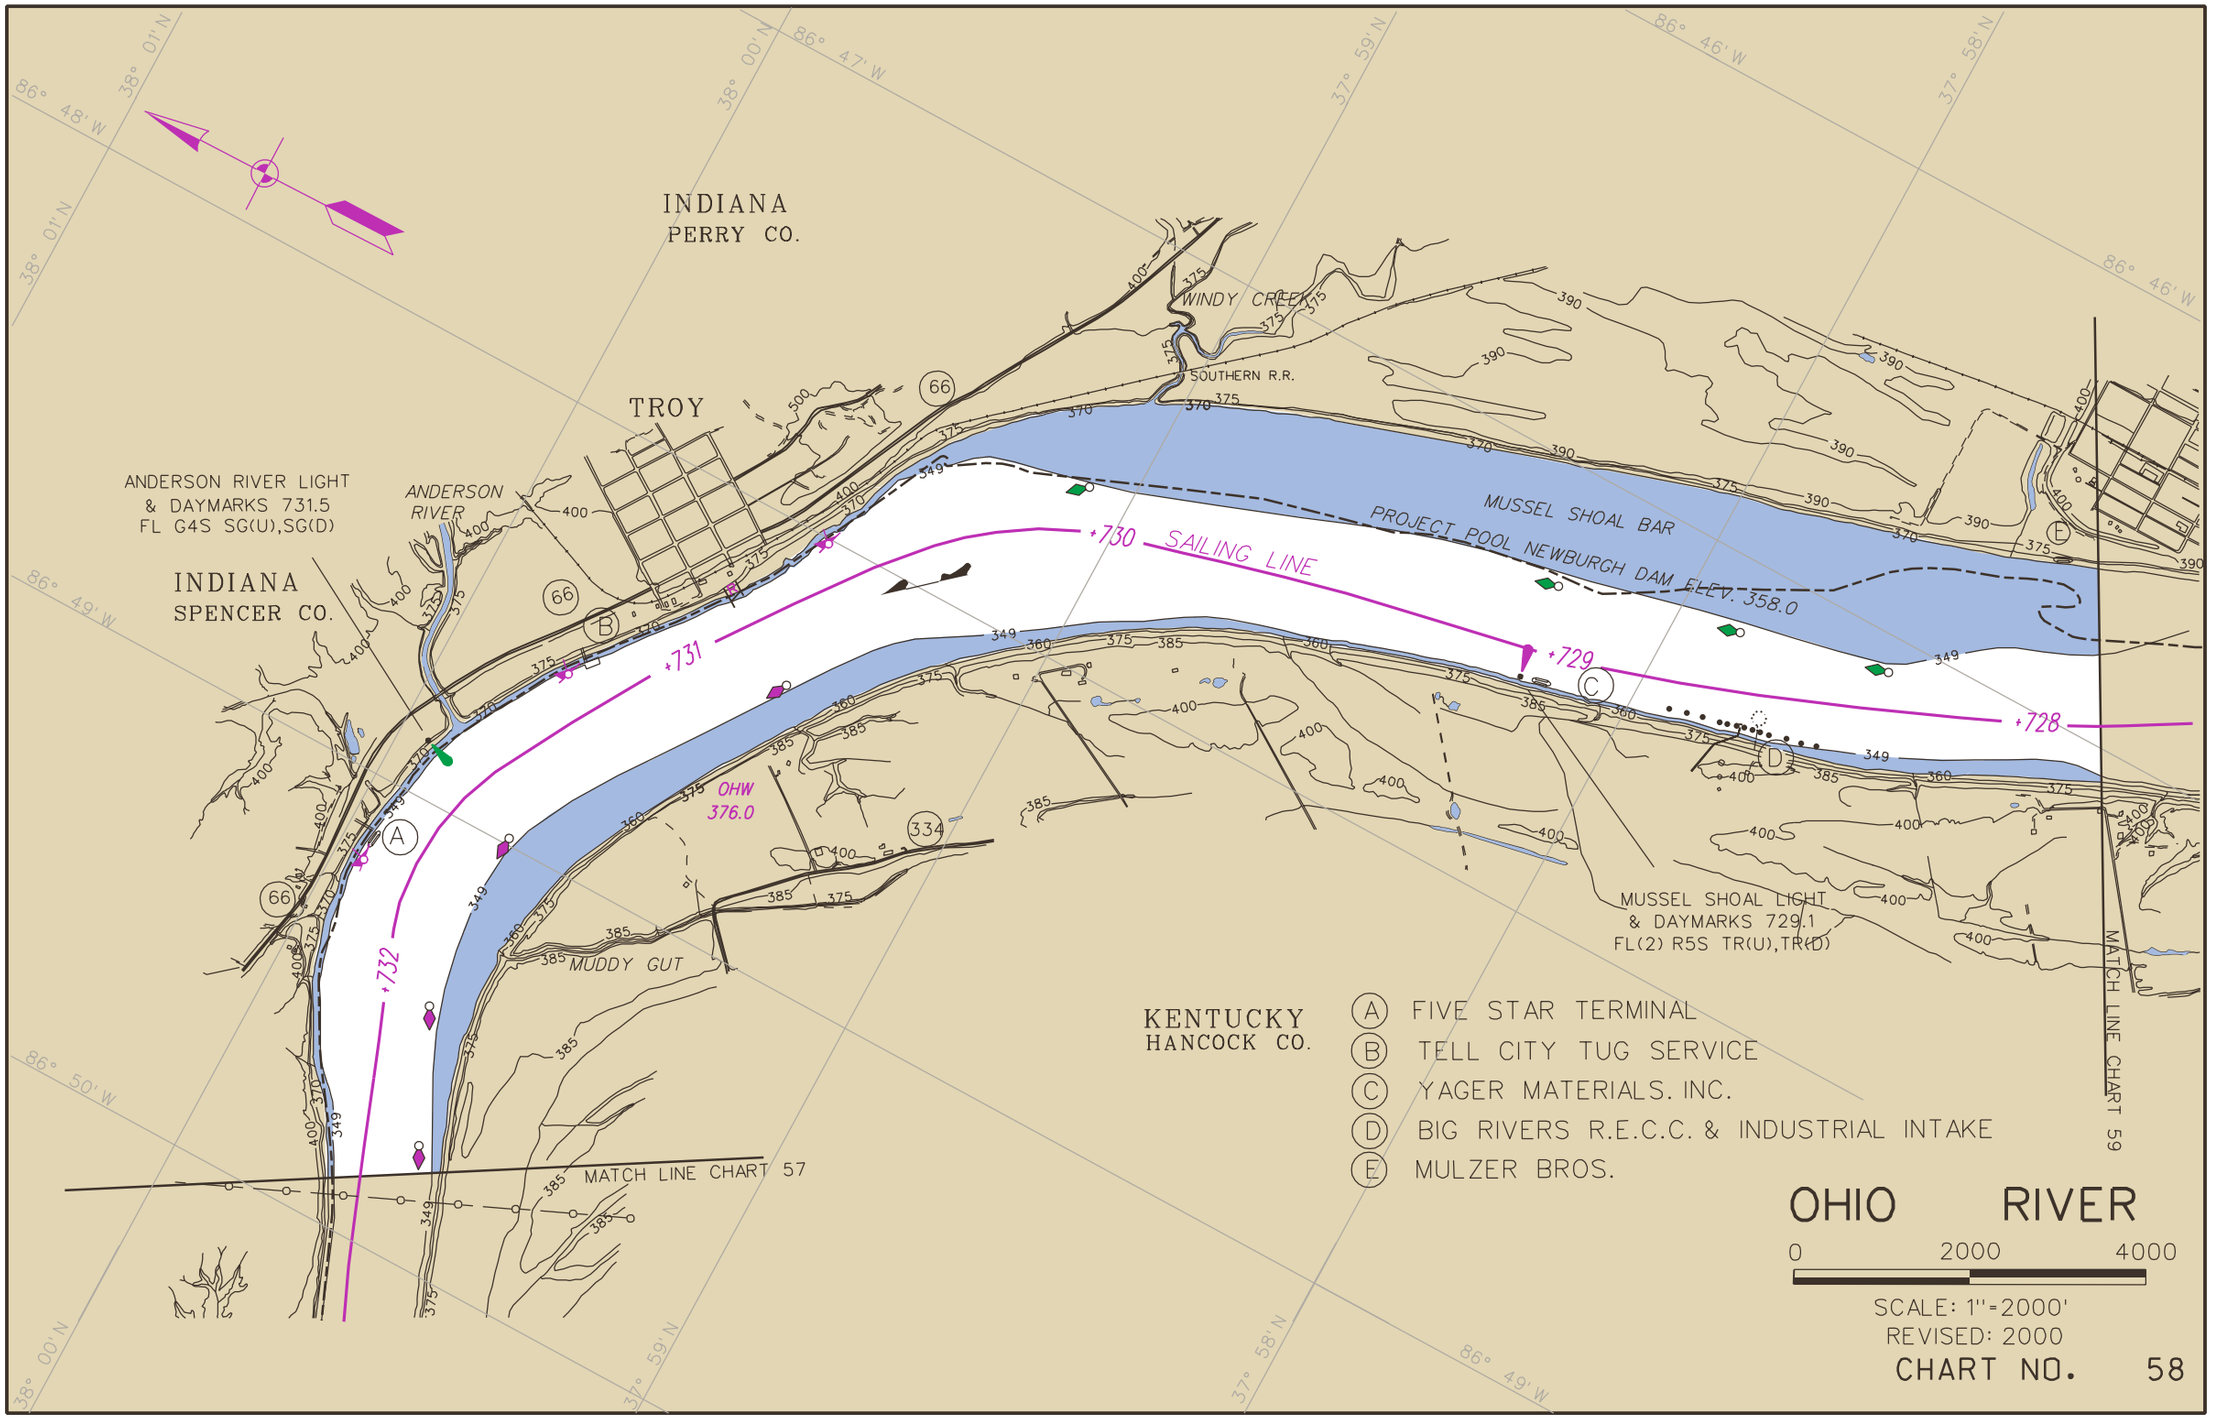
INDIANA
PERRY CO.
TROY
WINDY CREEK
SOUTHERN R.R.
ANDERSON RIVER LIGHT
& DAYMARKS 731.5
FL G4S SG(U),SG(D)
ANDERSON RIVER
INDIANA
SPENCER CO.
MUSSEL SHOAL BAR
PROJECT POOL NEWBURGH DAM ELEV. 358.0
+730 SAILING LINE
+731
+729
+728
+732
OHW
376.0
MUDDY GUT
MUSSEL SHOAL LIGHT
& DAYMARKS 729.1
FL(2) R5S TR(U),TR(D)
KENTUCKY
HANCOCK CO.
A FIVE STAR TERMINAL
B TELL CITY TUG SERVICE
C YAGER MATERIALS. INC.
D BIG RIVERS R.E.C.C. & INDUSTRIAL INTAKE
E MULZER BROS.
MATCH LINE CHART 57
MATCH LINE CHART 59
OHIO RIVER
0 2000 4000
SCALE: 1"=2000'
REVISED: 2000
CHART NO. 58