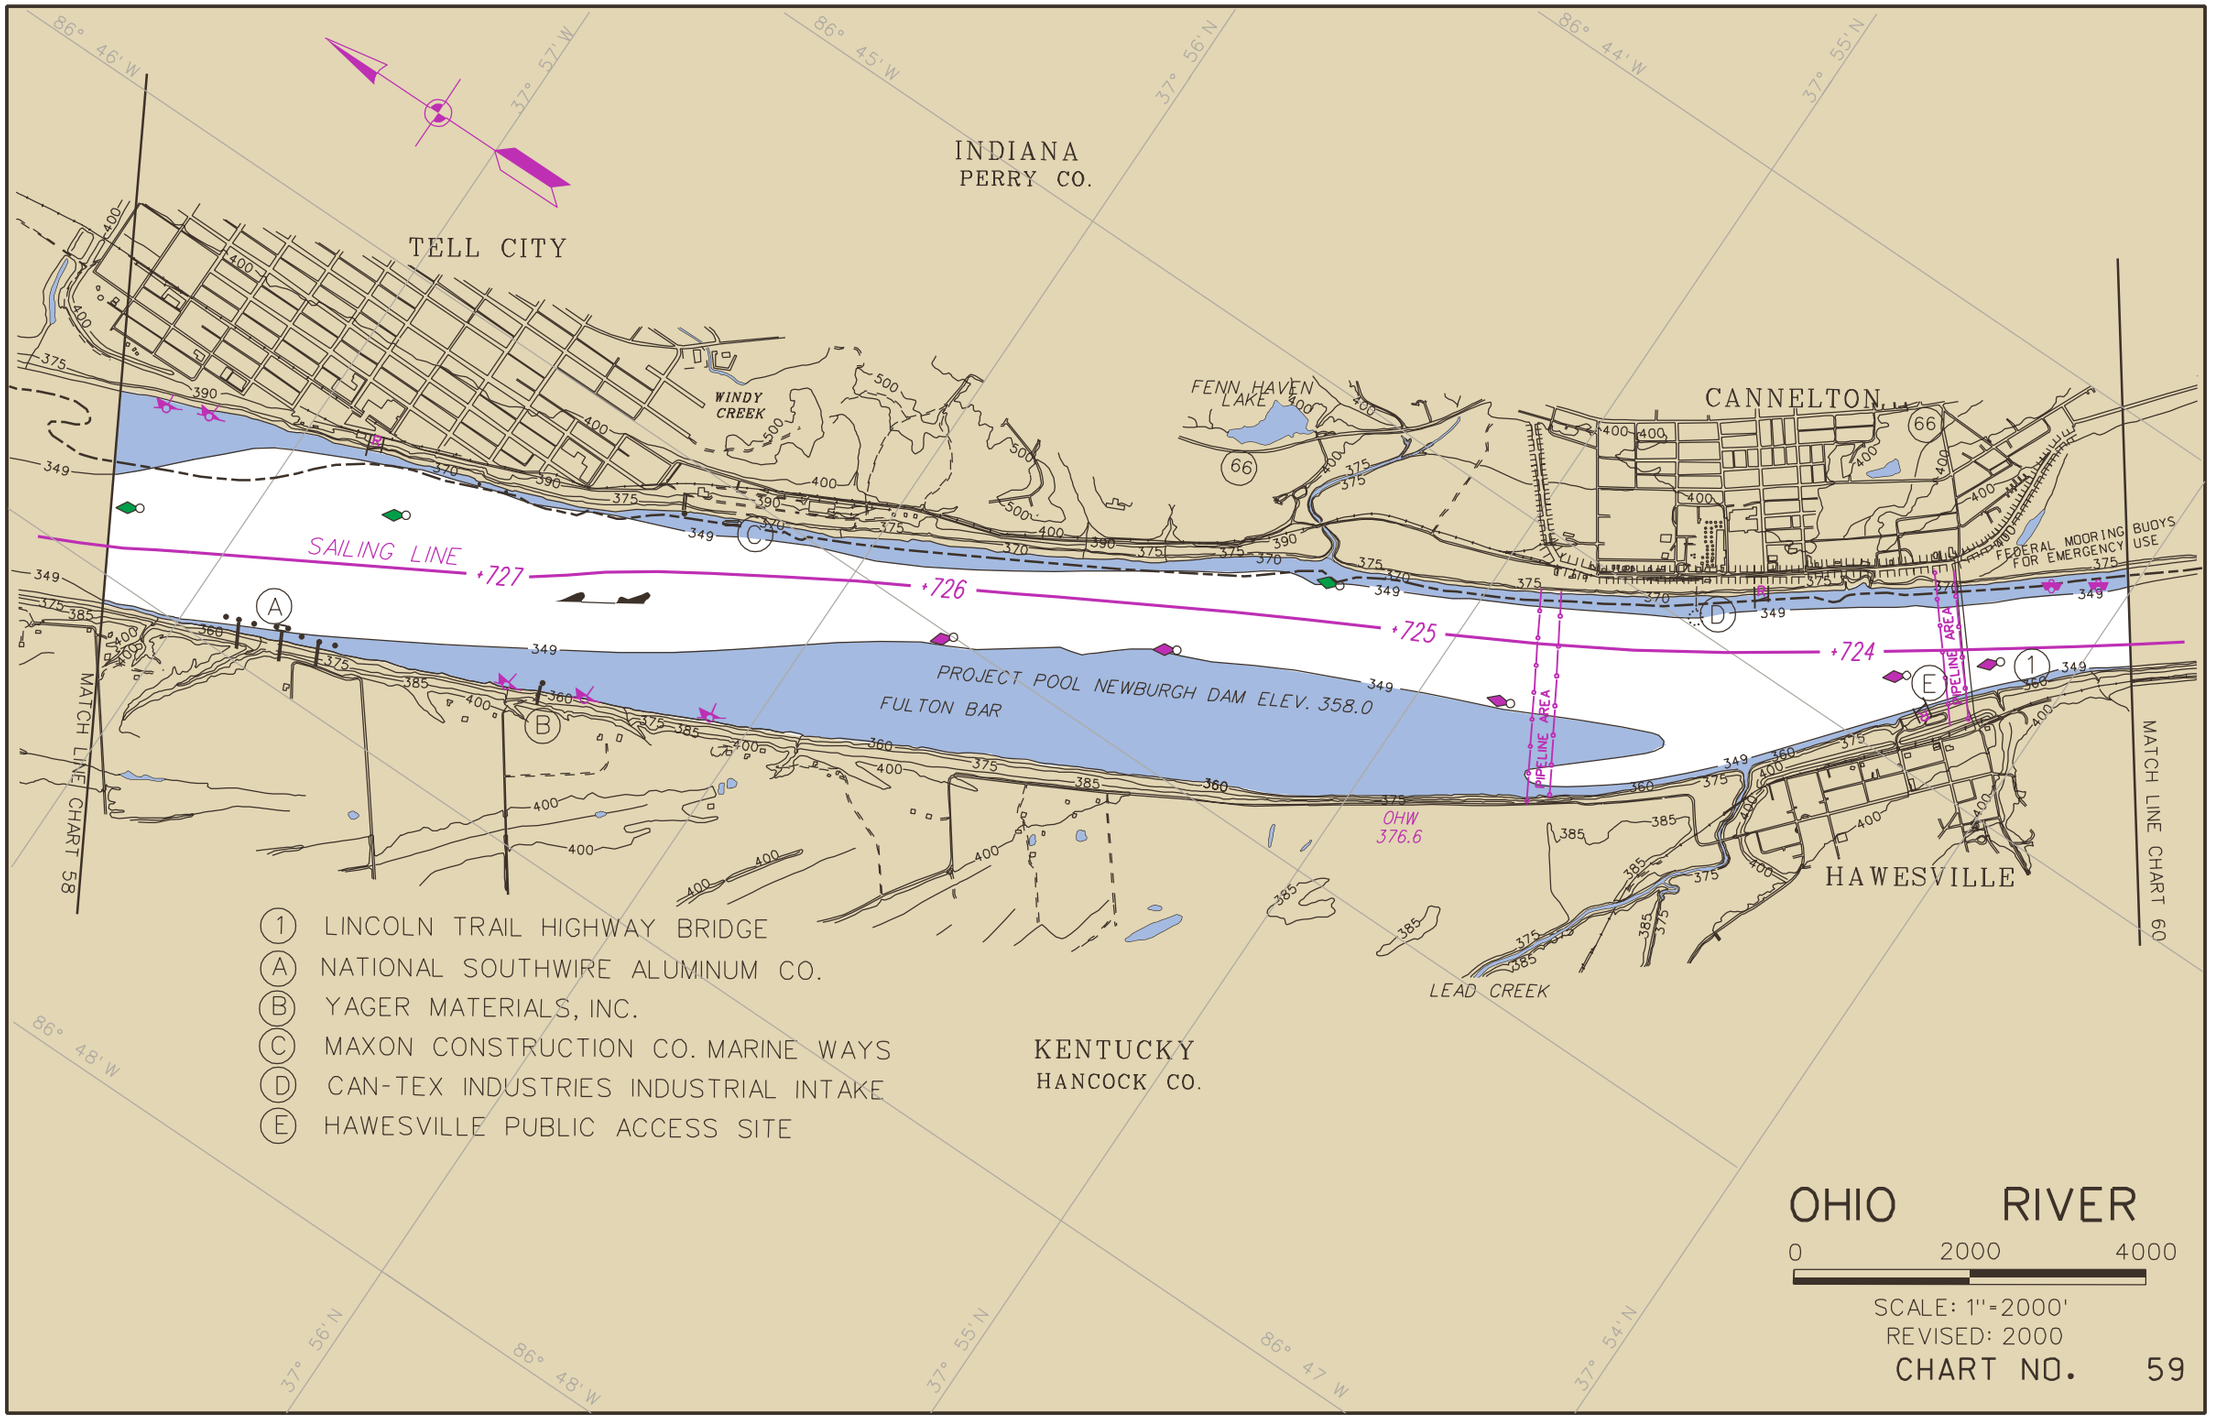
INDIANA
PERRY CO.
TELL CITY
WINDY CREEK
FENN HAVEN LAKE
CANNELTON
FEDERAL MOORING BUOYS FOR EMERGENCY USE
SAILING LINE
+727
+726
+725
+724
PROJECT POOL NEWBURGH DAM ELEV. 358.0
FULTON BAR
PIPELINE AREA
OHW 376.6
HAWESVILLE
LEAD CREEK
MATCH LINE CHART 58
MATCH LINE CHART 60
1 LINCOLN TRAIL HIGHWAY BRIDGE
A NATIONAL SOUTHWIRE ALUMINUM CO.
B YAGER MATERIALS, INC.
C MAXON CONSTRUCTION CO. MARINE WAYS
D CAN-TEX INDUSTRIES INDUSTRIAL INTAKE
E HAWESVILLE PUBLIC ACCESS SITE
KENTUCKY
HANCOCK CO.
OHIO RIVER
0 2000 4000
SCALE: 1"=2000'
REVISED: 2000
CHART NO. 59