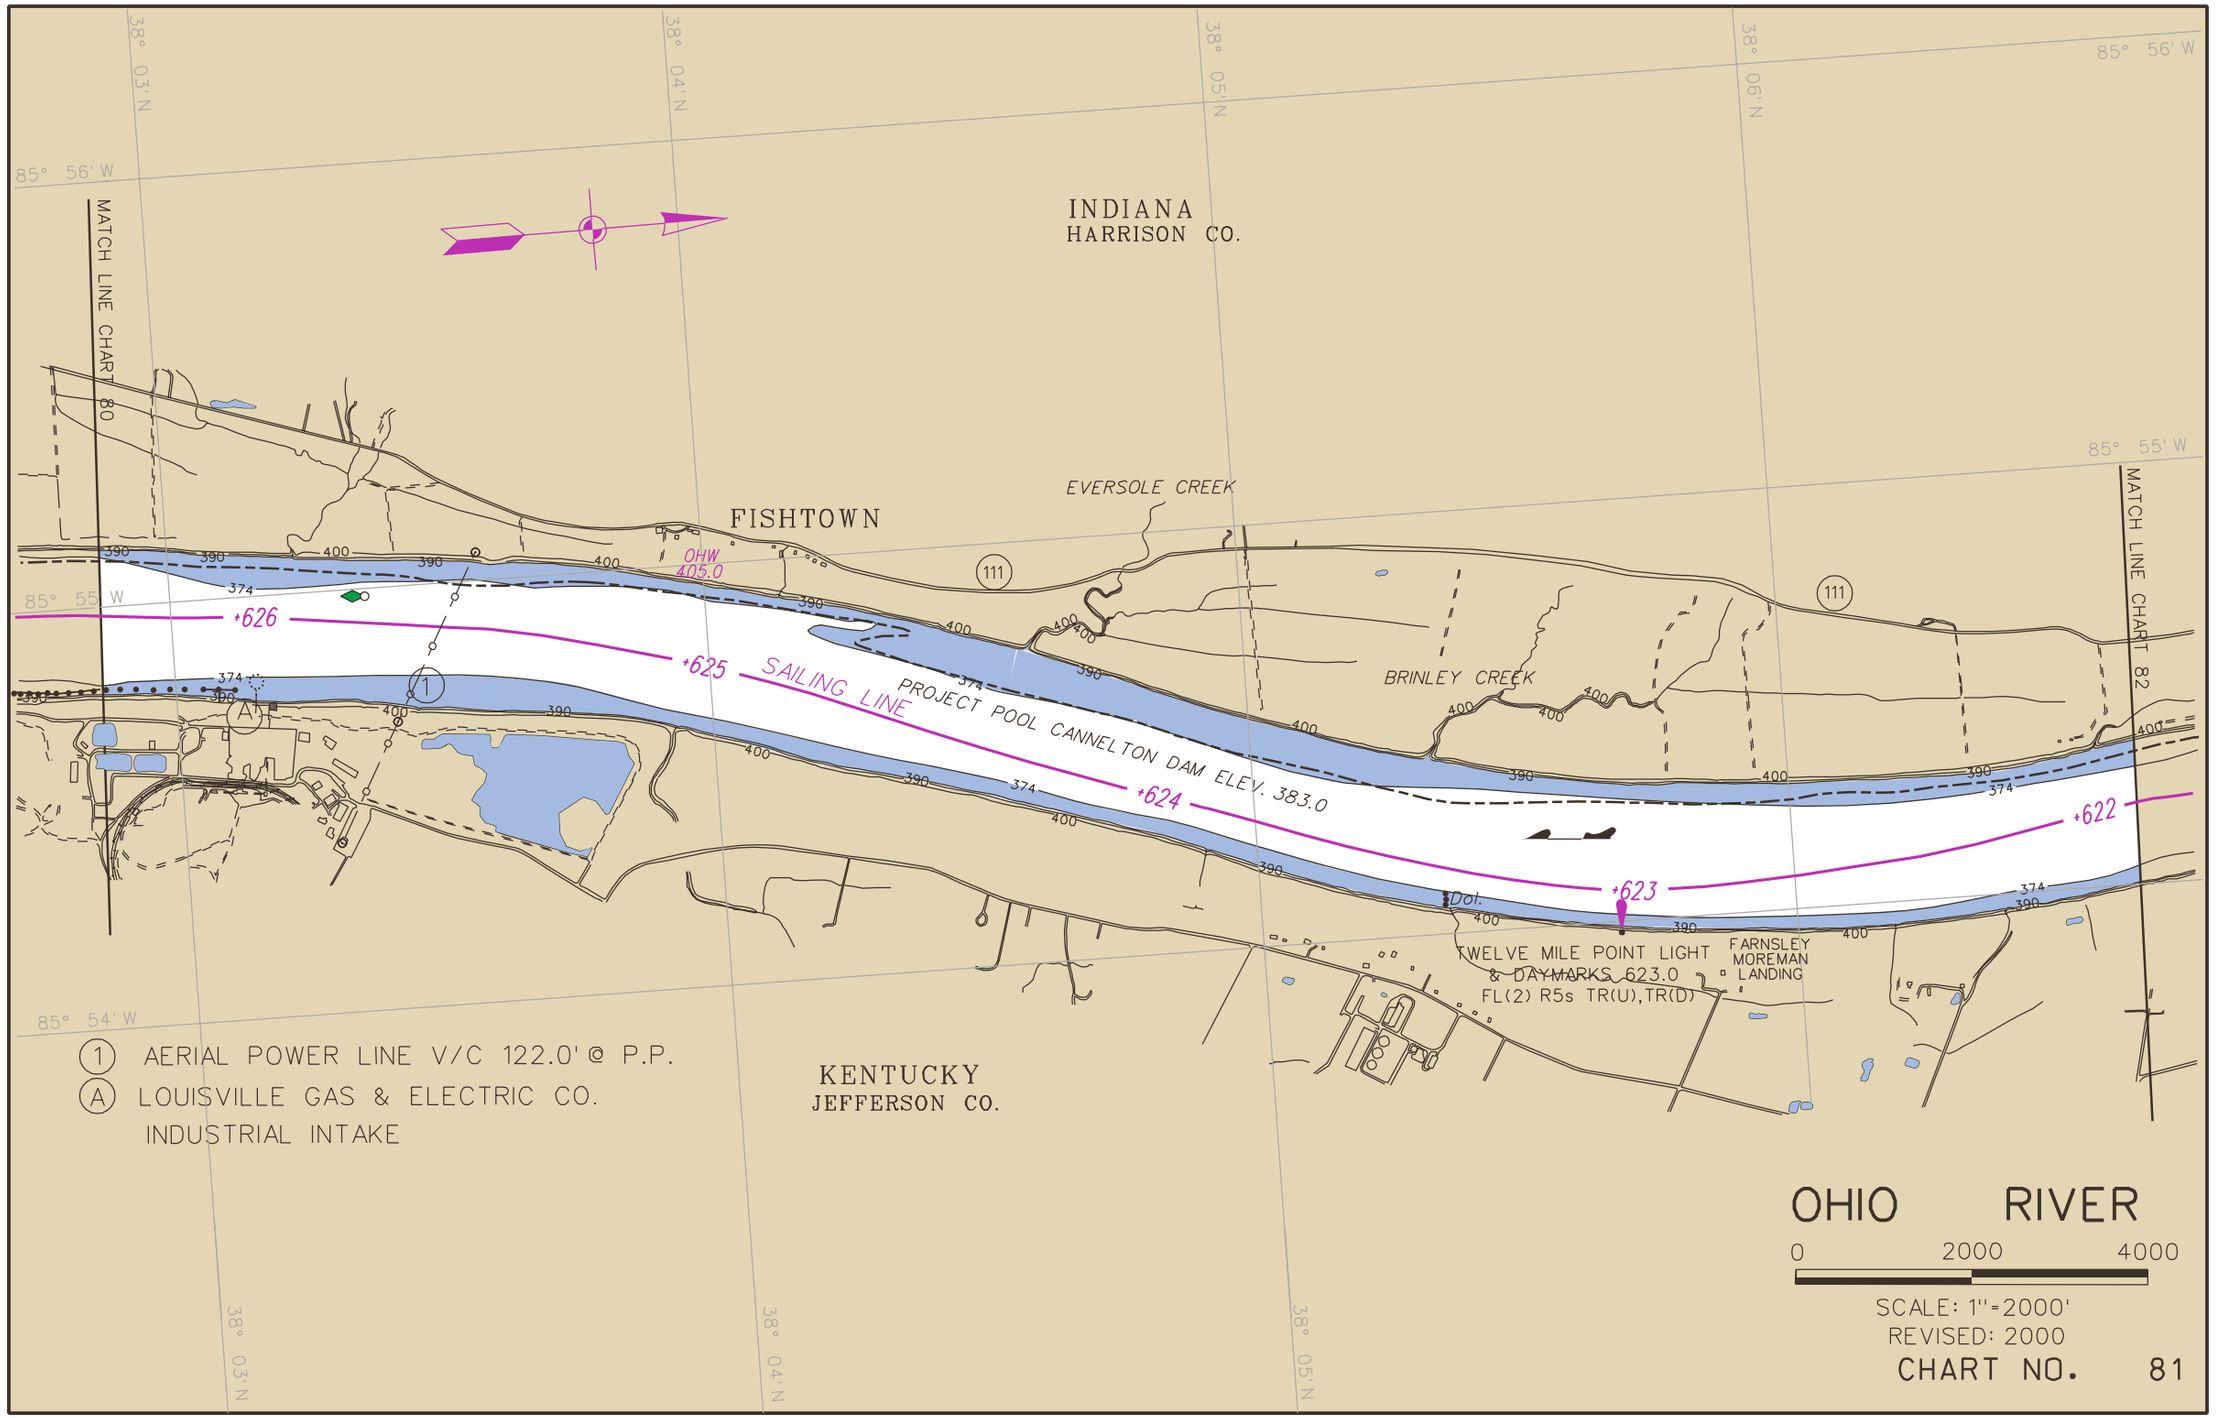
INDIANA
HARRISON CO.
KENTUCKY
JEFFERSON CO.
FISHTOWN
EVERSOLE CREEK
BRINLEY CREEK
OHW
405.0
PROJECT POOL CANNELTON DAM ELEV. 383.0
SAILING LINE
+626
+625
+624
+623
+622
TWELVE MILE POINT LIGHT
& DAYMARKS 623.0
FL(2) R5s TR(U),TR(D)
FARNSLEY
MOREMAN
LANDING
MATCH LINE CHART 80
MATCH LINE CHART 82
85° 56' W
85° 55' W
85° 54' W
38° 03' N
38° 04' N
38° 05' N
38° 06' N
111
1 AERIAL POWER LINE V/C 122.0' @ P.P.
A LOUISVILLE GAS & ELECTRIC CO.
INDUSTRIAL INTAKE
OHIO RIVER
0 2000 4000
SCALE: 1"=2000'
REVISED: 2000
CHART NO. 81