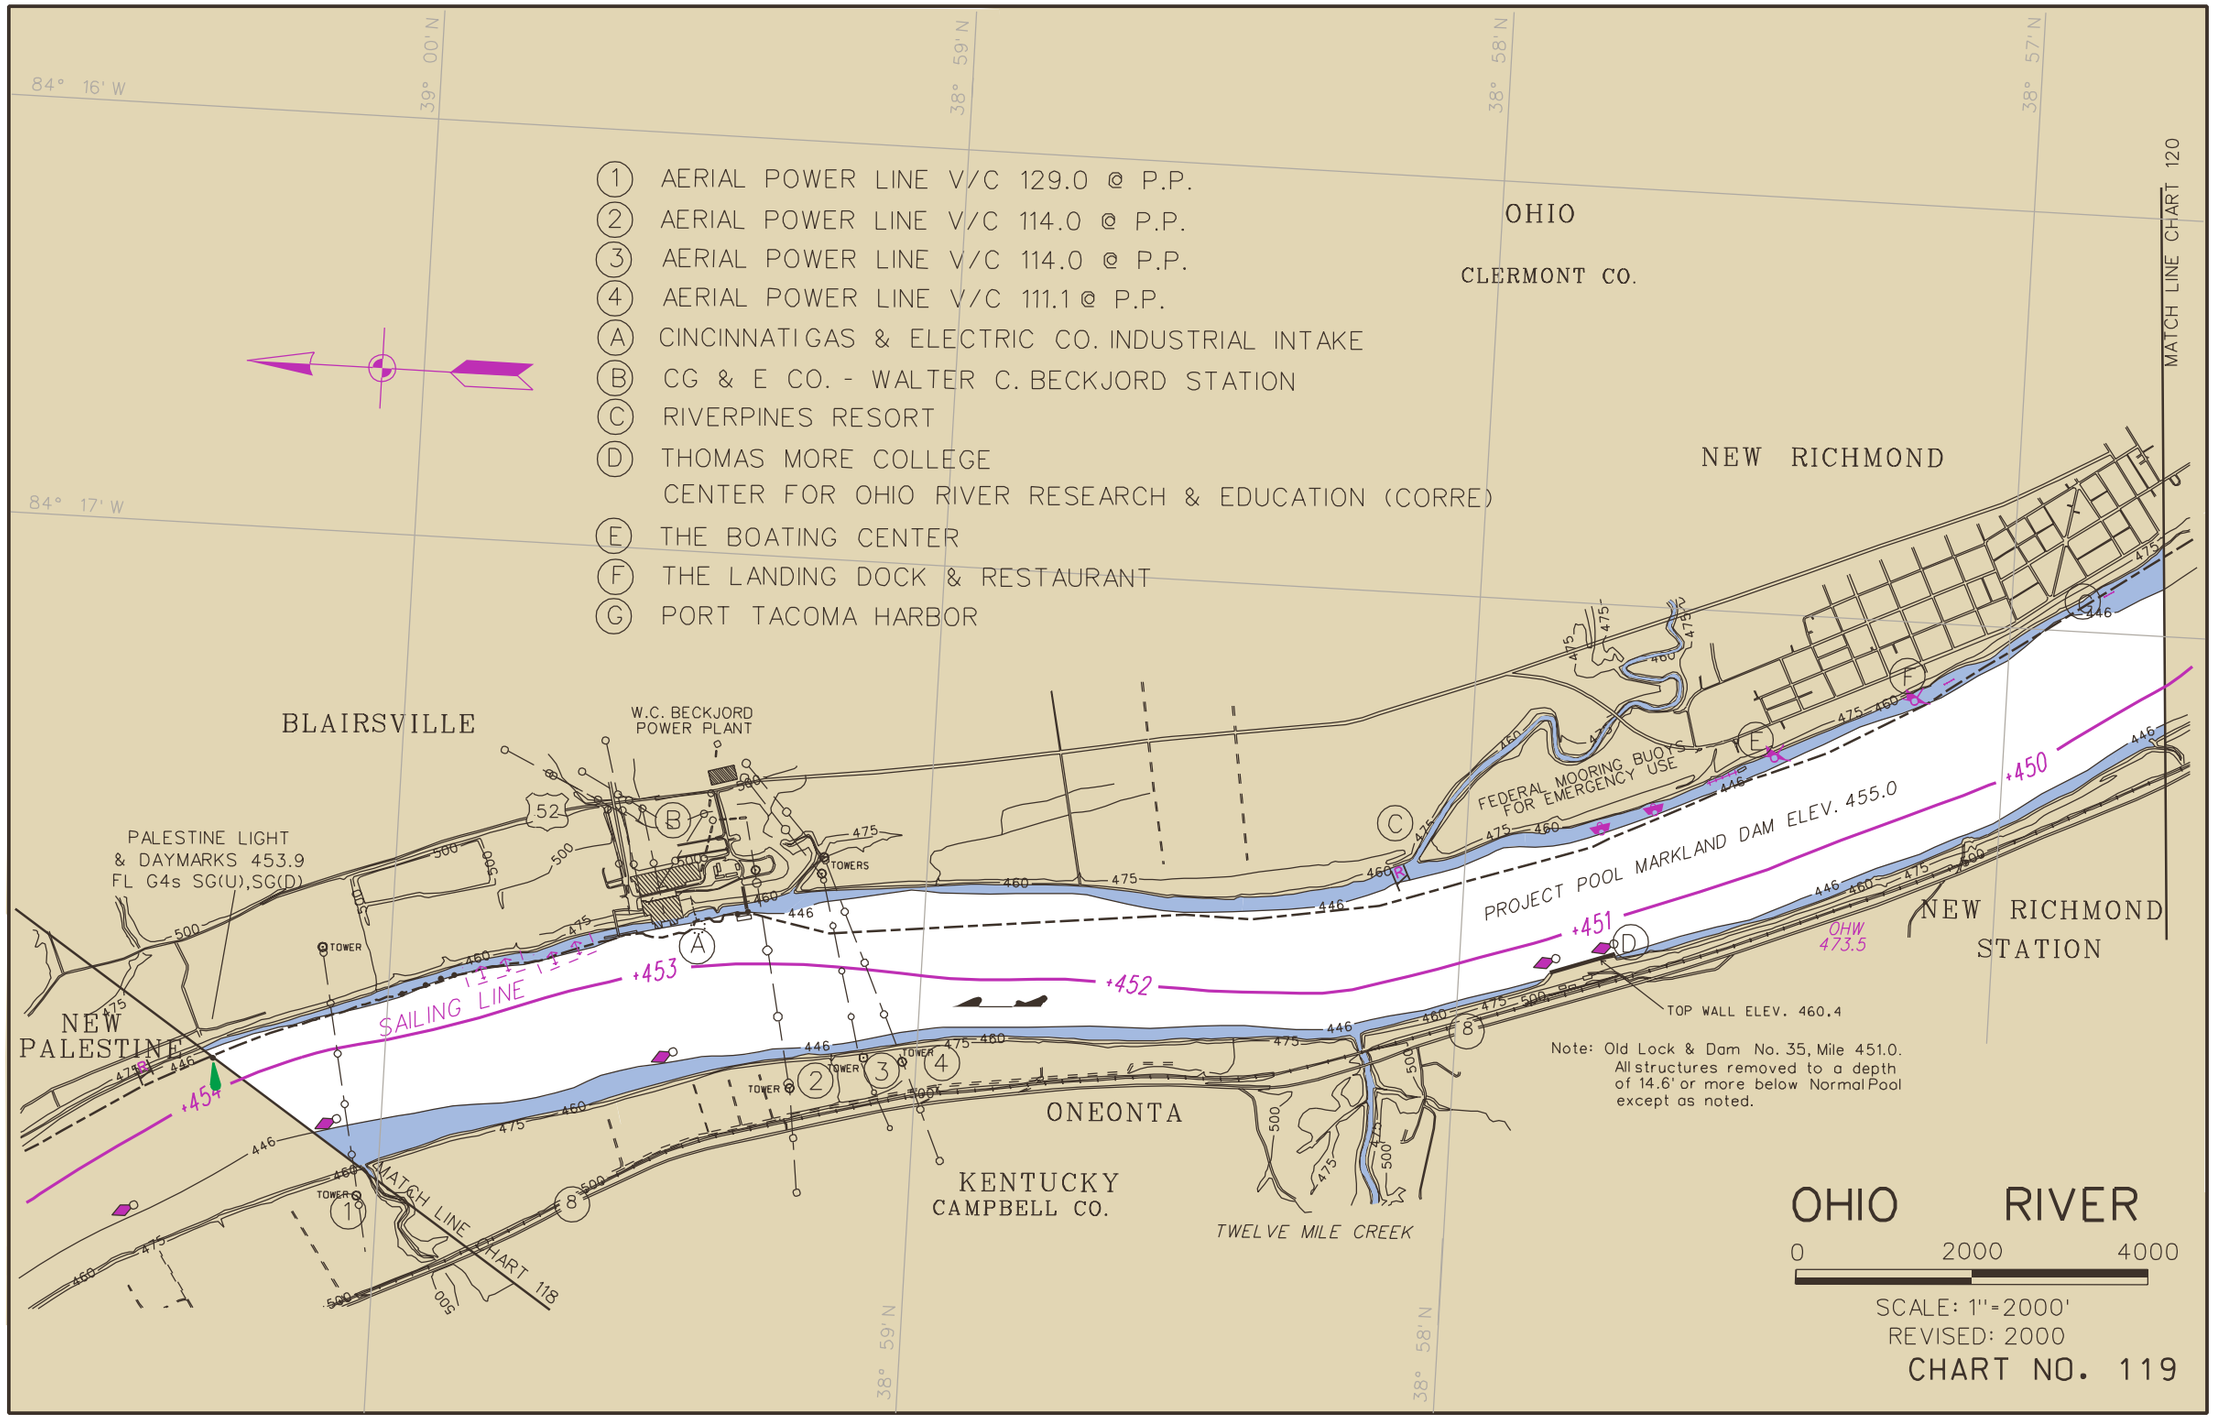
1 AERIAL POWER LINE V/C 129.0 @ P.P.
2 AERIAL POWER LINE V/C 114.0 @ P.P.
3 AERIAL POWER LINE V/C 114.0 @ P.P.
4 AERIAL POWER LINE V/C 111.1 @ P.P.
A CINCINNATI GAS & ELECTRIC CO. INDUSTRIAL INTAKE
B CG & E CO. - WALTER C. BECKJORD STATION
C RIVERPINES RESORT
D THOMAS MORE COLLEGE
CENTER FOR OHIO RIVER RESEARCH & EDUCATION (CORRE)
E THE BOATING CENTER
F THE LANDING DOCK & RESTAURANT
G PORT TACOMA HARBOR
84° 16' W
84° 17' W
39° 00' N
38° 59' N
38° 58' N
38° 57' N
OHIO
CLERMONT CO.
MATCH LINE CHART 120
NEW RICHMOND
BLAIRSVILLE
W.C. BECKJORD POWER PLANT
PALESTINE LIGHT & DAYMARKS 453.9 FL G4s SG(U),SG(D)
FEDERAL MOORING BUOYS FOR EMERGENCY USE
PROJECT POOL MARKLAND DAM ELEV. 455.0
+450
+451
+452
+453
+454
SAILING LINE
OHW 473.5
NEW RICHMOND STATION
TOP WALL ELEV. 460.4
Note: Old Lock & Dam No. 35, Mile 451.0. All structures removed to a depth of 14.6' or more below Normal Pool except as noted.
NEW PALESTINE
ONEONTA
KENTUCKY
CAMPBELL CO.
TWELVE MILE CREEK
MATCH LINE CHART 118
TOWER
TOWERS
OHIO RIVER
0 2000 4000
SCALE: 1"=2000'
REVISED: 2000
CHART NO. 119