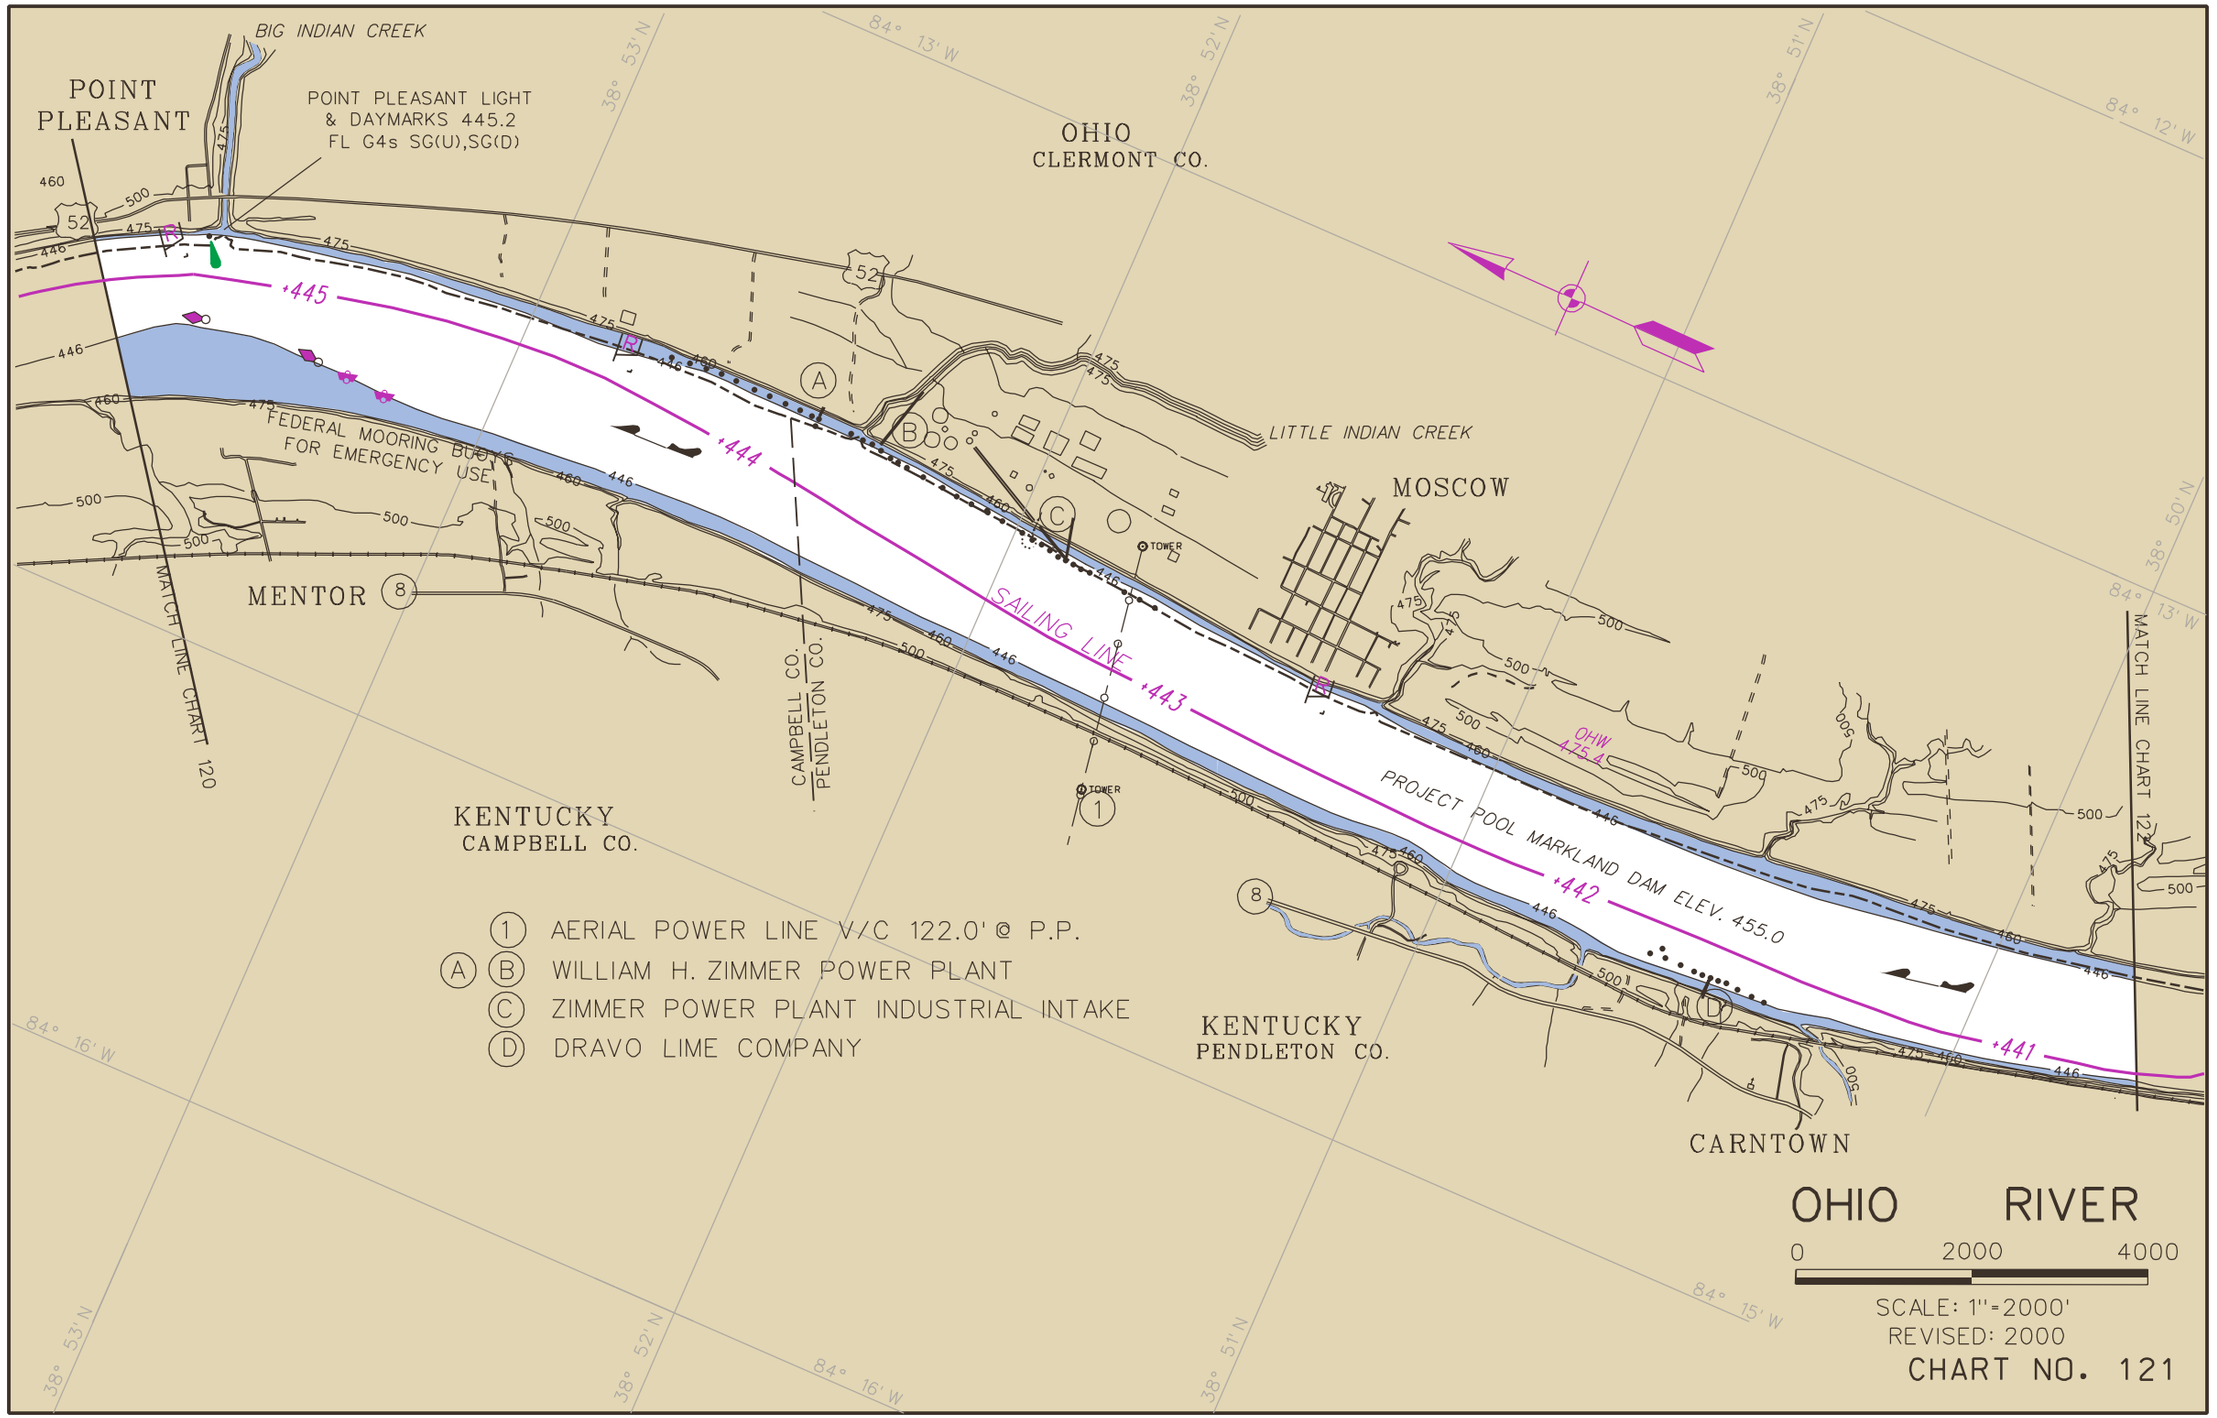
BIG INDIAN CREEK
POINT PLEASANT
POINT PLEASANT LIGHT
& DAYMARKS 445.2
FL G4s SG(U),SG(D)
OHIO
CLERMONT CO.
LITTLE INDIAN CREEK
MOSCOW
FEDERAL MOORING BUOYS
FOR EMERGENCY USE
MENTOR
MATCH LINE CHART 120
CAMPBELL CO.
PENDLETON CO.
KENTUCKY
CAMPBELL CO.
SAILING LINE
PROJECT POOL MARKLAND DAM ELEV. 455.0
OHW
475.4
KENTUCKY
PENDLETON CO.
CARNTOWN
MATCH LINE CHART 122
TOWER
+445
+444
+443
+442
+441
1 AERIAL POWER LINE V/C 122.0' @ P.P.
A B WILLIAM H. ZIMMER POWER PLANT
C ZIMMER POWER PLANT INDUSTRIAL INTAKE
D DRAVO LIME COMPANY
OHIO RIVER
0 2000 4000
SCALE: 1"=2000'
REVISED: 2000
CHART NO. 121