0 0.5 Miles

N

Application by
Sycamore Homeowner's Association
999 West First Street
Owensboro, KY 42301

Action ID: 200301610
Purpose: Private Boat Dock
State: KY
County: Daviess
Legal: Sec. , T , R
River Mile: Left Bank 756.9
Lat: 37-46-35.5946
Long: 87-07-05.6218

Location Map
Page 1 of 4

VICINITY MAP

NOT TO SCALE

SYCAMORE SQUARE MARINA

OHIO RIVER MILE 756.9
LOCATED OFF OF SYCAMORE SQUARE
DAVIESS COUNTY, KENTUCKY
MAY 10, 2004

I.D. NO. 200301610-gjd

PREPARED BY:

ENGINEER'S CERTIFICATION

THIS PLAN; PREPARED UNDER MY DIRECT SUPERVISION; IS TRUE AND CORRECT TO THE BEST OF MY KNOWLEDGE, INFORMATION AND BELIEF.

5/19/04

JAMES R. RINEY, PE, PLS
KY. PROFESSIONAL ENGINEER NO. 11,402 DATE

HRG PLLC
SURVEYING & ENGINEERING
LAND DEVELOPMENT CONSULTANTS

416 WEST THIRD STREET
OWENSBORO, KENTUCKY 42301
(270)683-7558 FAX (270)683-9277

© 2004 HRG PLLC

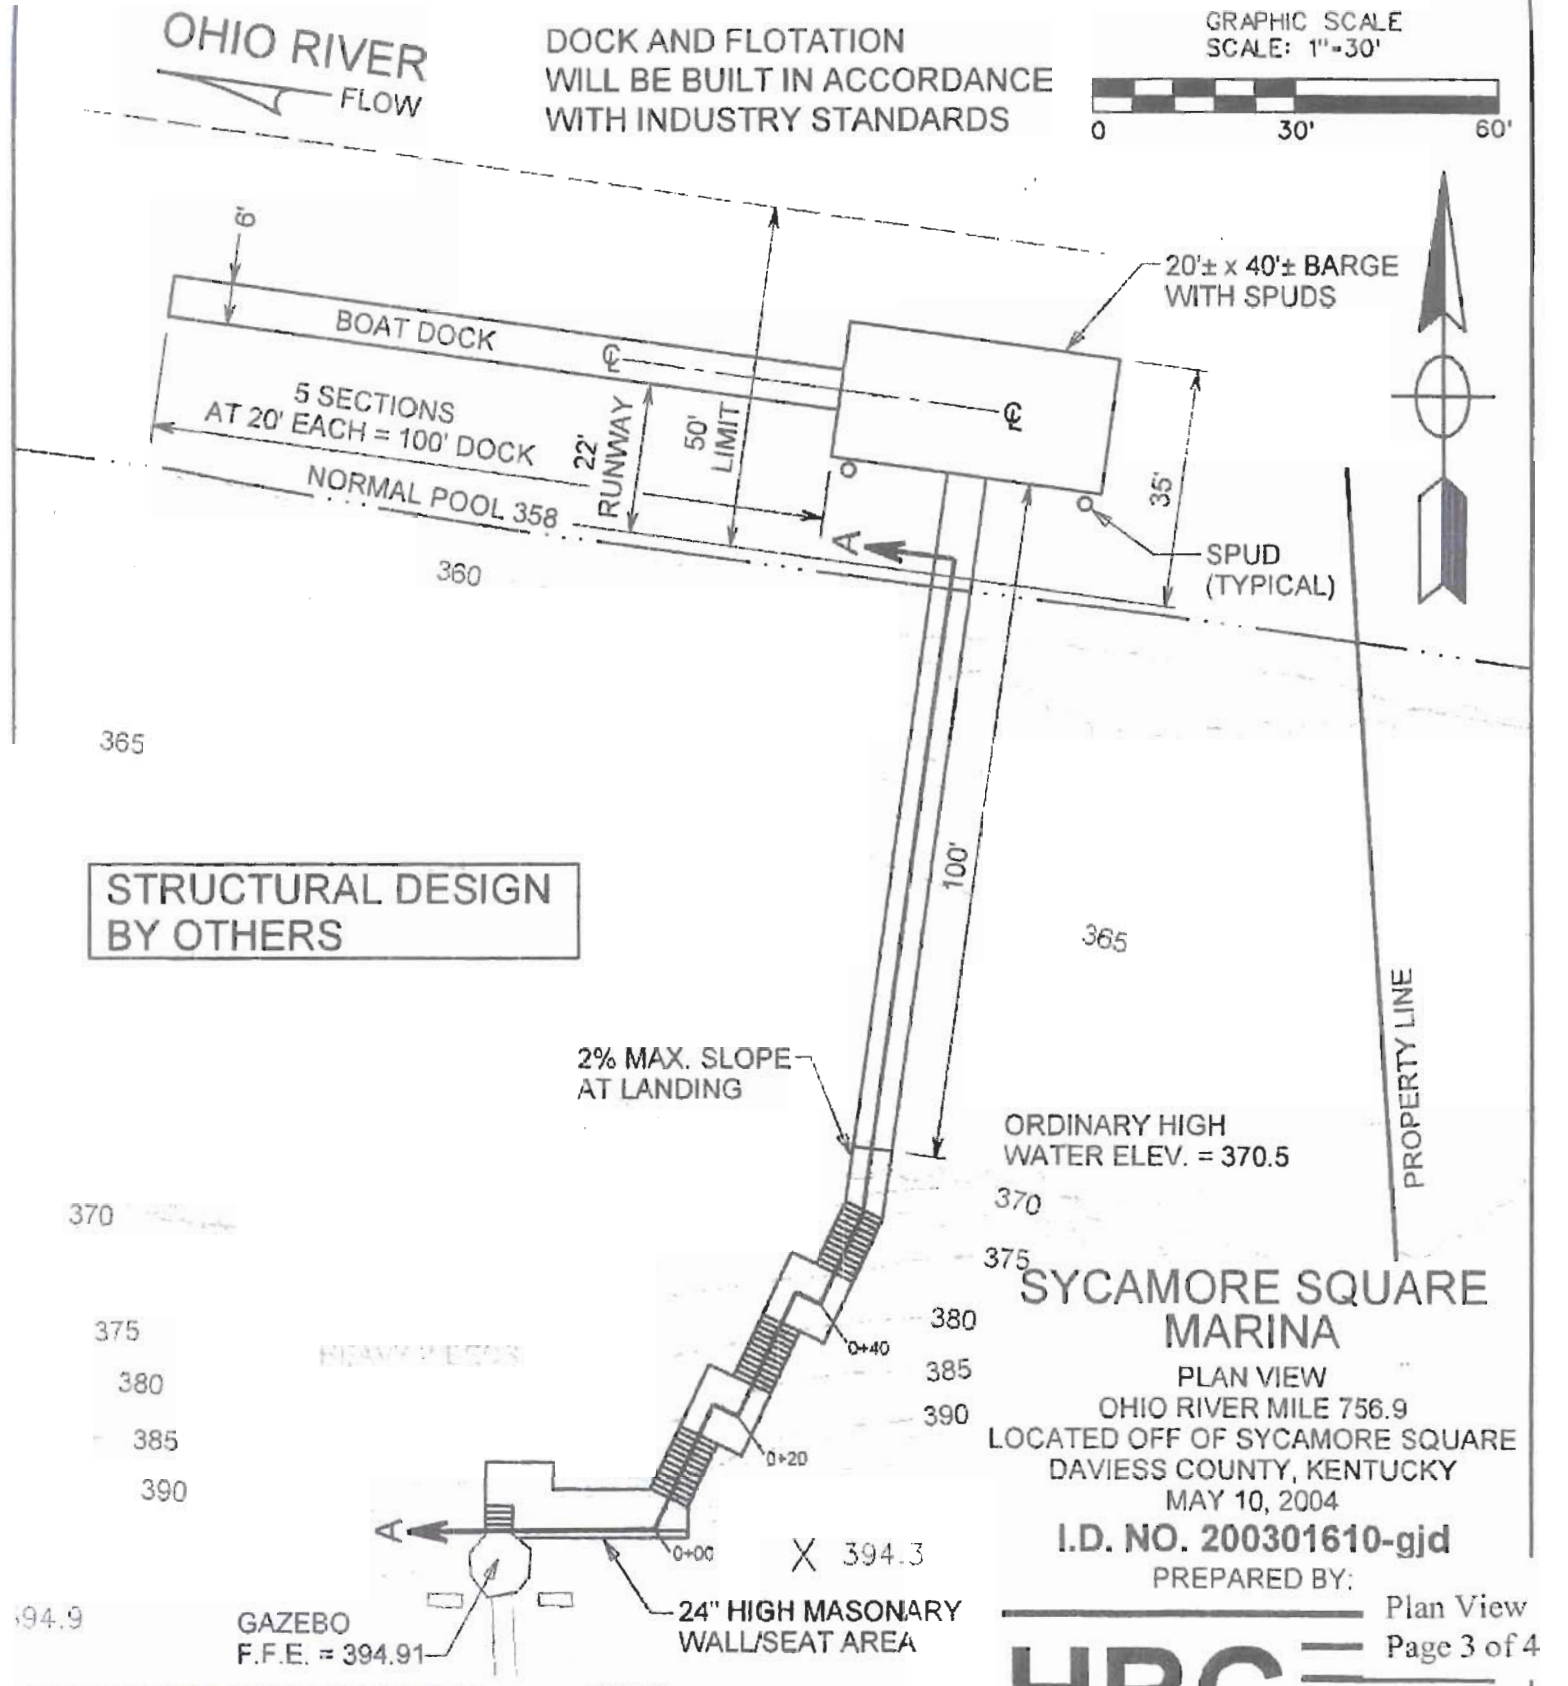

SYCAMORE SQUARE MARINA

PLAN VIEW
OHIO RIVER MILE 756.9
LOCATED OFF OF SYCAMORE SQUARE
DAVIESS COUNTY, KENTUCKY
MAY 10, 2004

I.D. NO. 200301610-gjd

PREPARED BY:

Plan View
Page 3 of 4

HRG PLLC
SURVEYING & ENGINEERING
LAND DEVELOPMENT CONSULTANTS

416 WEST THIRD STREET
OWENSBORO, KENTUCKY 42301
(270)683-7558 FAX (270)683-9277

© 2004 HRG PLLC

ENGINEER'S CERTIFICATION

THIS PLAN, PREPARED UNDER MY DIRECT SUPERVISION; IS TRUE AND CORRECT TO THE BEST OF MY KNOWLEDGE, INFORMATION AND BELIEF.

5/19/04

JAMES R. RINEY, PE, PLS
KY. PROFESSIONAL ENGINEER NO. 11,402 DATE

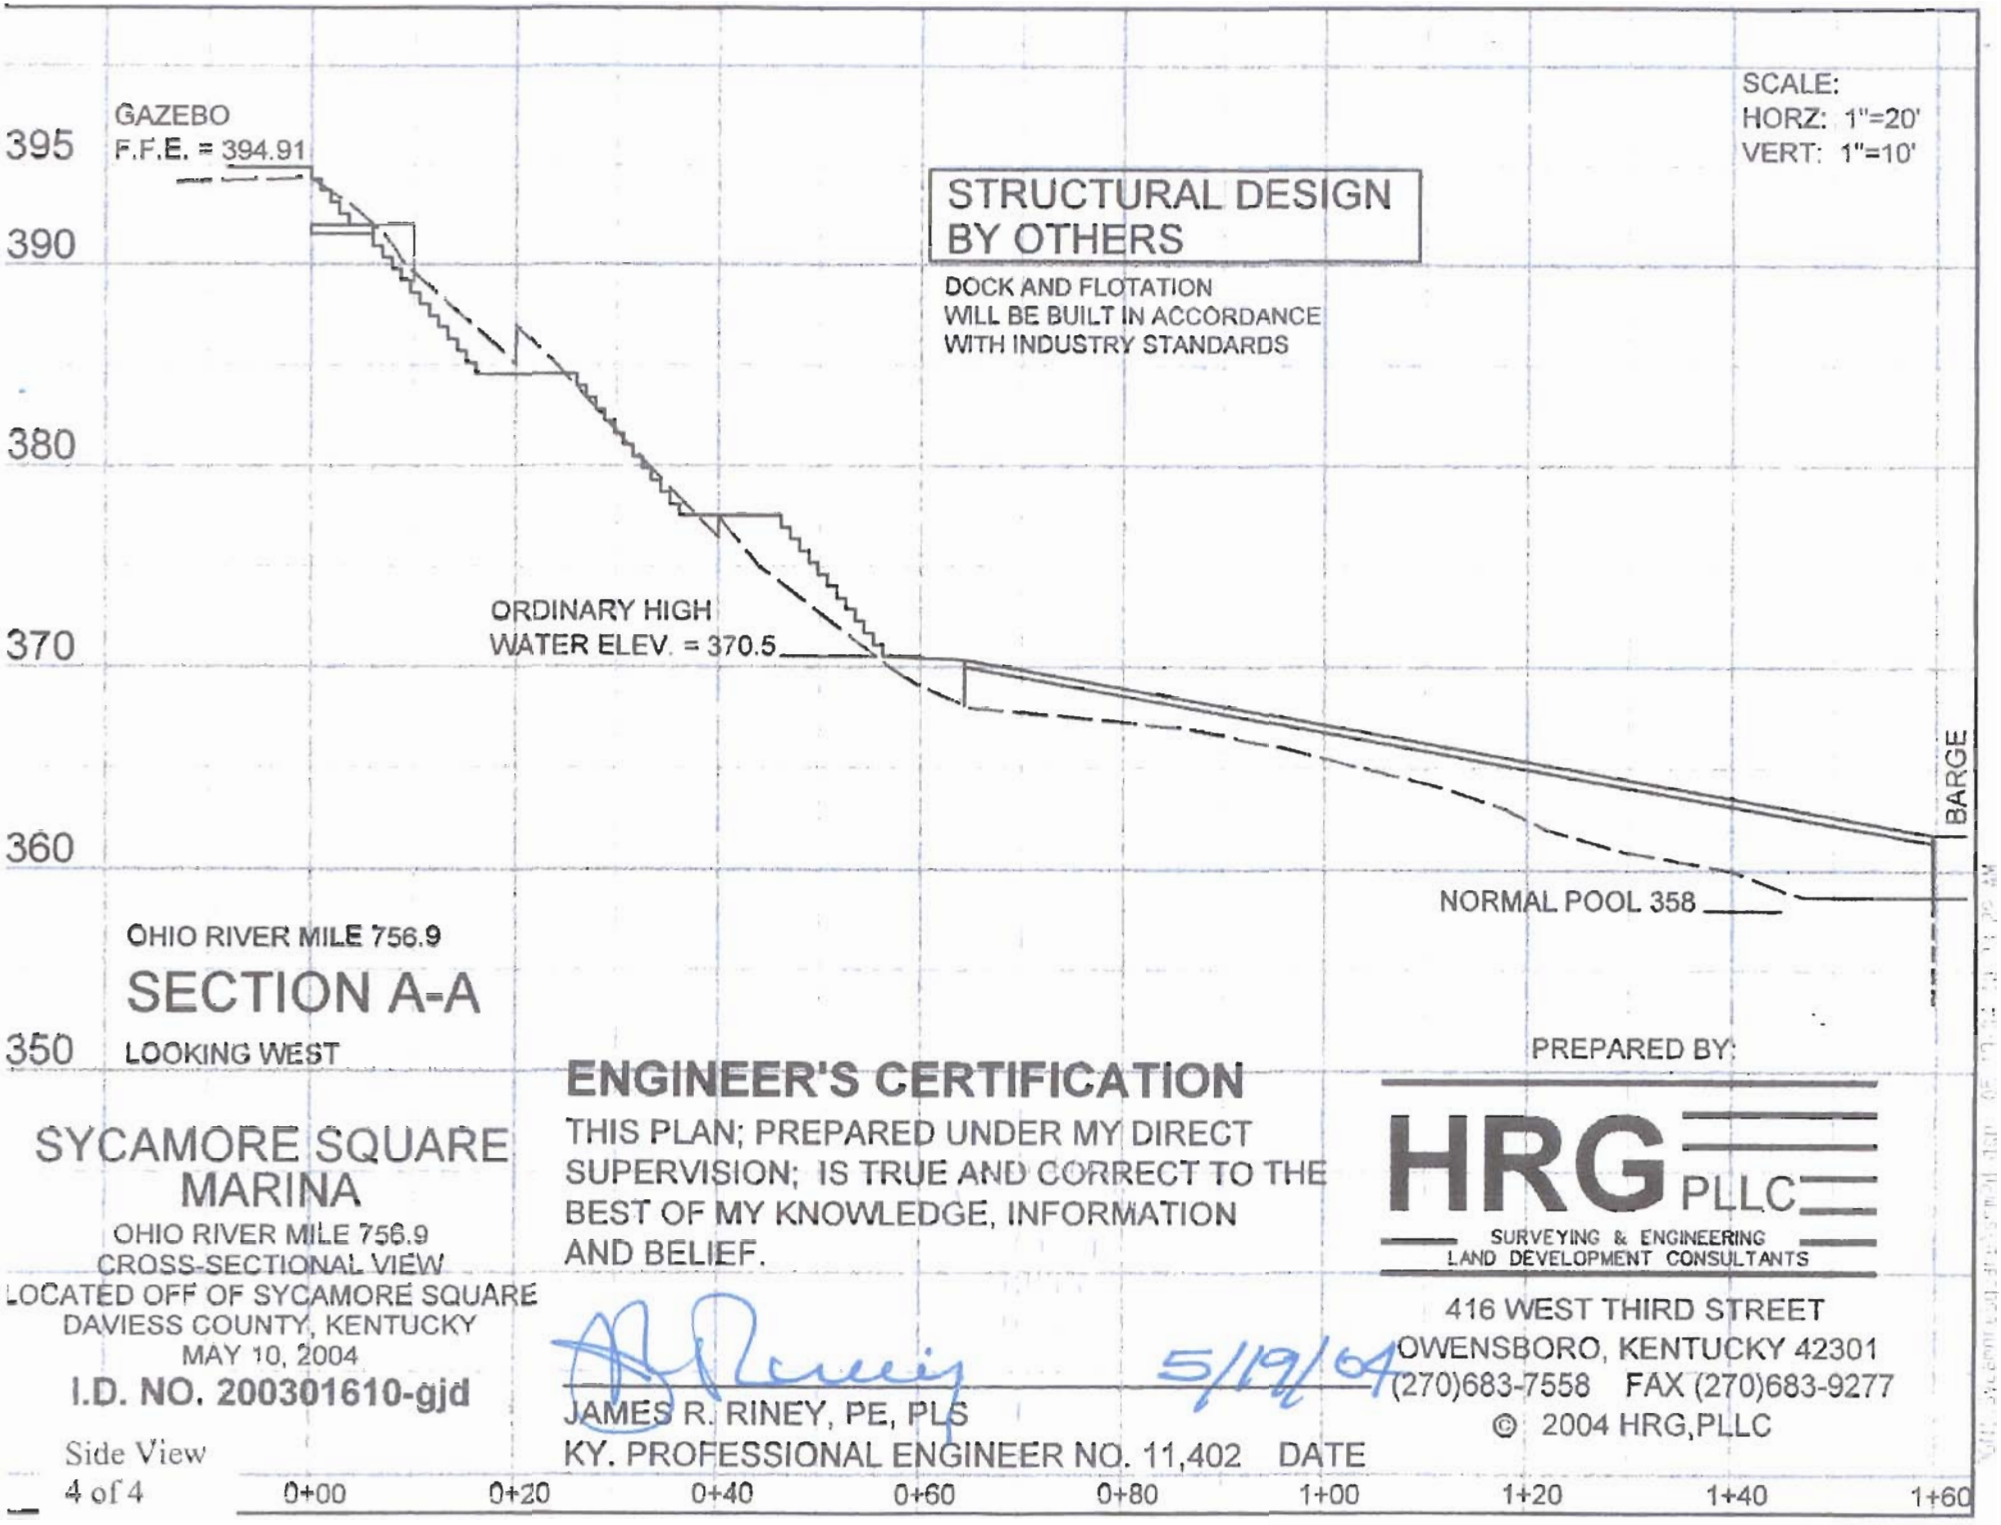

SYCAMORE SQUARE MARINA

OHIO RIVER MILE 756.9
CROSS-SECTIONAL VIEW
LOCATED OFF OF SYCAMORE SQUARE
DAVIESS COUNTY, KENTUCKY
MAY 10, 2004

I.D. NO. 200301610-gjd

Side View
4 of 4

ENGINEER'S CERTIFICATION

THIS PLAN; PREPARED UNDER MY DIRECT SUPERVISION; IS TRUE AND CORRECT TO THE BEST OF MY KNOWLEDGE, INFORMATION AND BELIEF.

5/19/04

JAMES R. RINEY, PE, PLS
KY. PROFESSIONAL ENGINEER NO. 11,402 DATE

PREPARED BY:

HRG PLLC
SURVEYING & ENGINEERING
LAND DEVELOPMENT CONSULTANTS

416 WEST THIRD STREET
OWENSBORO, KENTUCKY 42301
(270)683-7558 FAX (270)683-9277

© 2004 HRG,PLLC