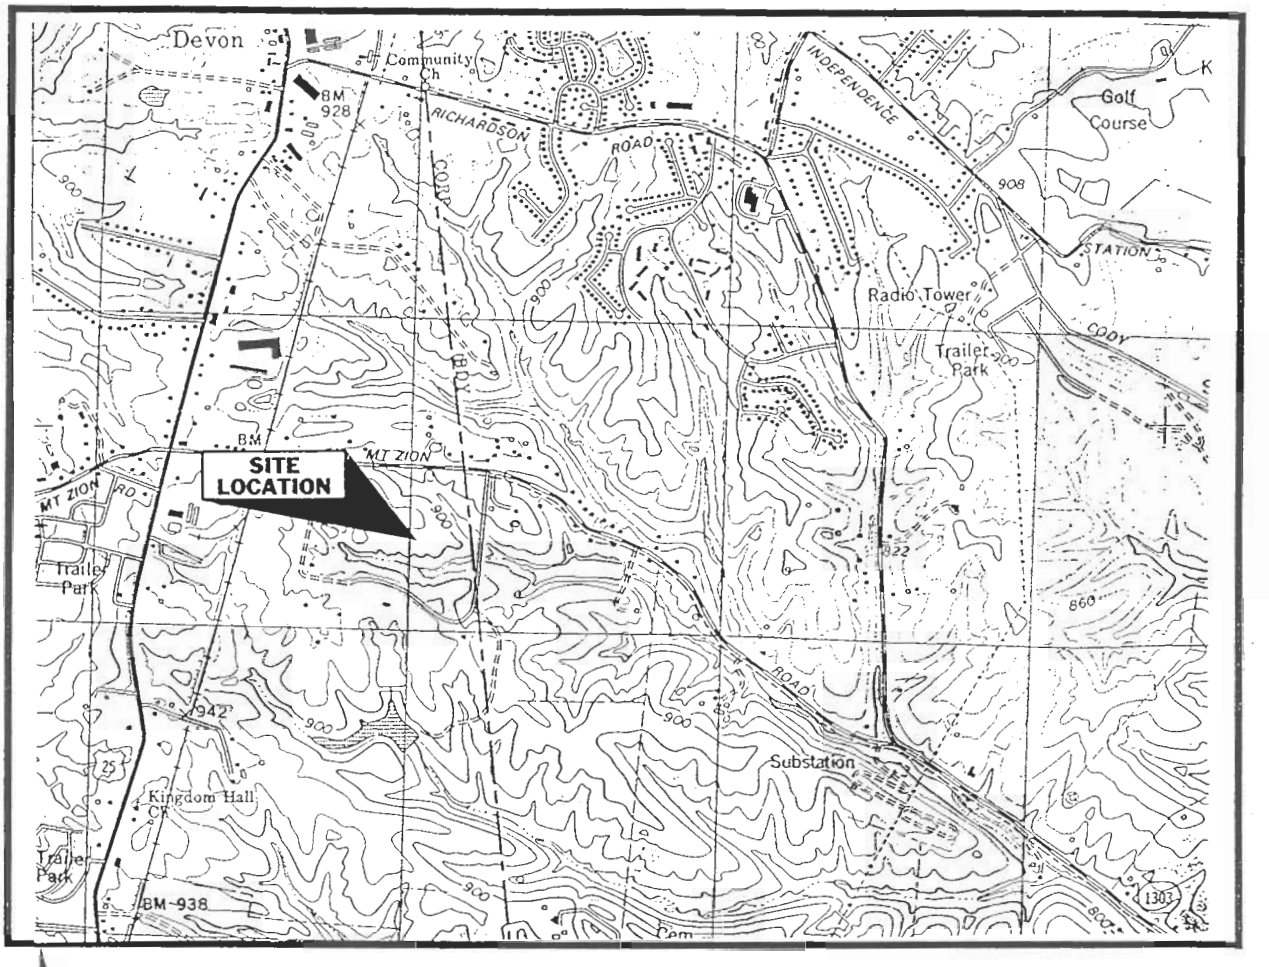

N

Scale: 1:24000

Base map was photocopied from the U.S. Geological Survey 7.5-Minute Topographic Map of Independence, Kentucky, USGS Topographic Quadrangle (1981), photorevised 1987.

W.O. 70026.075	H.C. NUTTING COMPANY CORPORATE OFFICE – 611 LUNKEN PARK DRIVE CINCINNATI, OHIO 45226 (513) 321-5816 EMPLOYEE OWNED GEOTECHNICAL, ENVIRONMENTAL AND TESTING ENGINEERS	**Site Location Map** Corporex Development 30-Acre Vacant Site Mt. Zion Road Boone County, Kentucky	**Figure 1**

PUBLIC NOTICE 20040451

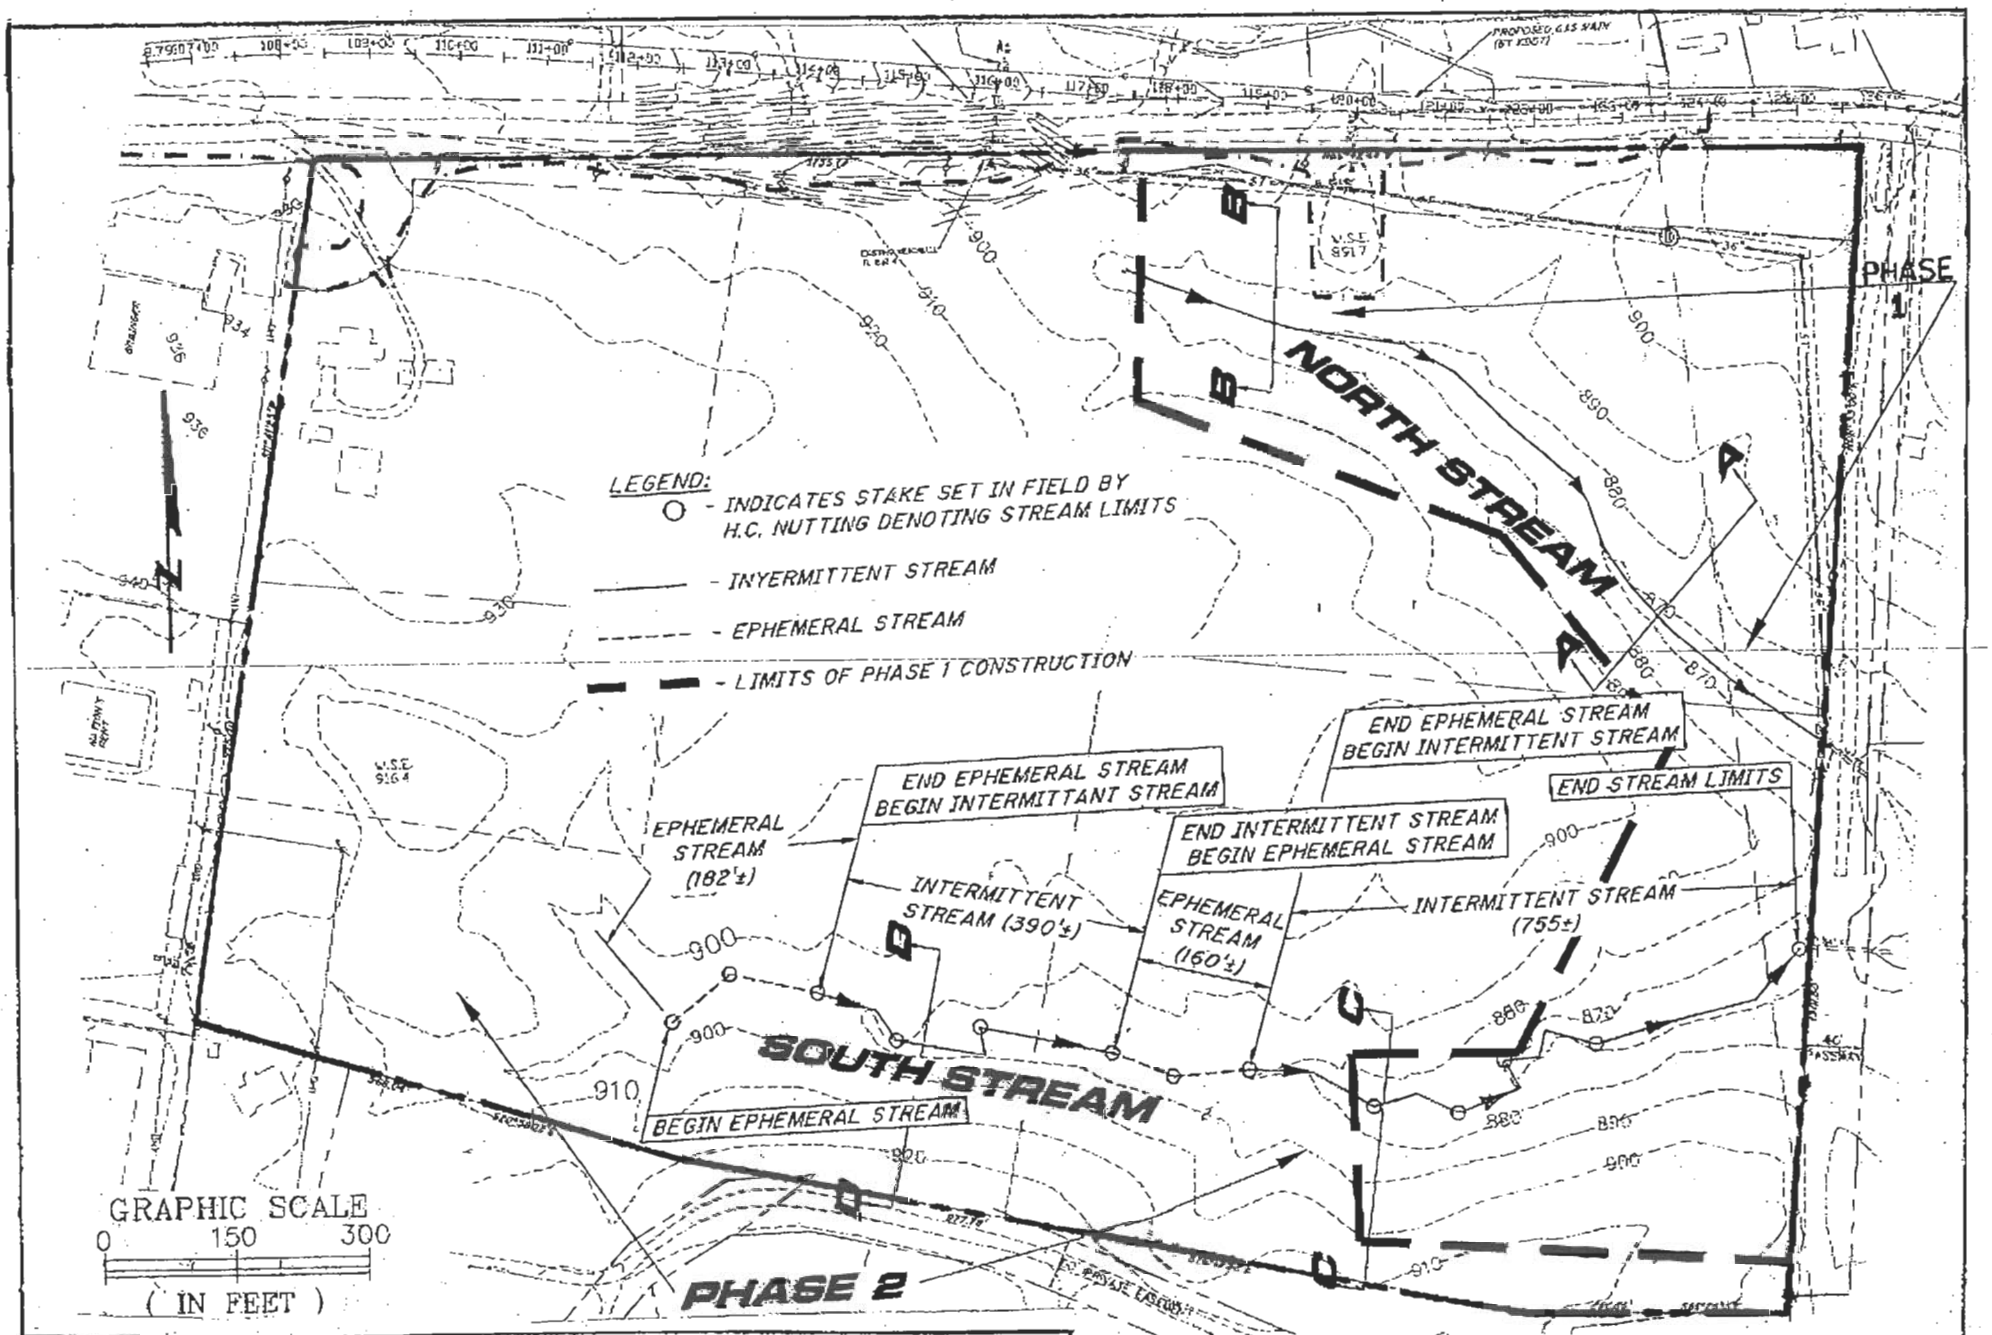

H.C. NUTTING COMPANY
CORPORATE OFFICE – 611 LUNKEN PARK DRIVE
CINCINNATI, OHIO 45226
(513) 321-5816
GEOTECHNICAL, ENVIRONMENTAL AND TESTING ENGINEERS

JULY 2004

CORPOREX DEVELOPMENT
30-ACRE VACANT SITE MT ZION ROAD
BOONE COUNTY, KENTUCKY
PUBLIC NOTICE 200400451

EXISTING CONDITIONS EXHIBIT

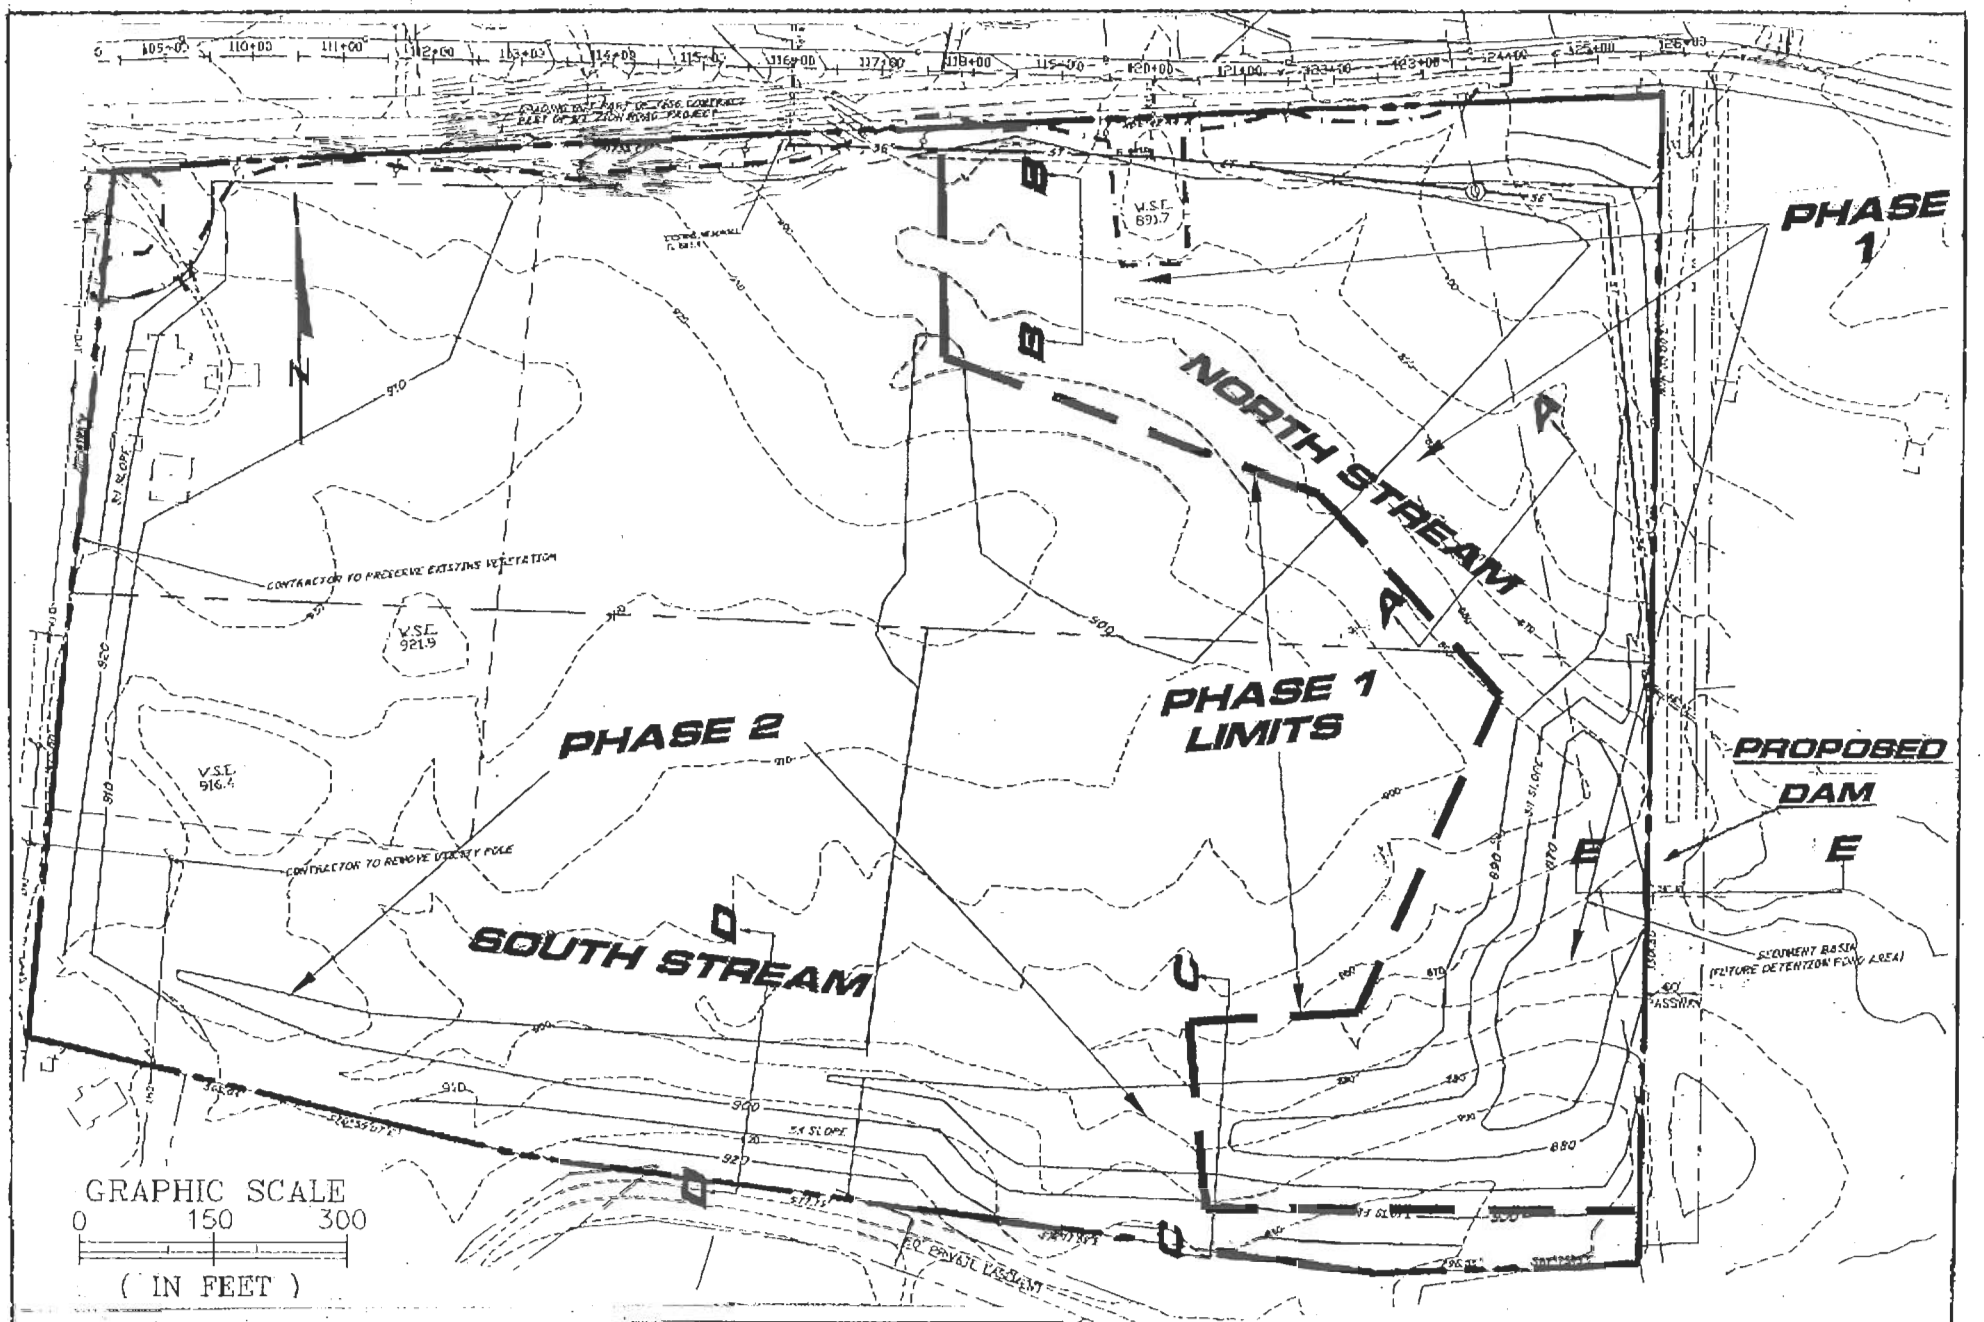

H.C. NUTTING COMPANY
CORPORATE OFFICE – 511 LUNKEN PARK DRIVE
CINCINNATI, OHIO 45226
(513) 321-5816
GEOTECHNICAL, ENVIRONMENTAL AND TESTING ENGINEERS

JULY 2004

CORPOREX DEVELOPMENT
30-ACRE VACANT SITE MT ZION ROAD
BOONE COUNTY, KENTUCKY
PUBLIC NOTICE 200400451

MASS GRADING PLAN-EXHIBIT

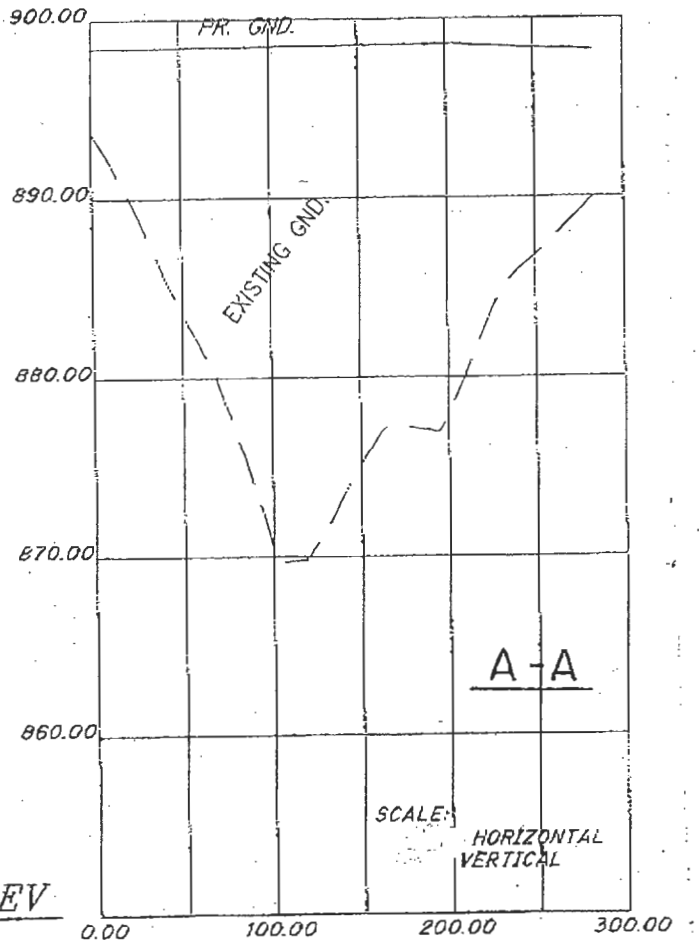

DATUM ELEV
850.00
GROUP 1
SECTION A-A

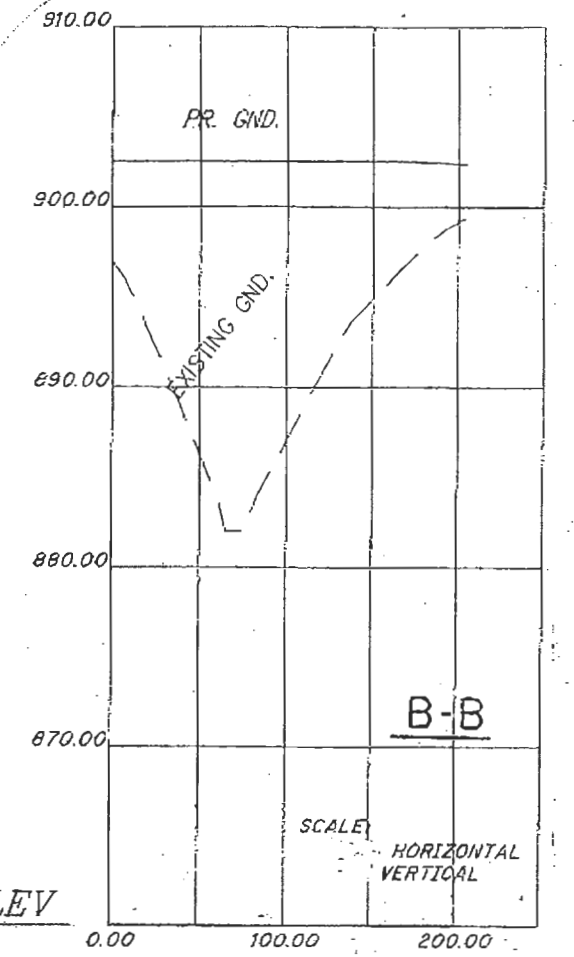

DATUM ELEV
860.00
GROUP 1
SECTION B-B

H.C. NUTTING COMPANY
CORPORATE OFFICE – 811 LUNKEN PARK DRIVE
CINCINNATI, OHIO 45226
(513) 321-5816
GEOTECHNICAL, ENVIRONMENTAL AND TESTING ENGINEERS

JULY 2004

CORPOREX DEVELOPMENT
30-ACRE VACANT SITE MT ZION ROAD
BOONE COUNTY, KENTUCKY
PUBLIC NOTICE 200400451

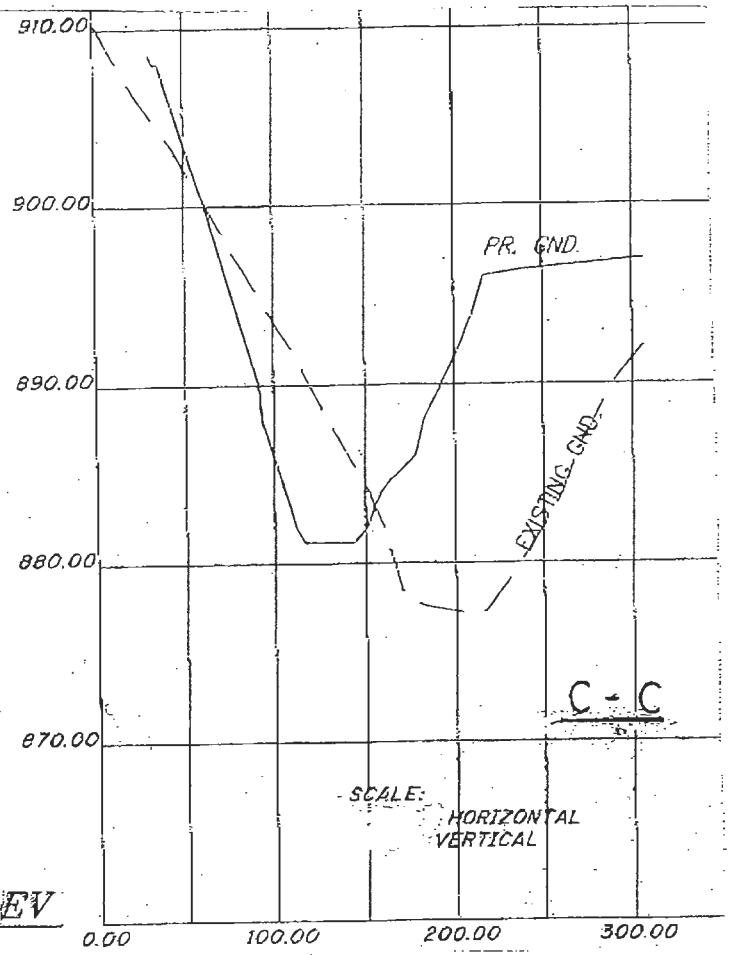

DATUM ELEV
860.00
GROUP 1
SECTION C-C

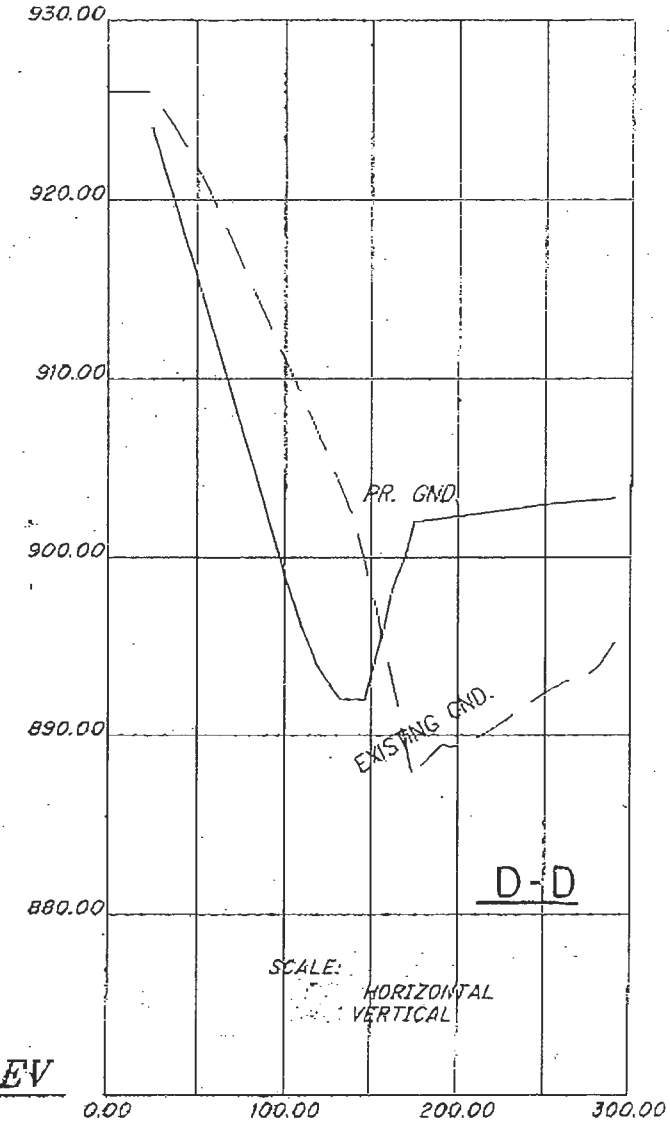

DATUM ELEV
870.00
GROUP 1
SECTION D-D

H.C. NUTTING COMPANY
CORPORATE OFFICE – 611 LUNKEN PARK DRIVE
CINCINNATI, OHIO 45226
(513) 321-5816
DAYTON, OHIO
GEOTECHNICAL, ENVIRONMENTAL AND TESTING ENGINEERS

JULY 2004

CORPOREX DEVELOPMENT
30-ACRE VACANT SITE MT ZION ROAD
BOONE COUNTY, KENTUCKY
PUBLIC NOTICE 200400451

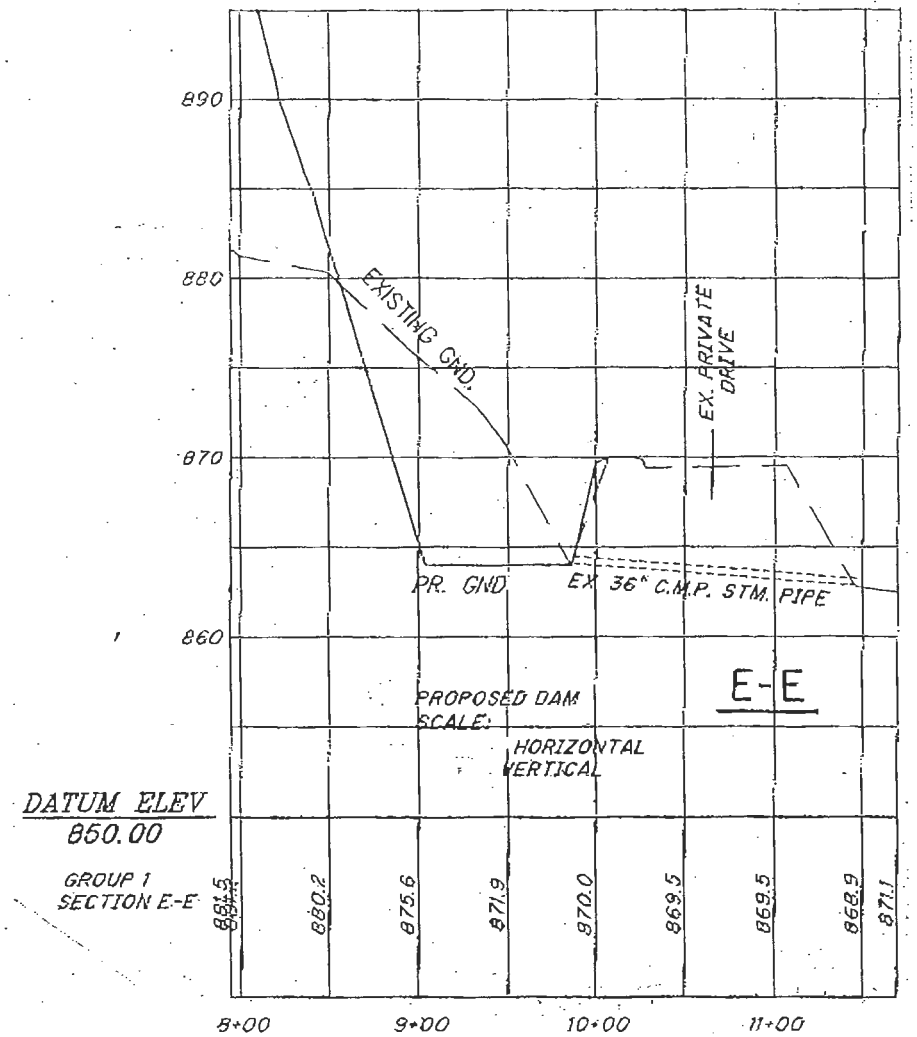

H.C. NUTTING COMPANY
CORPORATE OFFICE – 611 LUNKEN PARK DRIVE
CINCINNATI, OHIO 45226
(513) 321-5816
EQUAL OPPORTUNITY
GEOTECHNICAL, ENVIRONMENTAL AND TESTING ENGINEERS

JULY 2004

CORPOREX DEVELOPMENT
30-ACRE VACANT SITE MT ZION ROAD
BOONE COUNTY, KENTUCKY
PUBLIC NOTICE 200400451

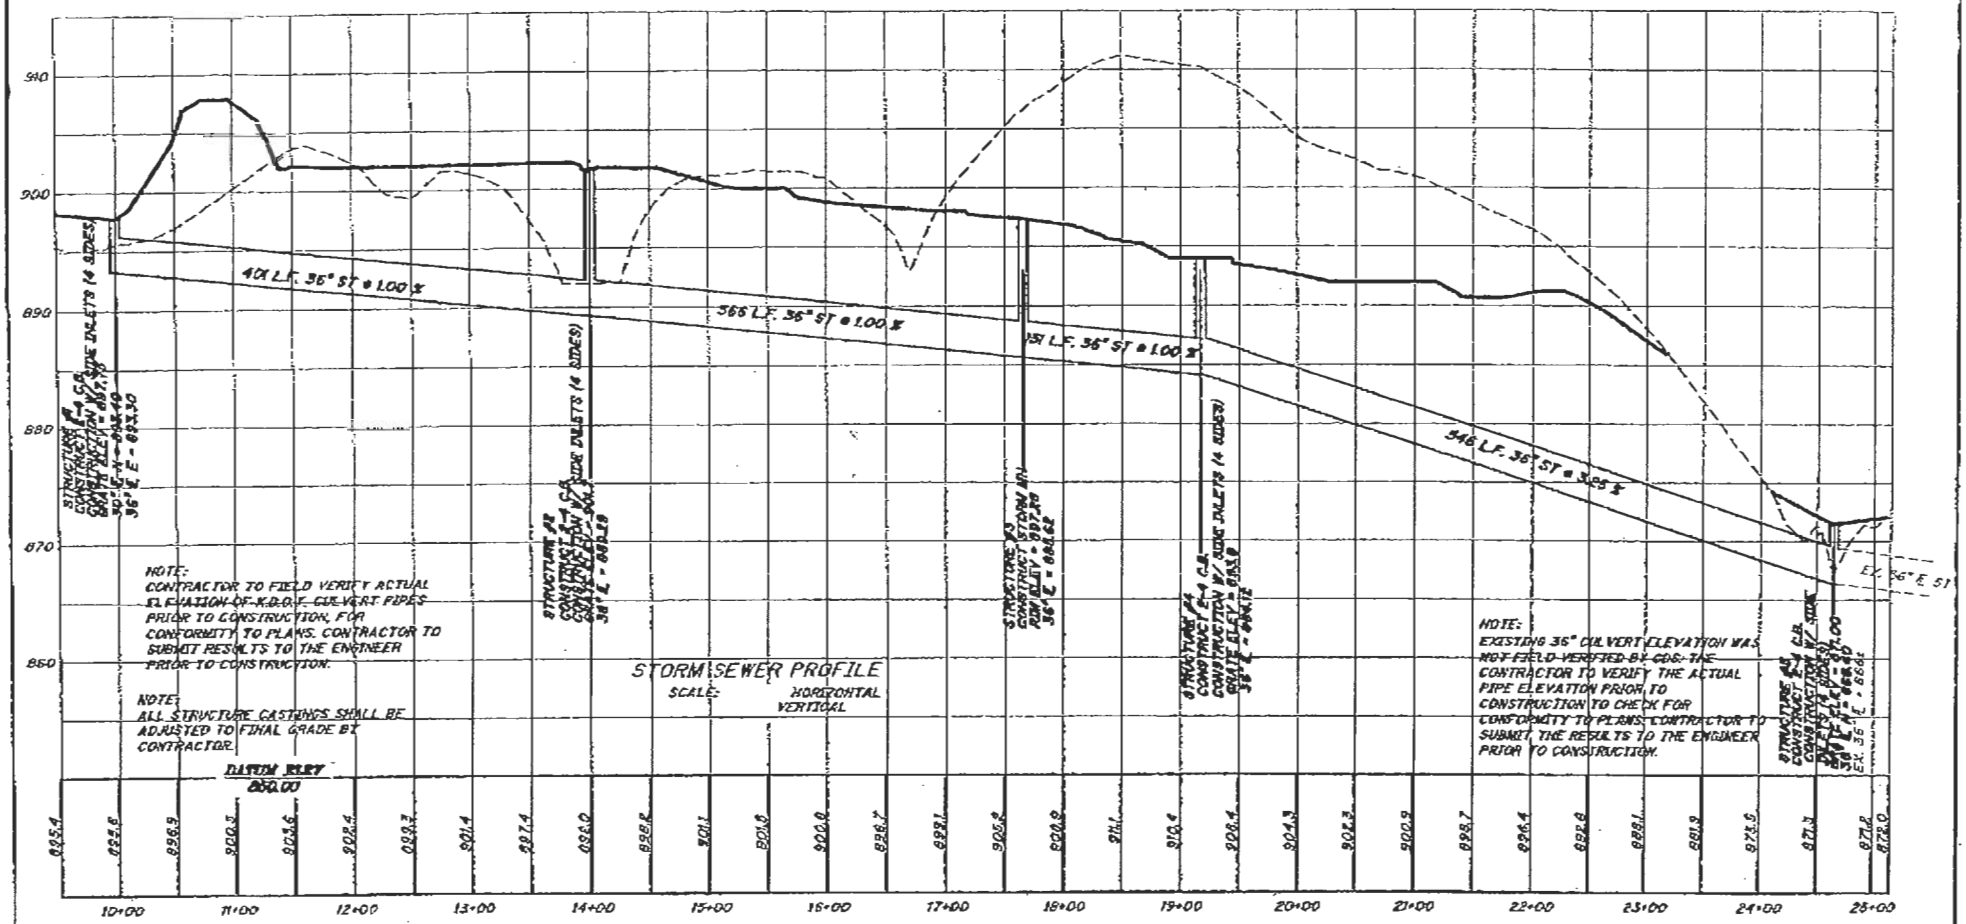

H.C. NUTTING COMPANY
CORPORATE OFFICE – 611 LUNKEN PARK DRIVE
CINCINNATI, OHIO 45226
(513) 321-5816
GEOTECHNICAL, ENVIRONMENTAL AND TESTING ENGINEERS

JULY 2004

CORPOREX DEVELOPMENT
30-ACRE VACANT SITE MT ZION ROAD
BOONE COUNTY, KENTUCKY
PBULIC NOTICE 200400451