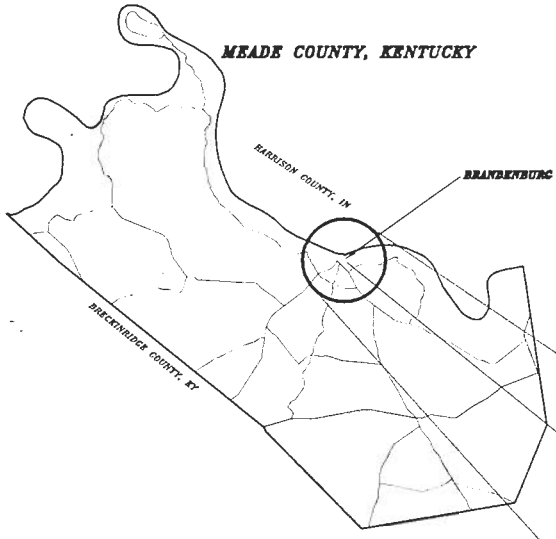

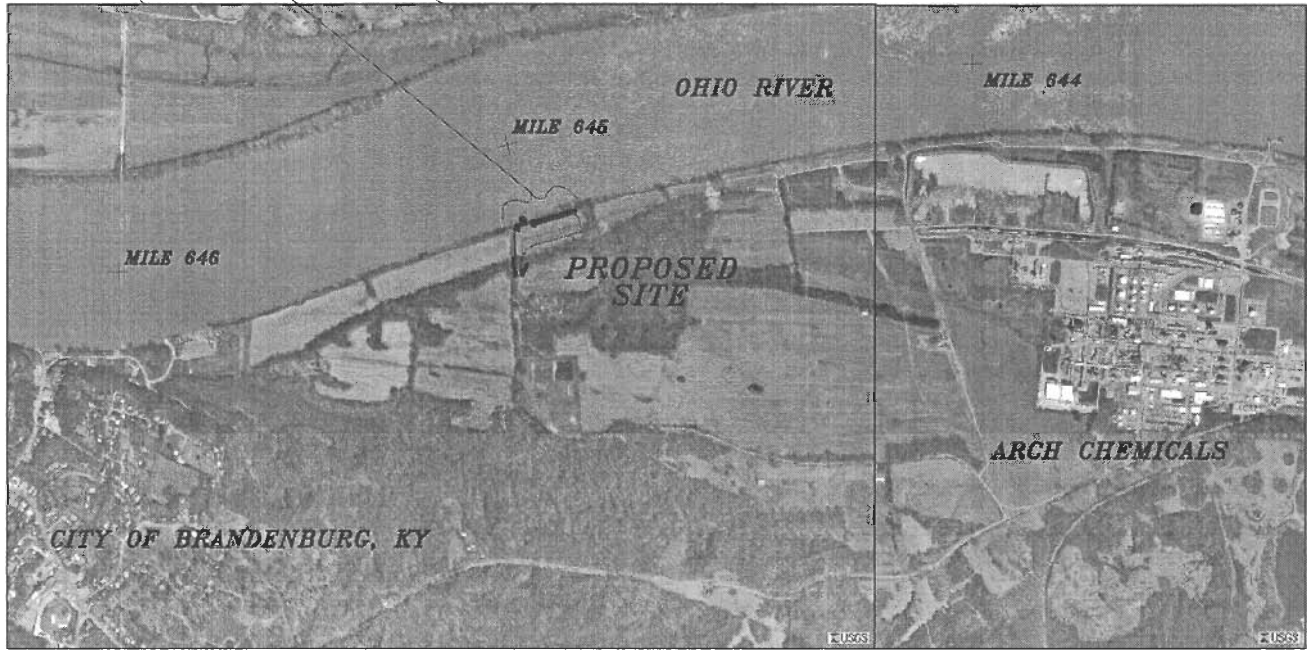

CARVER ENGINEERS
233 WILSON PIKE CIRCLE, BRENTWOOD, TENNESSEE 37027
(615) 377-1337 www.carverengineers.com

REV.	DATE	DESC.	REV.	DATE	DESC.

MEADE COUNTY RIVERPORT
MEADE COUNTY RIVERPORT AUTHORITY
PUBLIC NOTICE 20400130
BRANDENBURG, KENTUCKY

VICINITY MAP

Scale: 1/4" = 1'-0"

Job No. 03981170
Date: OCT, 2003
Designed by: RJV
Drawn by: JRV

Sheet Number
1 of 3

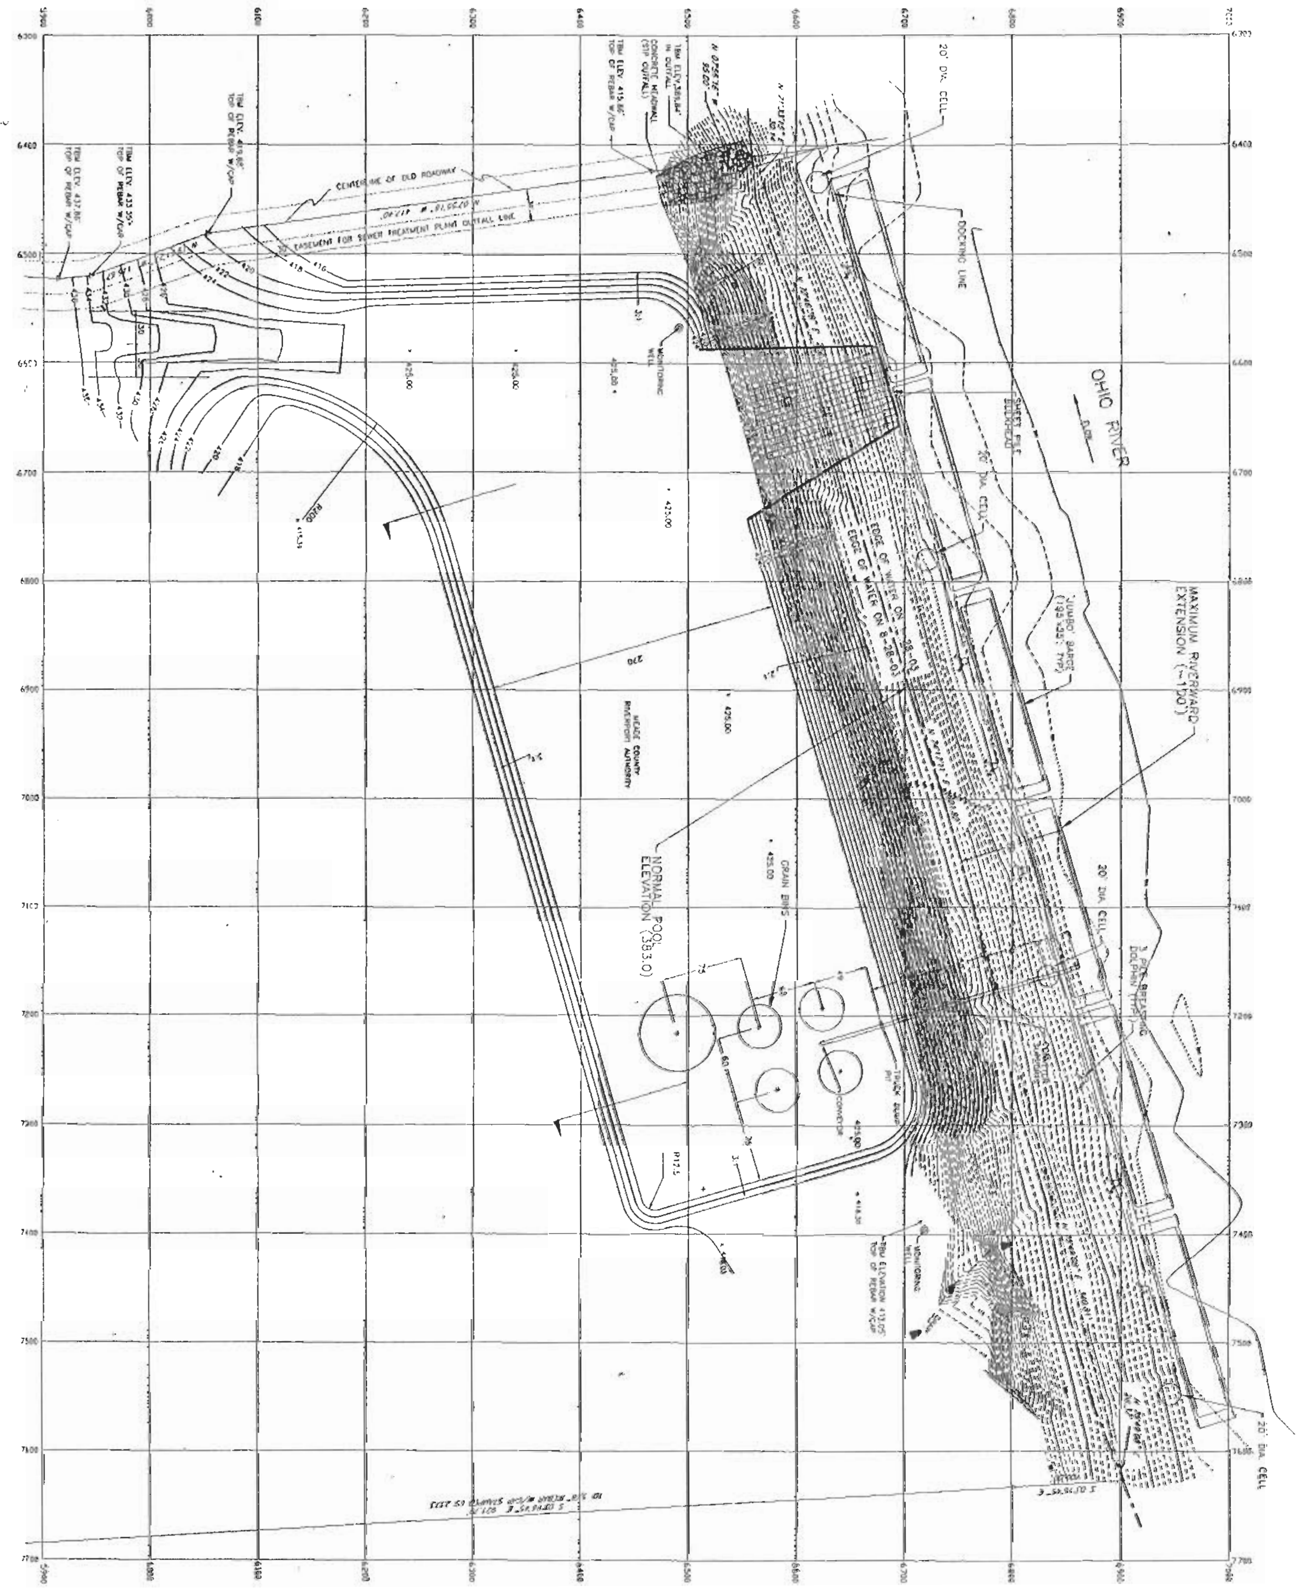

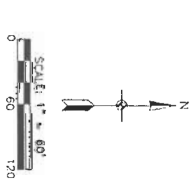

BARGE STAGING SITE PLAN

Job No. 03981170
Date: MAY, 2004
Designed by: RDW
Drawn by: [illegible]RW

Sheet Number
2

MEADE COUNTY RIVERPORT
MEADE COUNTY RIVERPORT AUTHORITY
PUBLIC NOTICE 200400130
BRANDENBURG, KENTUCKY

GARVER ENGINEERS
233 WILSON PIKE CIRCLE BRENTWOOD, TENNESSEE 37027
(615) 377-1337 www.garverengineers.com

REV.	DATE	DESC.	REV.	DATE	DESC.

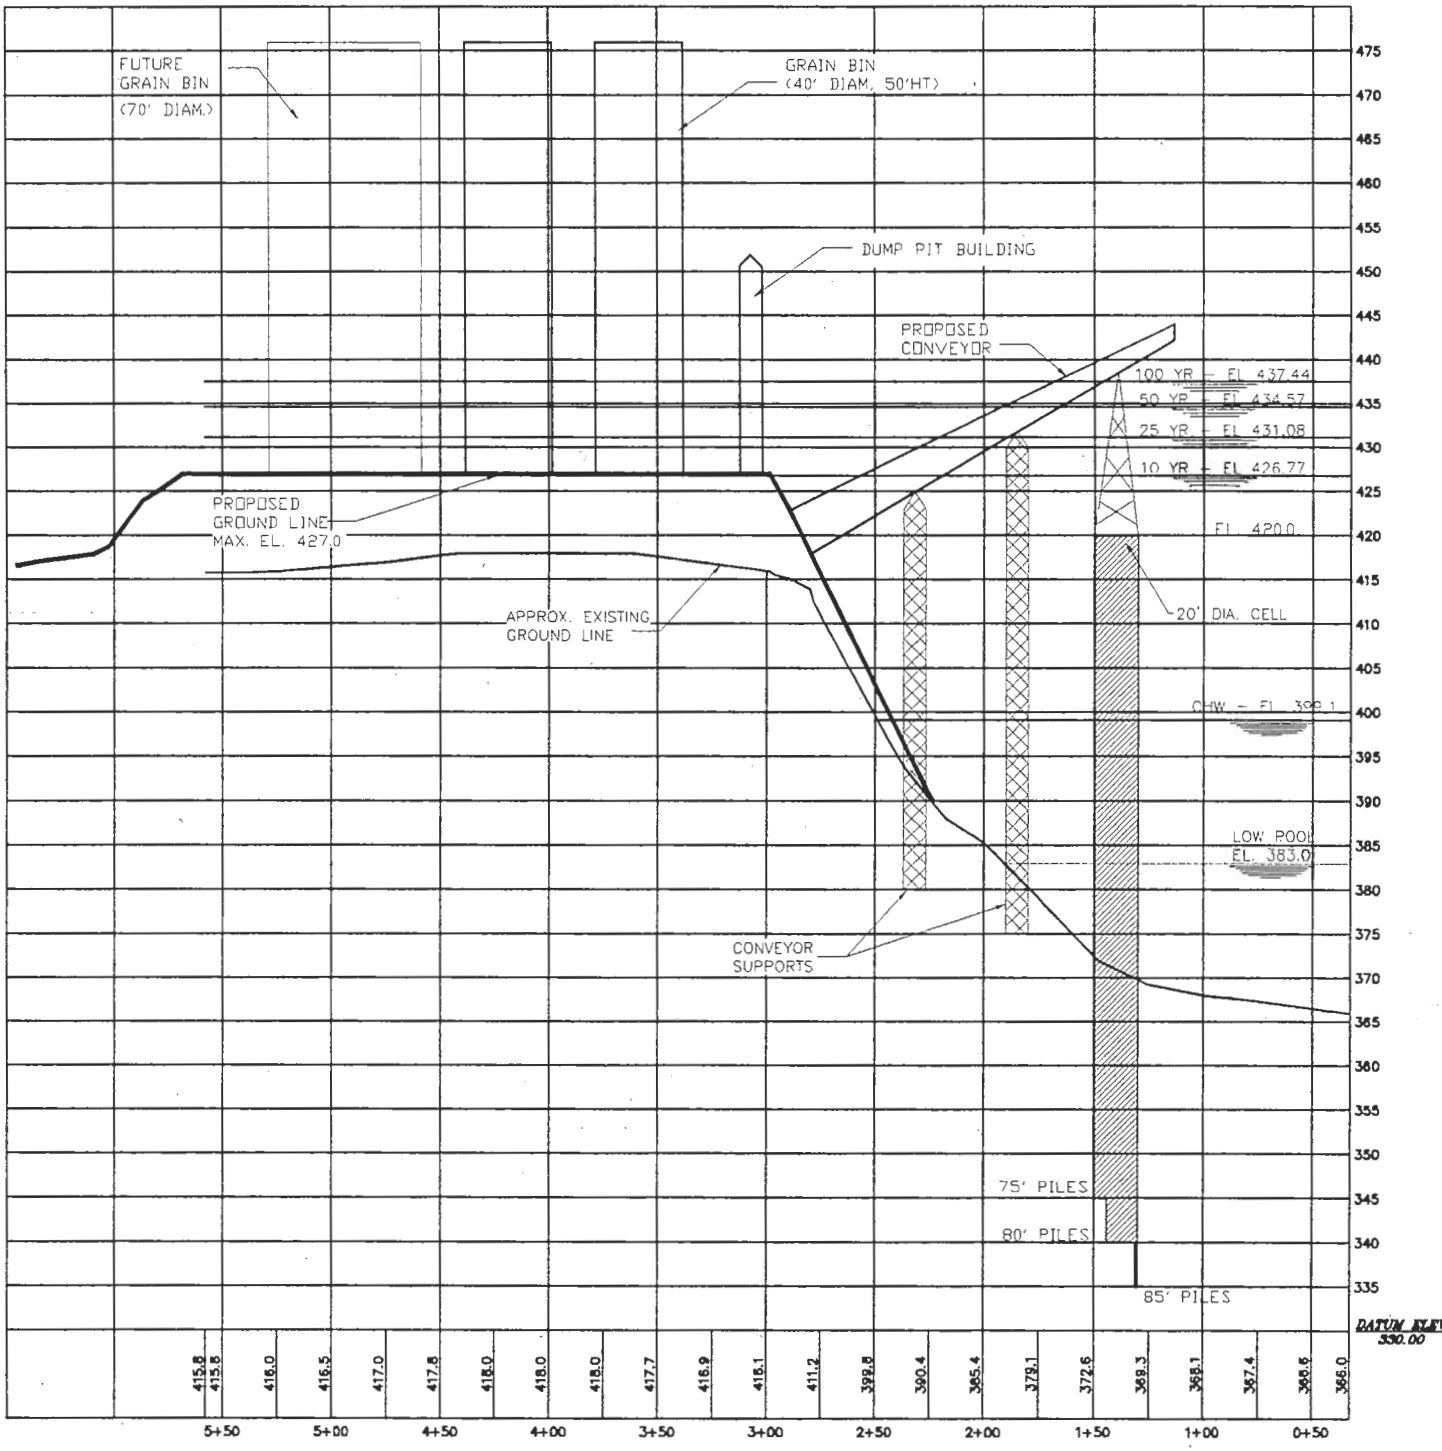

X-SECTION A-A

CROSS SECTION SCHEMATICS

Job No. 03981170
Date: OCT, 2003
Designed by: RDW
Drawn by: JRW

Sheet Number
3A of 3

MEADE COUNTY RIVERPORT
MEADE COUNTY RIVERPORT AUTHORITY
PUBLIC NOTICE 200400130
BRANDENBURG, KENTUCKY

GARVER ENGINEERS
233 WILSON PIKE CIRCLE (615) 377-1337
BRENTWOOD, TENNESSEE 37027
www.garverengineers.com

REV.	DATE	DESC.	REV.	DATE	DESC.

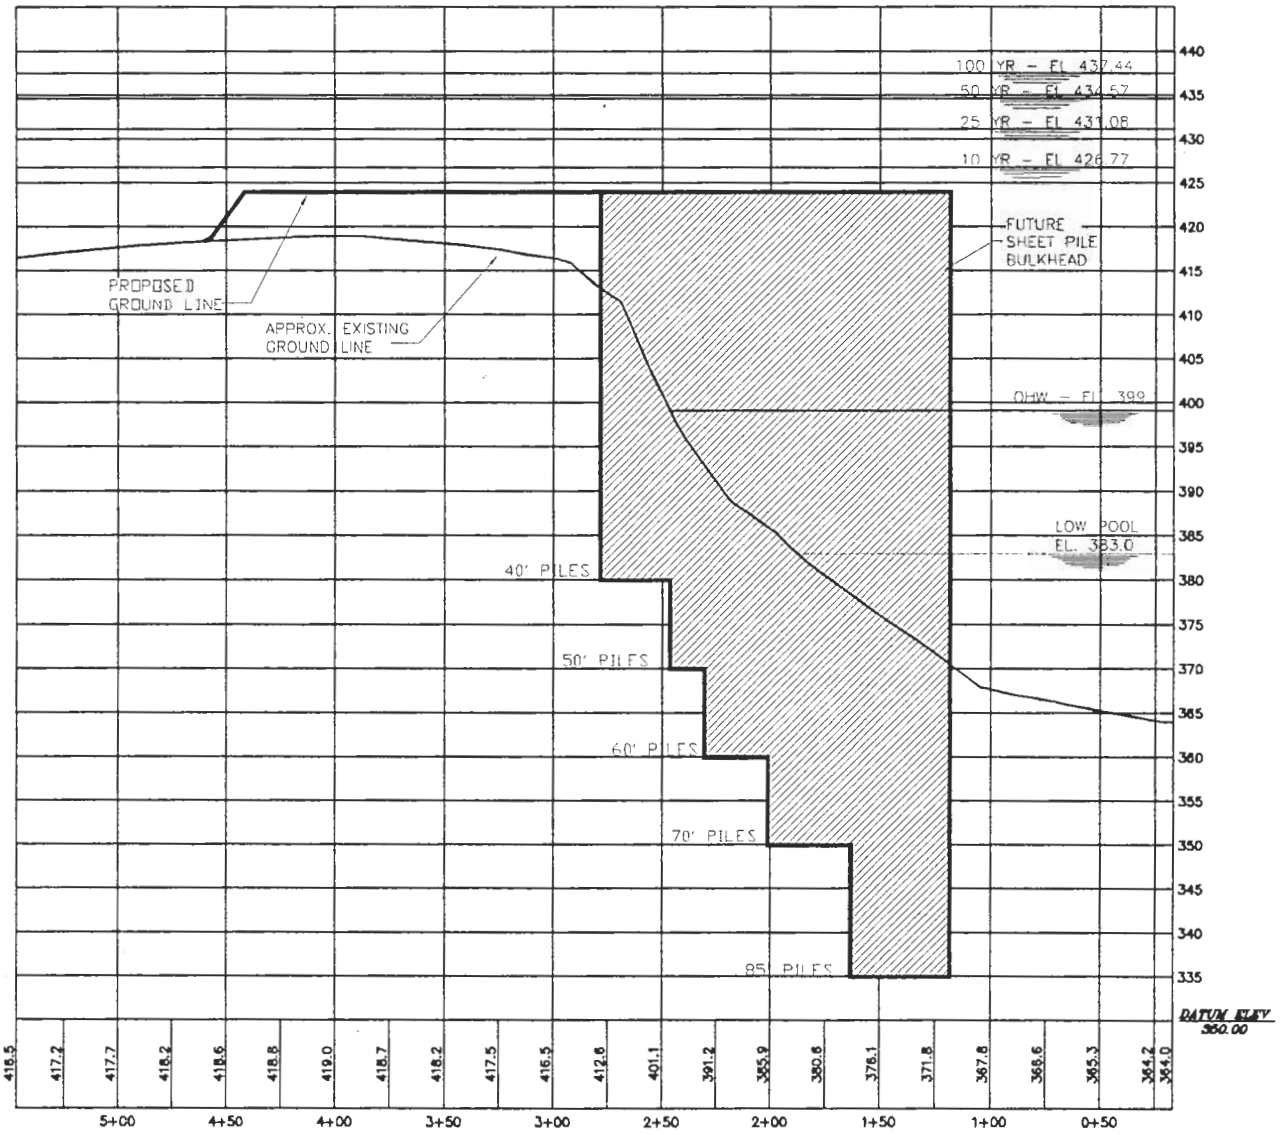

X-SECTION B-B

Sheet Number 3 of 3	Job No. 03981170 Date: OCT. 2003 Designed by: RDV Drawn by: JRV	CROSS SECTION SCHEMATICS	MEADE COUNTY RIVERPORT MEADE COUNTY RIVERPORT AUTHORITY PUBLIC NOTICE 200400130 BRANDENBURG, KENTUCKY

GARVER ENGINEERS
233 WILSON PIKE CIRCLE BRENTWOOD, TENNESSEE 37027
(615) 377-1337 www.garverengineers.com

REV.	DATE	DESC.	REV.	DATE	DESC.