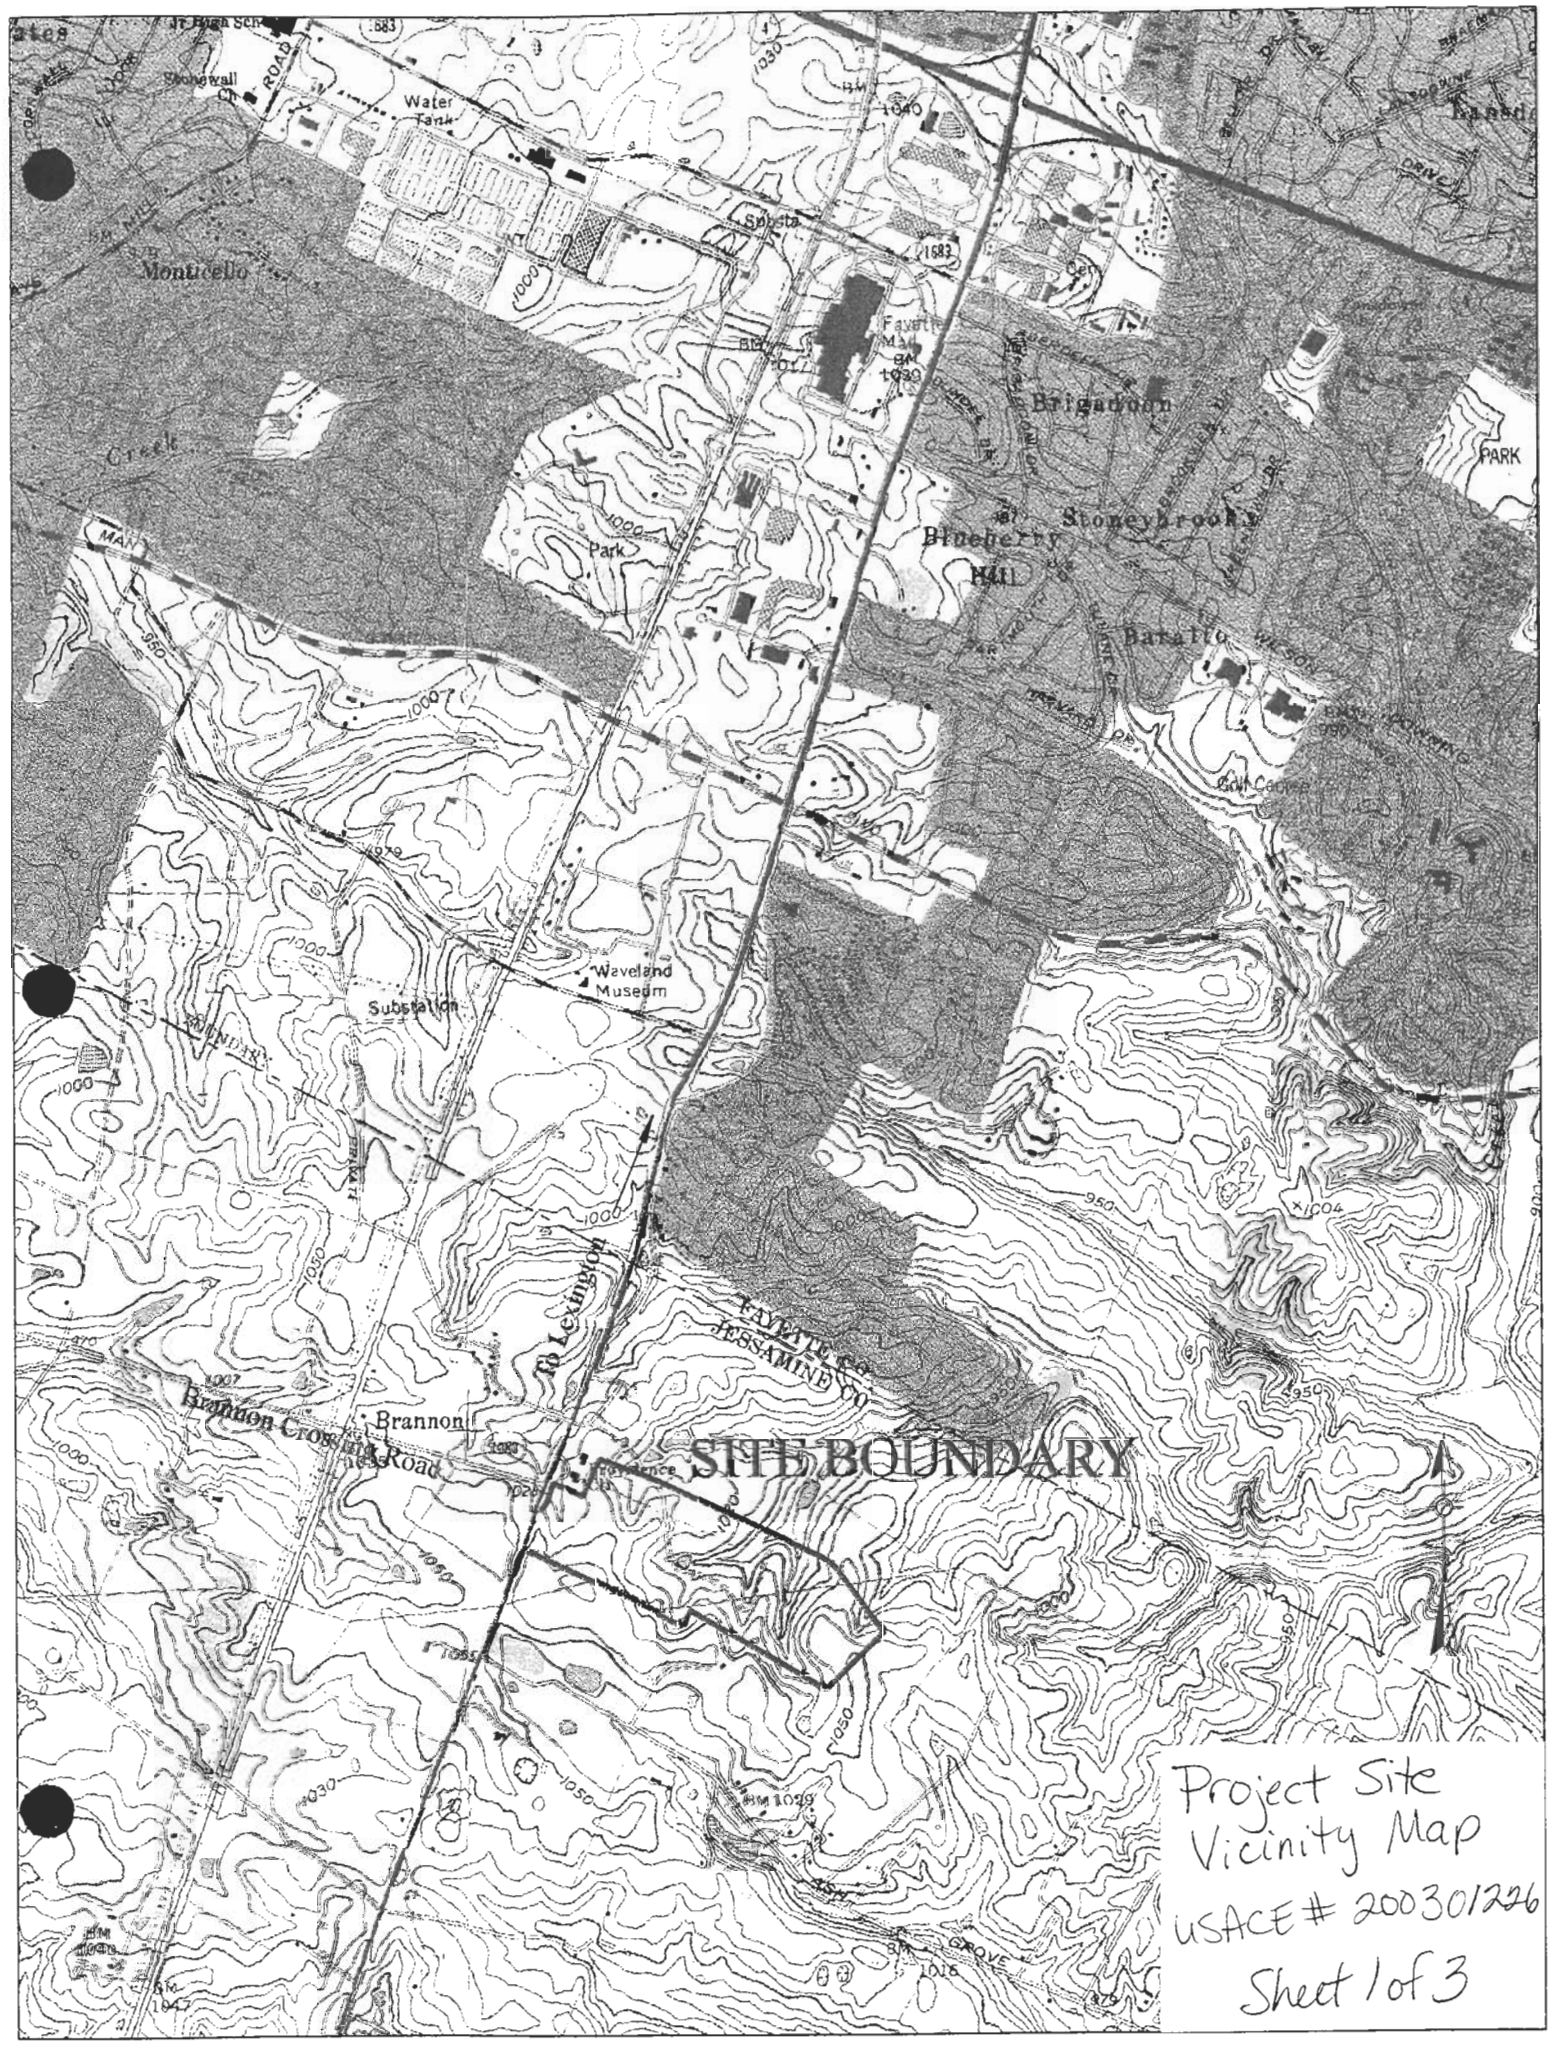


Project Site
Vicinity Map
USACE # 200301226
Sheet 1 of 3

Existing Conditions on Proposed Project Site

USACE # 200301226

Sheet 2 of 3

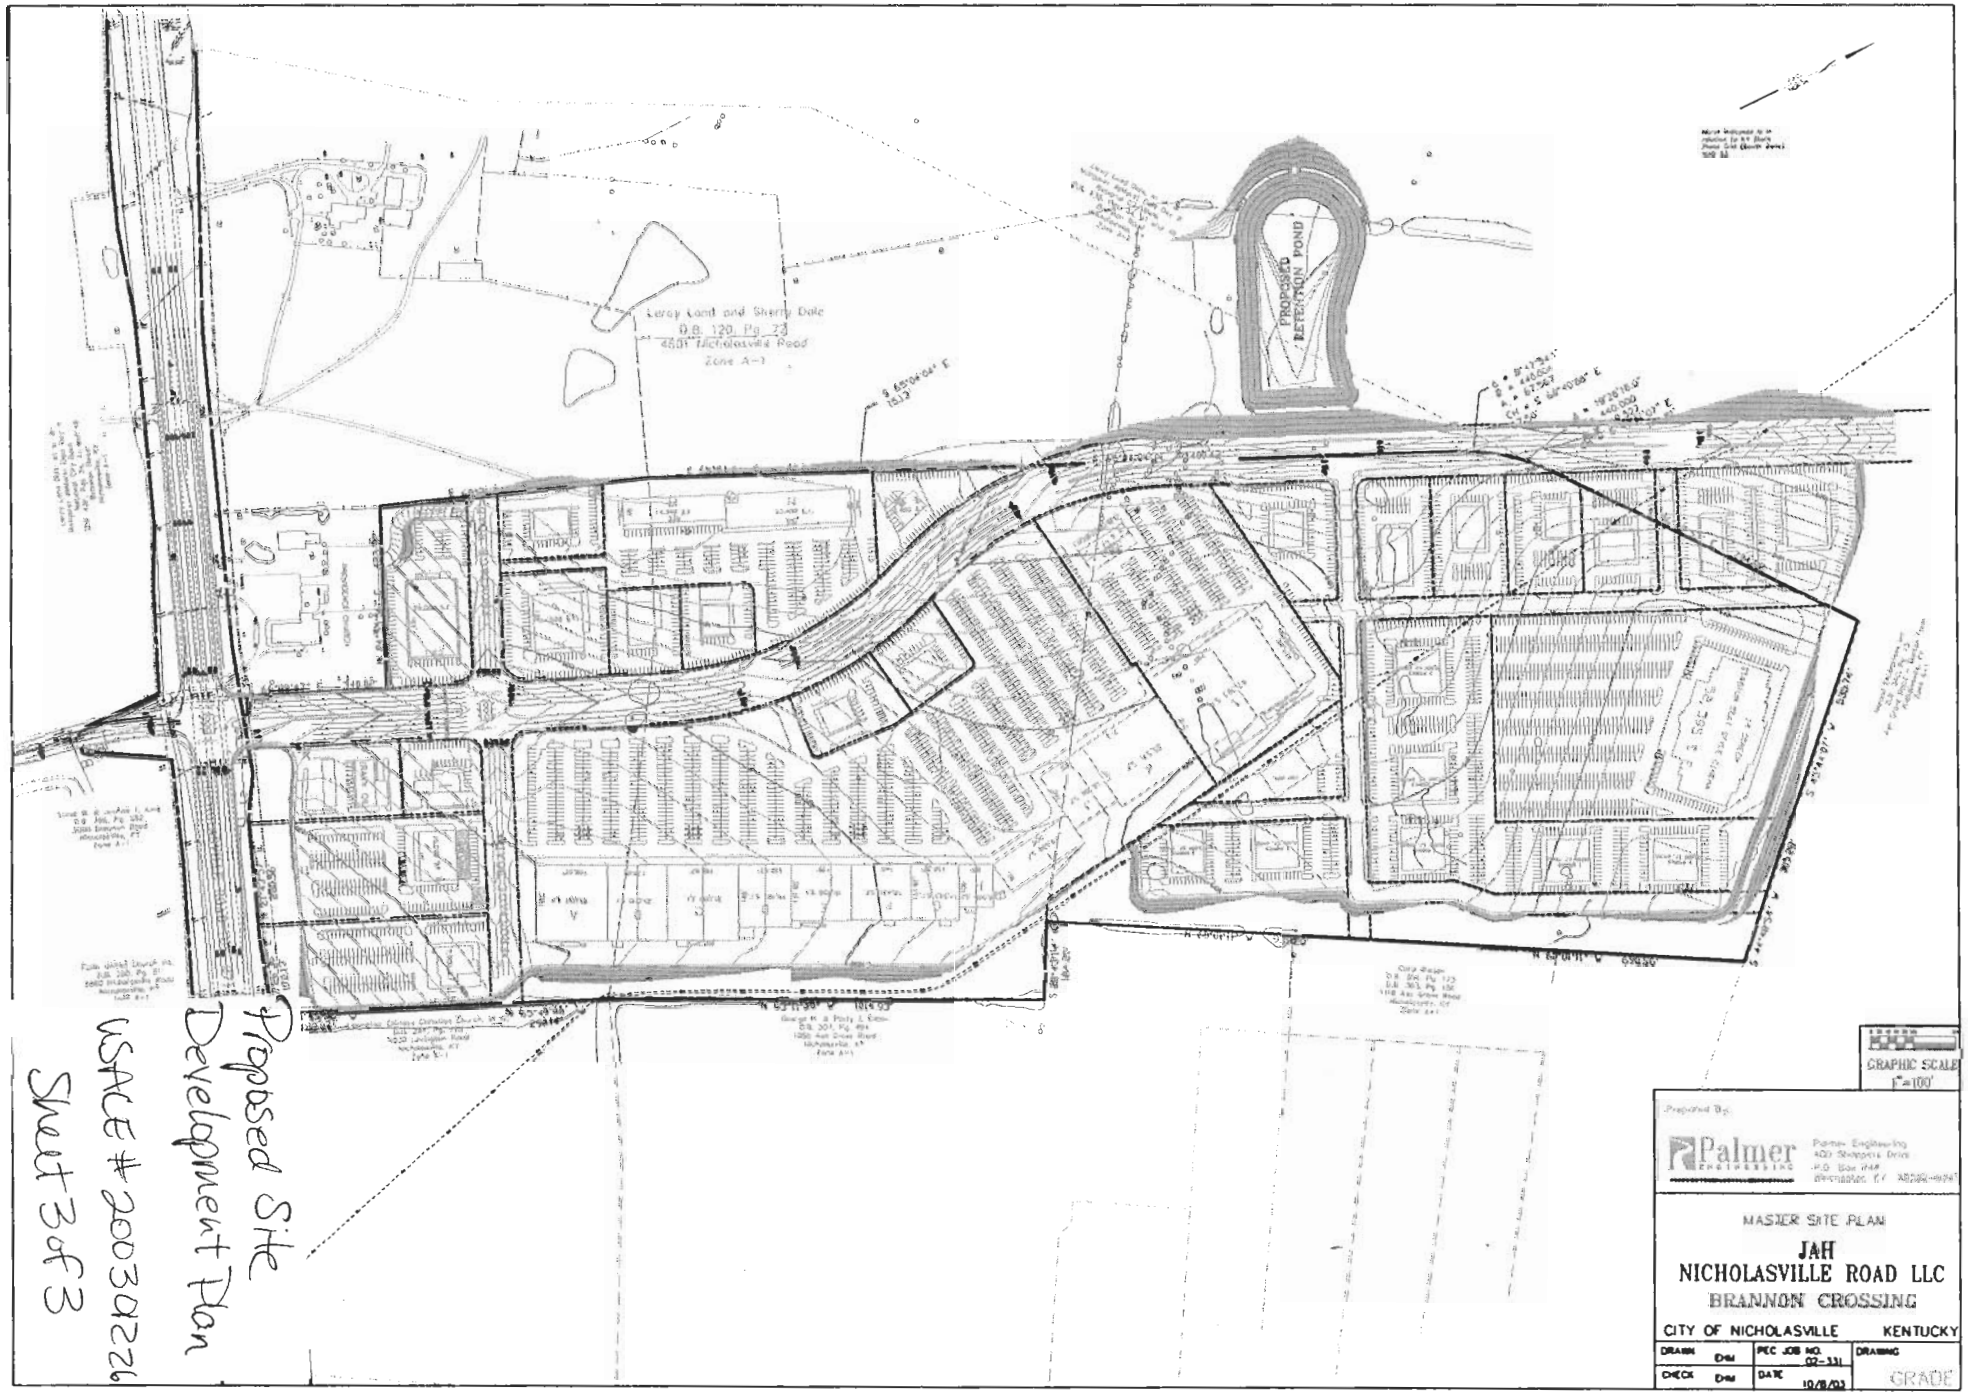


Proposed Site Development Plan
USACE # 200304226
Sheet 3 of 3