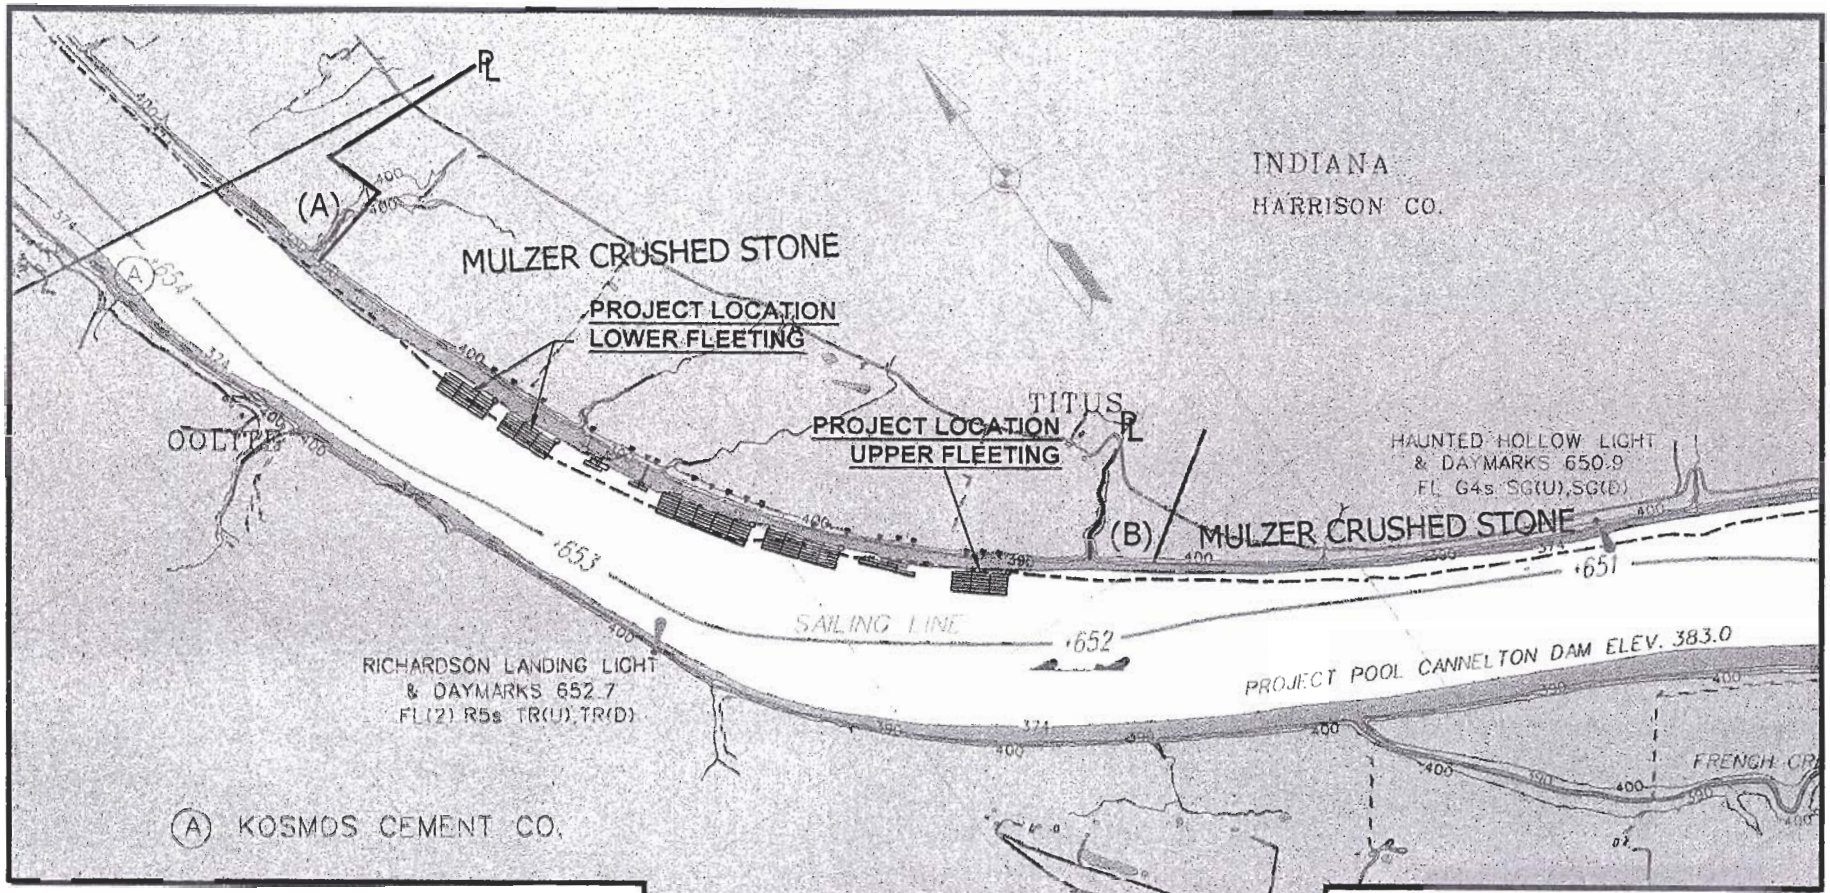

JOINT PROPERTY OWNERS LEGEND

(A) = CANNON, LE ROY

(B) = PETERS, CURTIS H. & PAMELA R.

OHIO RIVER NAVIGATION MAP
CHART #75, BOOK PRINT 2000

0' 2000' 4000' 6000'

PN 200400126 pg 1

Mulzer Crushed Stone, Inc.
4590 EAST A.W. MULZER DR.
DALE, INDIANA 47523
PHONE: 1-812-937-9710 FAX PHONE: 1-812-937-9712

NEW AMSTERDAM QUARRY

DRAWN	DATE	LOCATION MAP MILE MARKER 652.0-653.5
SBM	01-05-04	
APPROVED BY	DATE	
SCALE 1"=2000'	SHEET 1 OF SHEET 6	DRAWING QUARRY

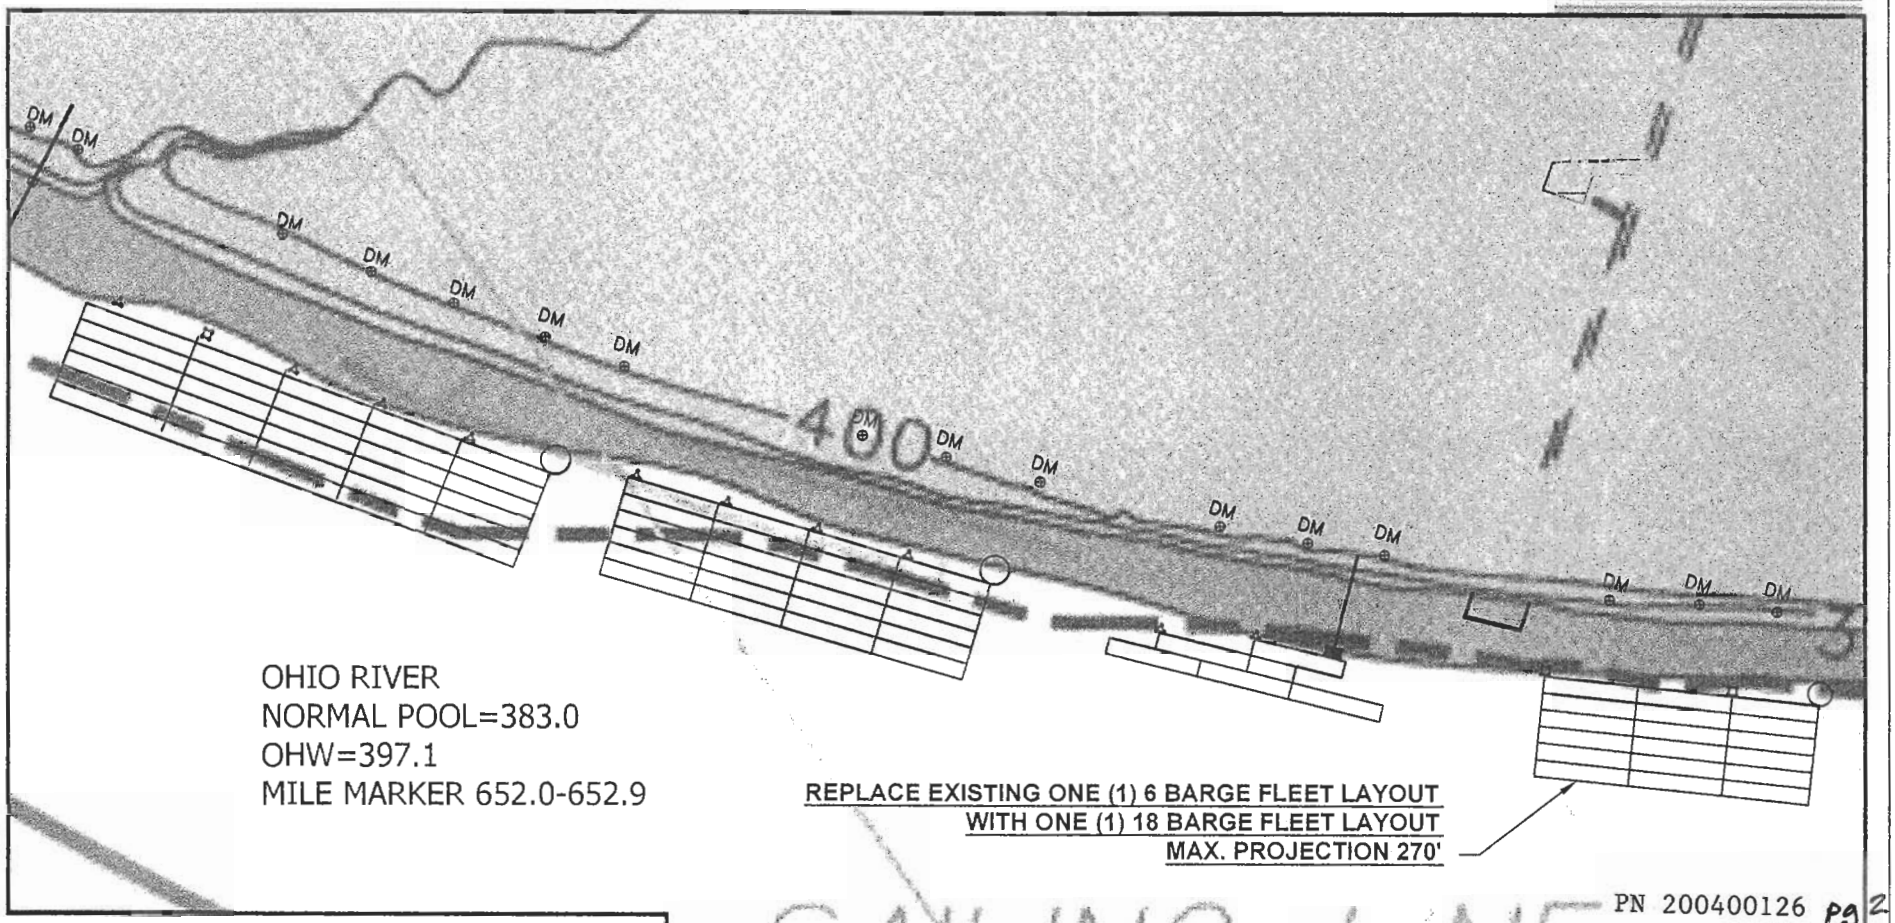

PN 200400126 pg 2

SAILING L

REF: PERMIT NUMBER REF: ID NO. 199900143

LEGEND

- TRI-TIE
- CELL
- QUAD-TIE
- QUAD-TIE W/WALKWAY
- DEADMAN

0' 400' 800' 1200'

Mulzer Crushed Stone, Inc.
4590 EAST A.W. MULZER DR.
DALE, INDIANA 47523
PHONE: 1-812-937-9710 FAX PHONE: 1-812-937-9712

NEW AMASTERDAM QUARRY

DRAWN	DATE	NEW UPPER FLEETING LAYOUT
SBM	01-05-04	
APPROVED BY	DATE	
SCALE 1"=400'	SHEET 2 OF SHEET 6	DRAWING QUARRY

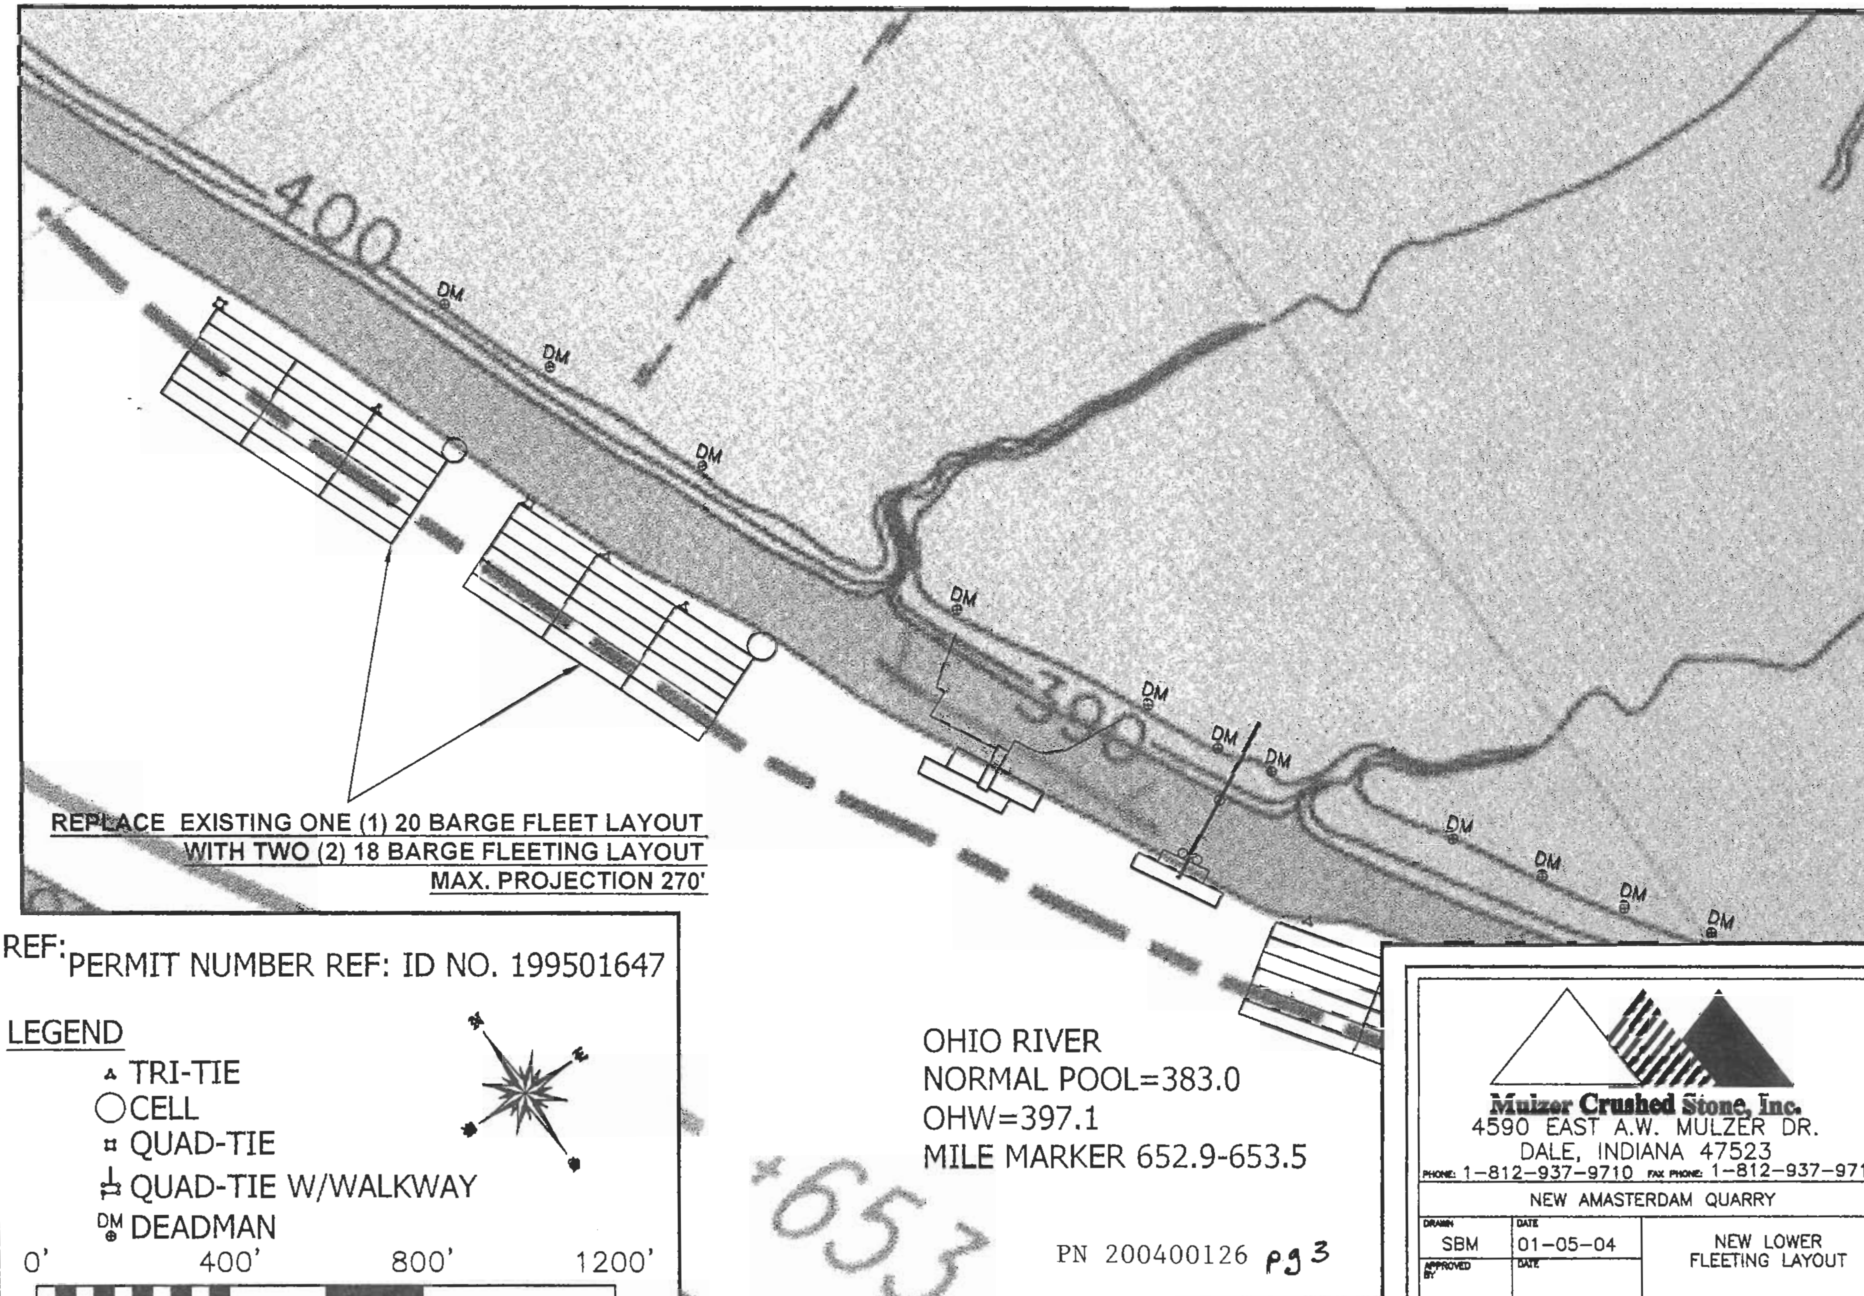

REF: PERMIT NUMBER REF: ID NO. 199501647

LEGEND

- TRI-TIE
- CELL
- QUAD-TIE
- QUAD-TIE W/WALKWAY
- DM DEADMAN

0' 400' 800' 1200'

OHIO RIVER
NORMAL POOL=383.0
OHW=397.1
MILE MARKER 652.9-653.5

PN 200400126 pg 3

Mulzer Crushed Stone, Inc.
4590 EAST A.W. MULZER DR.
DALE, INDIANA 47523
PHONE: 1-812-937-9710 FAX PHONE: 1-812-937-9712

NEW AMASTERDAM QUARRY

DRAWN: SBM	DATE: 01-05-04	NEW LOWER FLEETING LAYOUT
APPROVED BY:	DATE:	
SCALE: 1"=400'	SHEET 3 OF SHEET 6	DRAWING: QUARRY

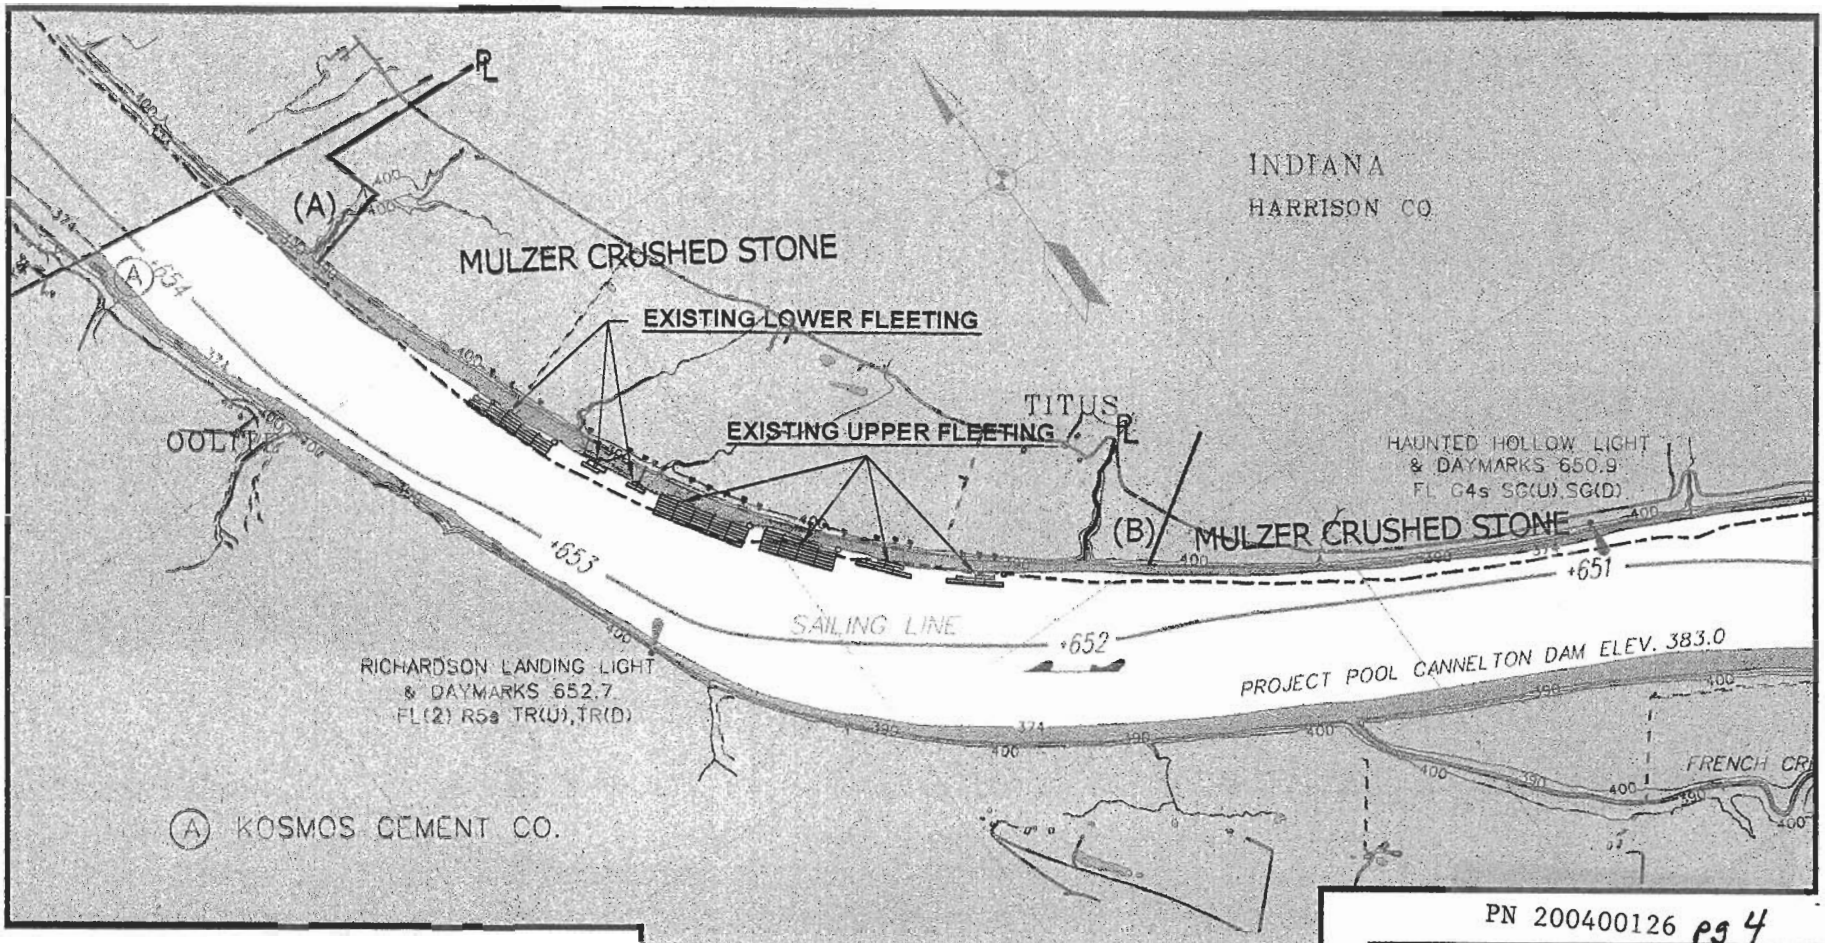

PN 200400126 pg 4

JOINT PROPERTY OWNERS LEGEND

(A) = CANNON, LE ROY

(B) = PETERS, CURTIS H. & PAMELA R.

OHIO RIVER NAVIGATION MAP
CHART #75, BOOK PRINT 2000

0' 2000' 4000' 6000'

Mulzer Crushed Stone, Inc.
4590 EAST A.W. MULZER DR.
DALE, INDIANA 47523
PHONE: 1-812-937-9710 FAX PHONE: 1-812-937-9712

NEW AMSTERDAM QUARRY

DRAWN	DATE	LOCATION MAP MILE MARKER 652.0-653.5
SBM	01-19-04	
APPROVED BY	DATE	
SCALE 1"=2000'	SHEET 4 OF 6	DRAWING QUARRY

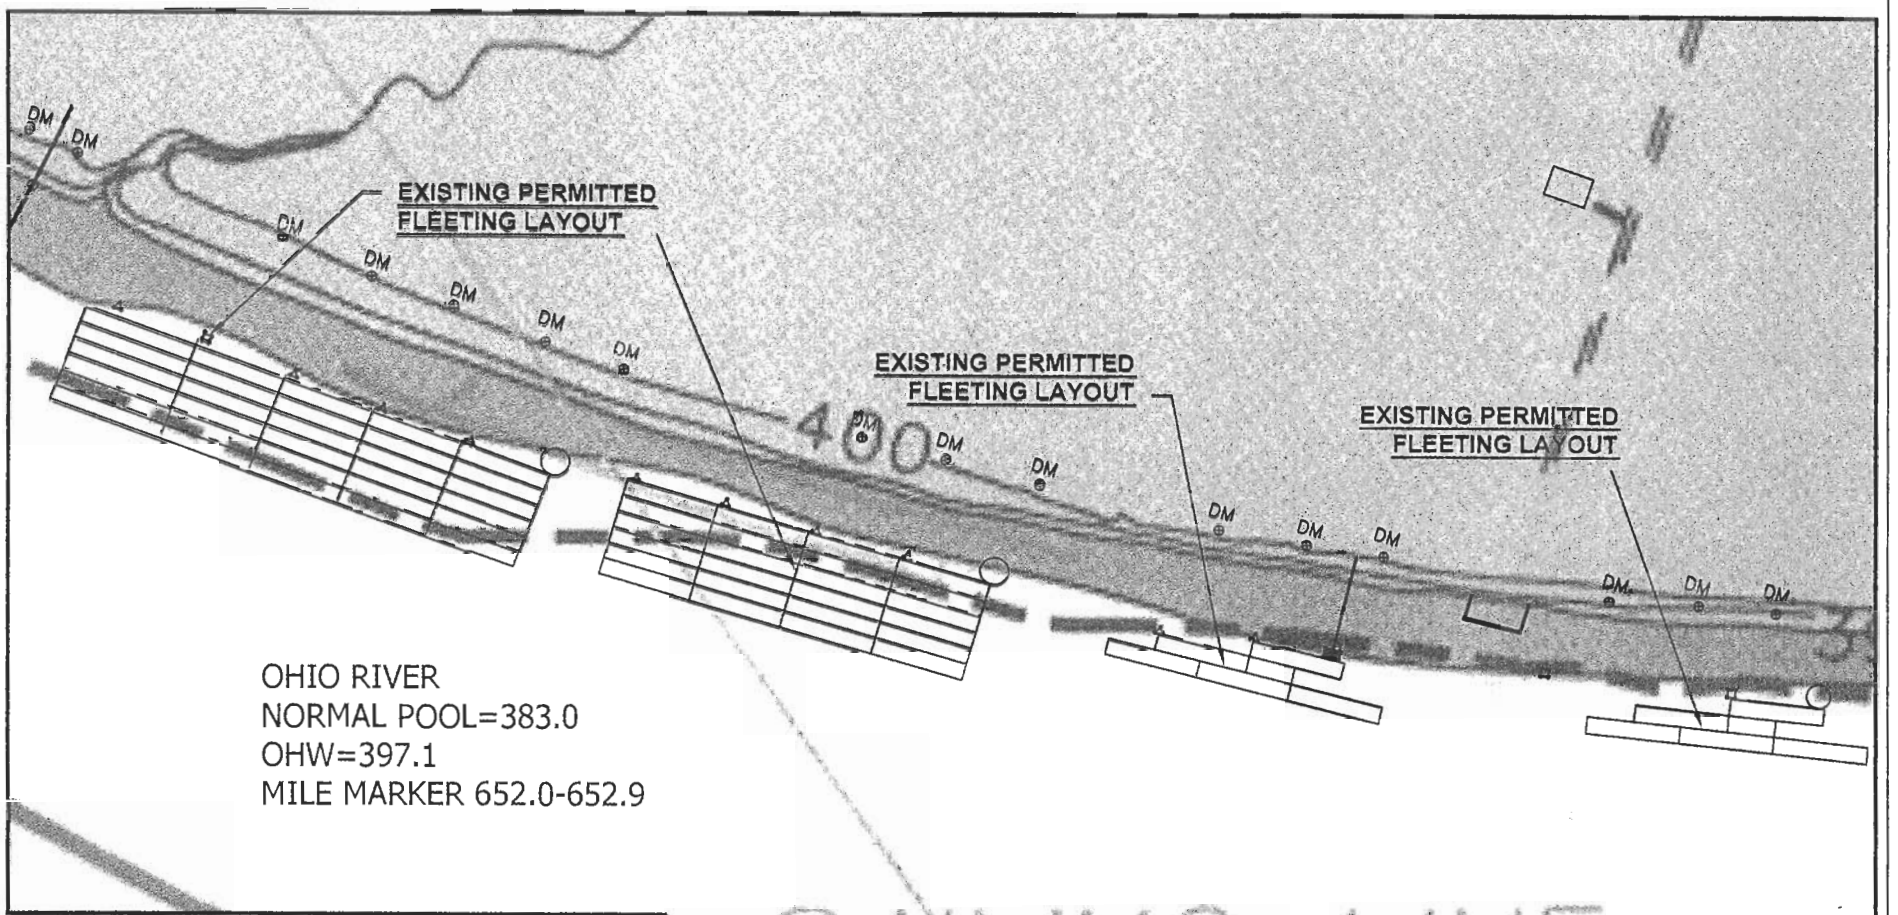

REF: PERMIT NUMBER REF: ID NO. 199900143

LEGEND

- TRI-TIE
- CELL
- QUAD-TIE
- QUAD-TIE W/WALKWAY
- DM DEADMAN

0' 400' 800' 1200'

SAILING L

PN 200400126 pg 5

Mulzer Crushed Stone, Inc.
4590 EAST A.W. MULZER DR.
DALE, INDIANA 47523
PHONE: 1-812-937-9710 FAX PHONE: 1-812-937-9712

NEW AMASTERDAM QUARRY

DRAWN	DATE	UPPER FLEETING LAYOUT
SBM	01-05-04	
APPROVED BY	DATE	
SCALE 1"=400'	SHEET 5 OF SHEET 6	DRAWING QUARRY

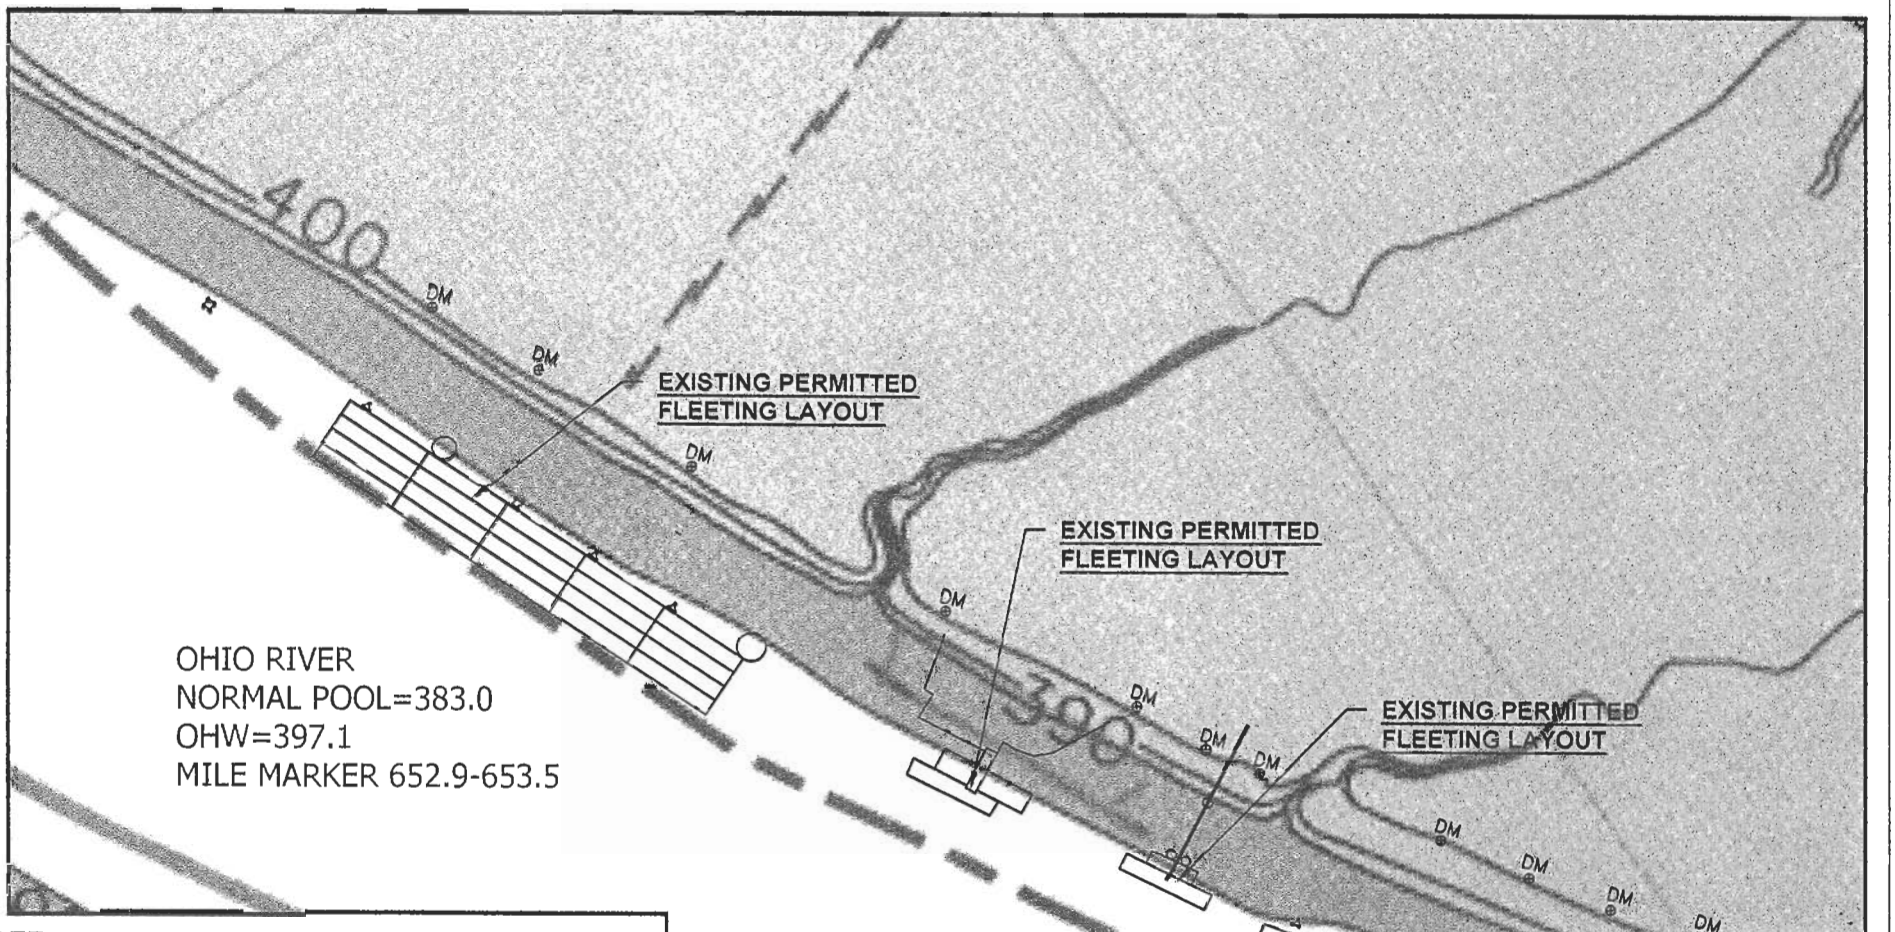

REF: PERMIT NUMBER REF: ID NO. 199501647

LEGEND

- TRI-TIE
- CELL
- QUAD-TIE
- QUAD-TIE W/WALKWAY
- DM DEADMAN

0' 400' 800' 1200'

+653

PN 200400126 pg 6

Mulzer Crushed Stone, Inc.
4590 EAST A.W. MULZER DR.
DALE, INDIANA 47523
PHONE: 1-812-937-9710 FAX PHONE: 1-812-937-9712

NEW AMASTERDAM QUARRY

DRAWN	DATE	
SBM	01-19-04	LOWER FLEETING LAYOUT
APPROVED BY	DATE	
SCALE 1"=400'	SHEET 8 OF 2	DRAWING QUARRY