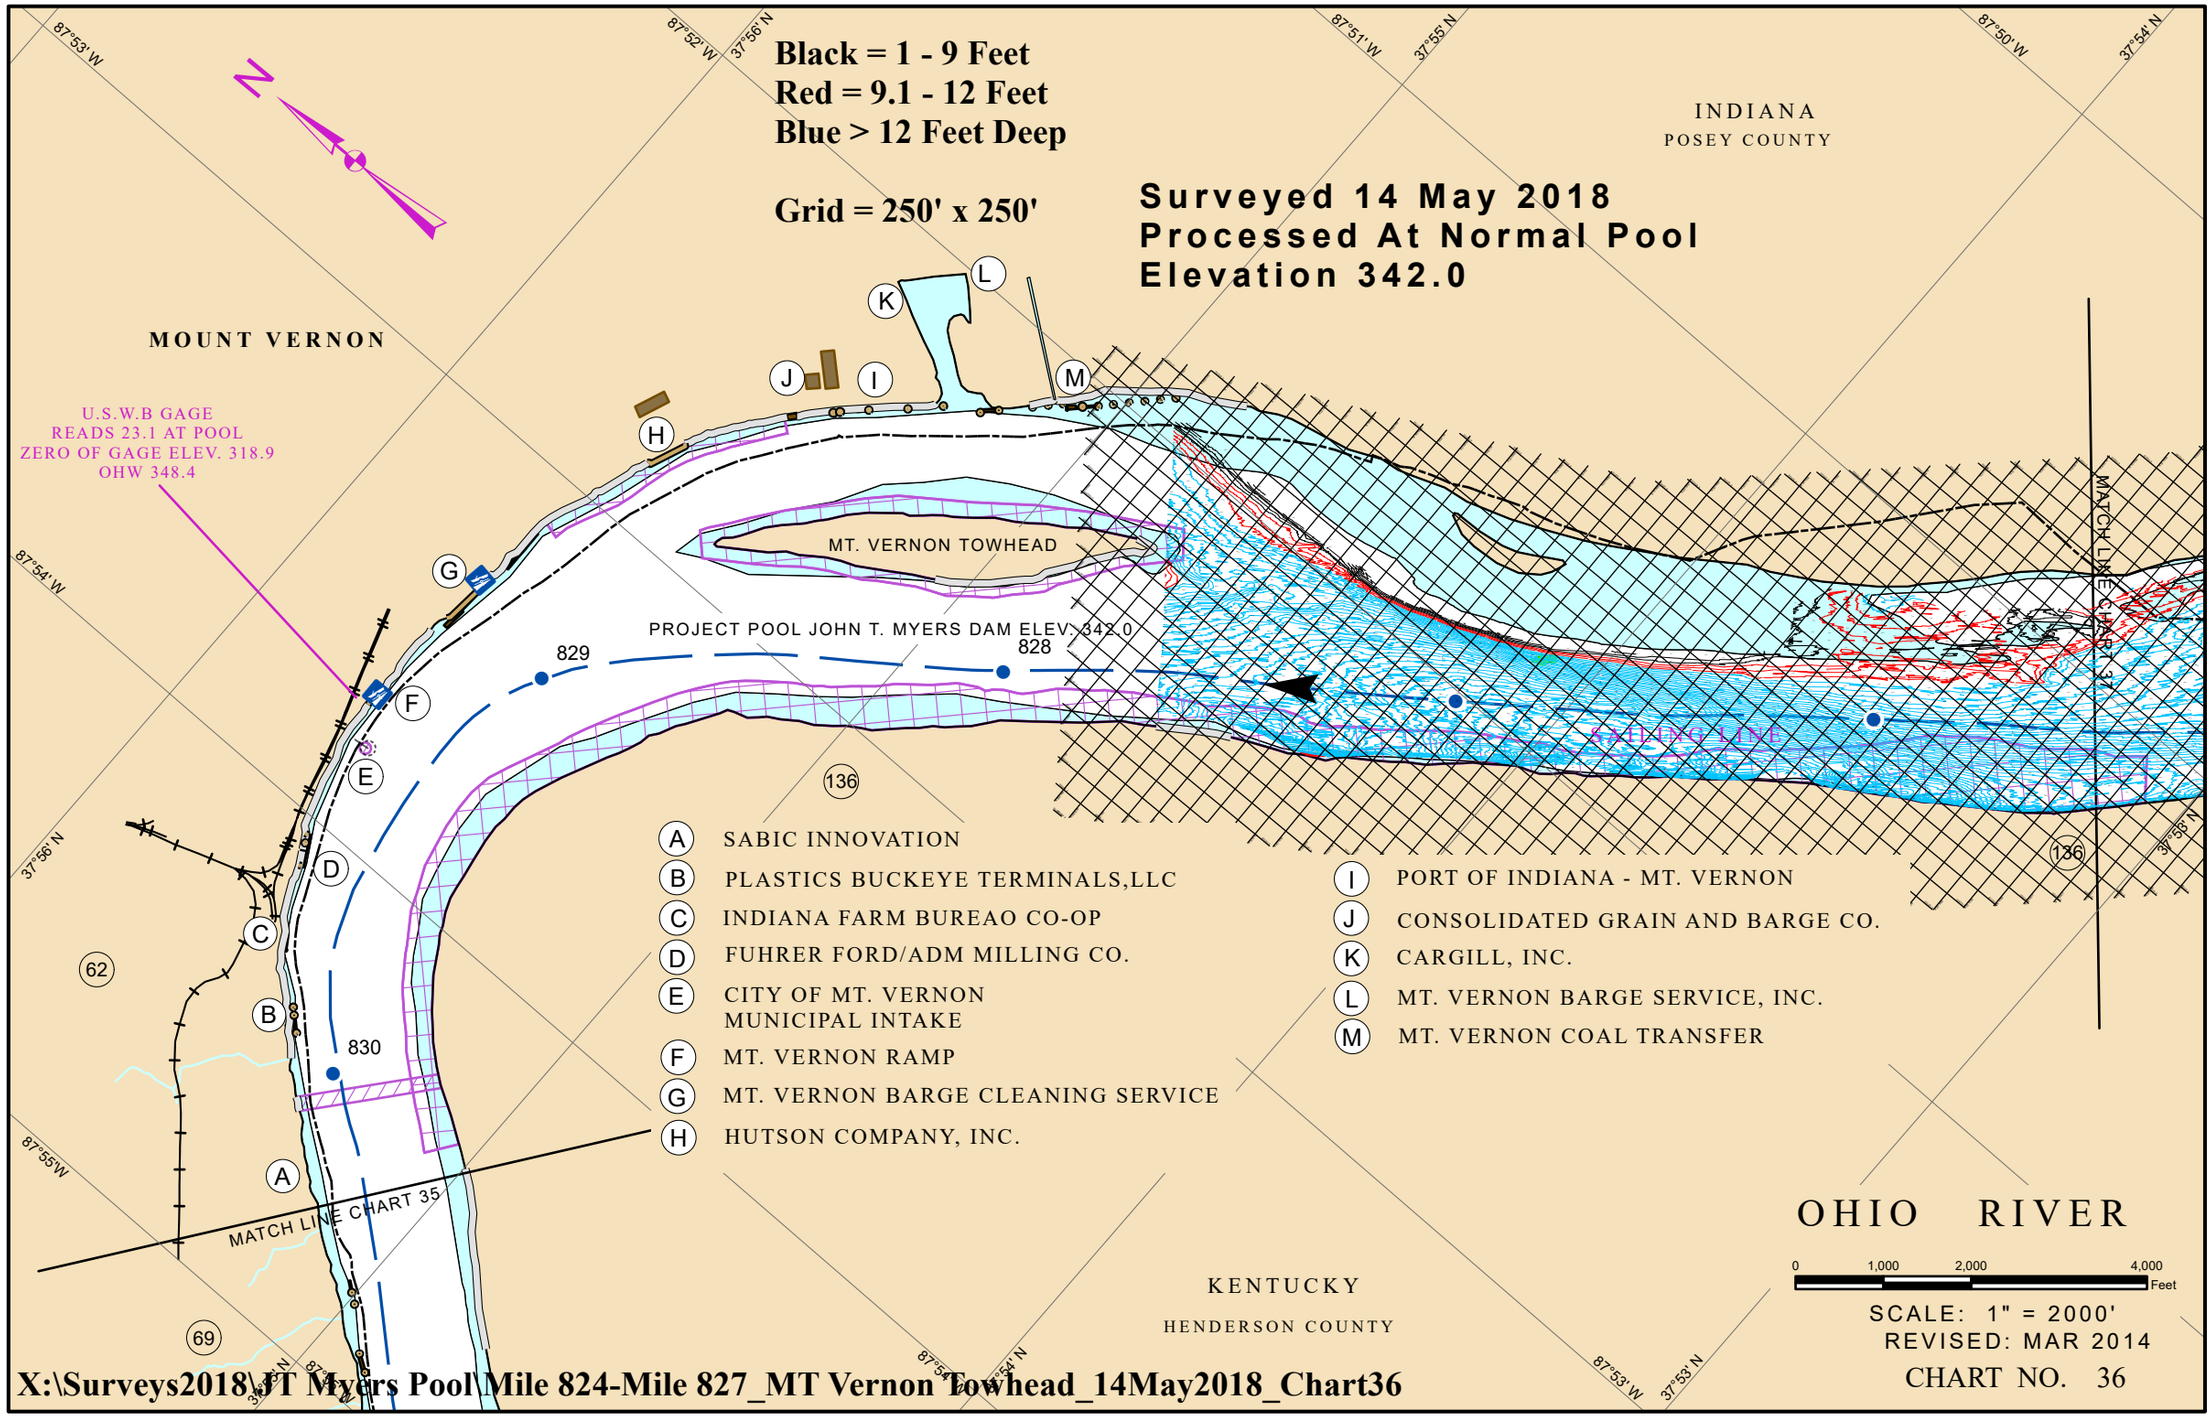
Black = 1 - 9 Feet
Red = 9.1 - 12 Feet
Blue > 12 Feet Deep
Grid = 250' x 250'
Surveyed 14 May 2018
Processed At Normal Pool
Elevation 342.0
INDIANA
POSEY COUNTY
MOUNT VERNON
U.S.W.B GAGE
READS 23.1 AT POOL
ZERO OF GAGE ELEV. 318.9
OHW 348.4
MT. VERNON TOWHEAD
PROJECT POOL JOHN T. MYERS DAM ELEV. 342.0
829
828
830
136
62
69
MATCH LINE CHART 35
MATCH LINE CHART 37
A SABIC INNOVATION
B PLASTICS BUCKEYE TERMINALS,LLC
C INDIANA FARM BUREAO CO-OP
D FUHRER FORD/ADM MILLING CO.
E CITY OF MT. VERNON MUNICIPAL INTAKE
F MT. VERNON RAMP
G MT. VERNON BARGE CLEANING SERVICE
H HUTSON COMPANY, INC.
I PORT OF INDIANA - MT. VERNON
J CONSOLIDATED GRAIN AND BARGE CO.
K CARGILL, INC.
L MT. VERNON BARGE SERVICE, INC.
M MT. VERNON COAL TRANSFER
KENTUCKY
HENDERSON COUNTY
OHIO RIVER
0 1,000 2,000 4,000 Feet
SCALE: 1" = 2000'
REVISED: MAR 2014
CHART NO. 36
X:\Surveys2018\JT Myers Pool\Mile 824-Mile 827_MT Vernon Towhead_14May2018_Chart36

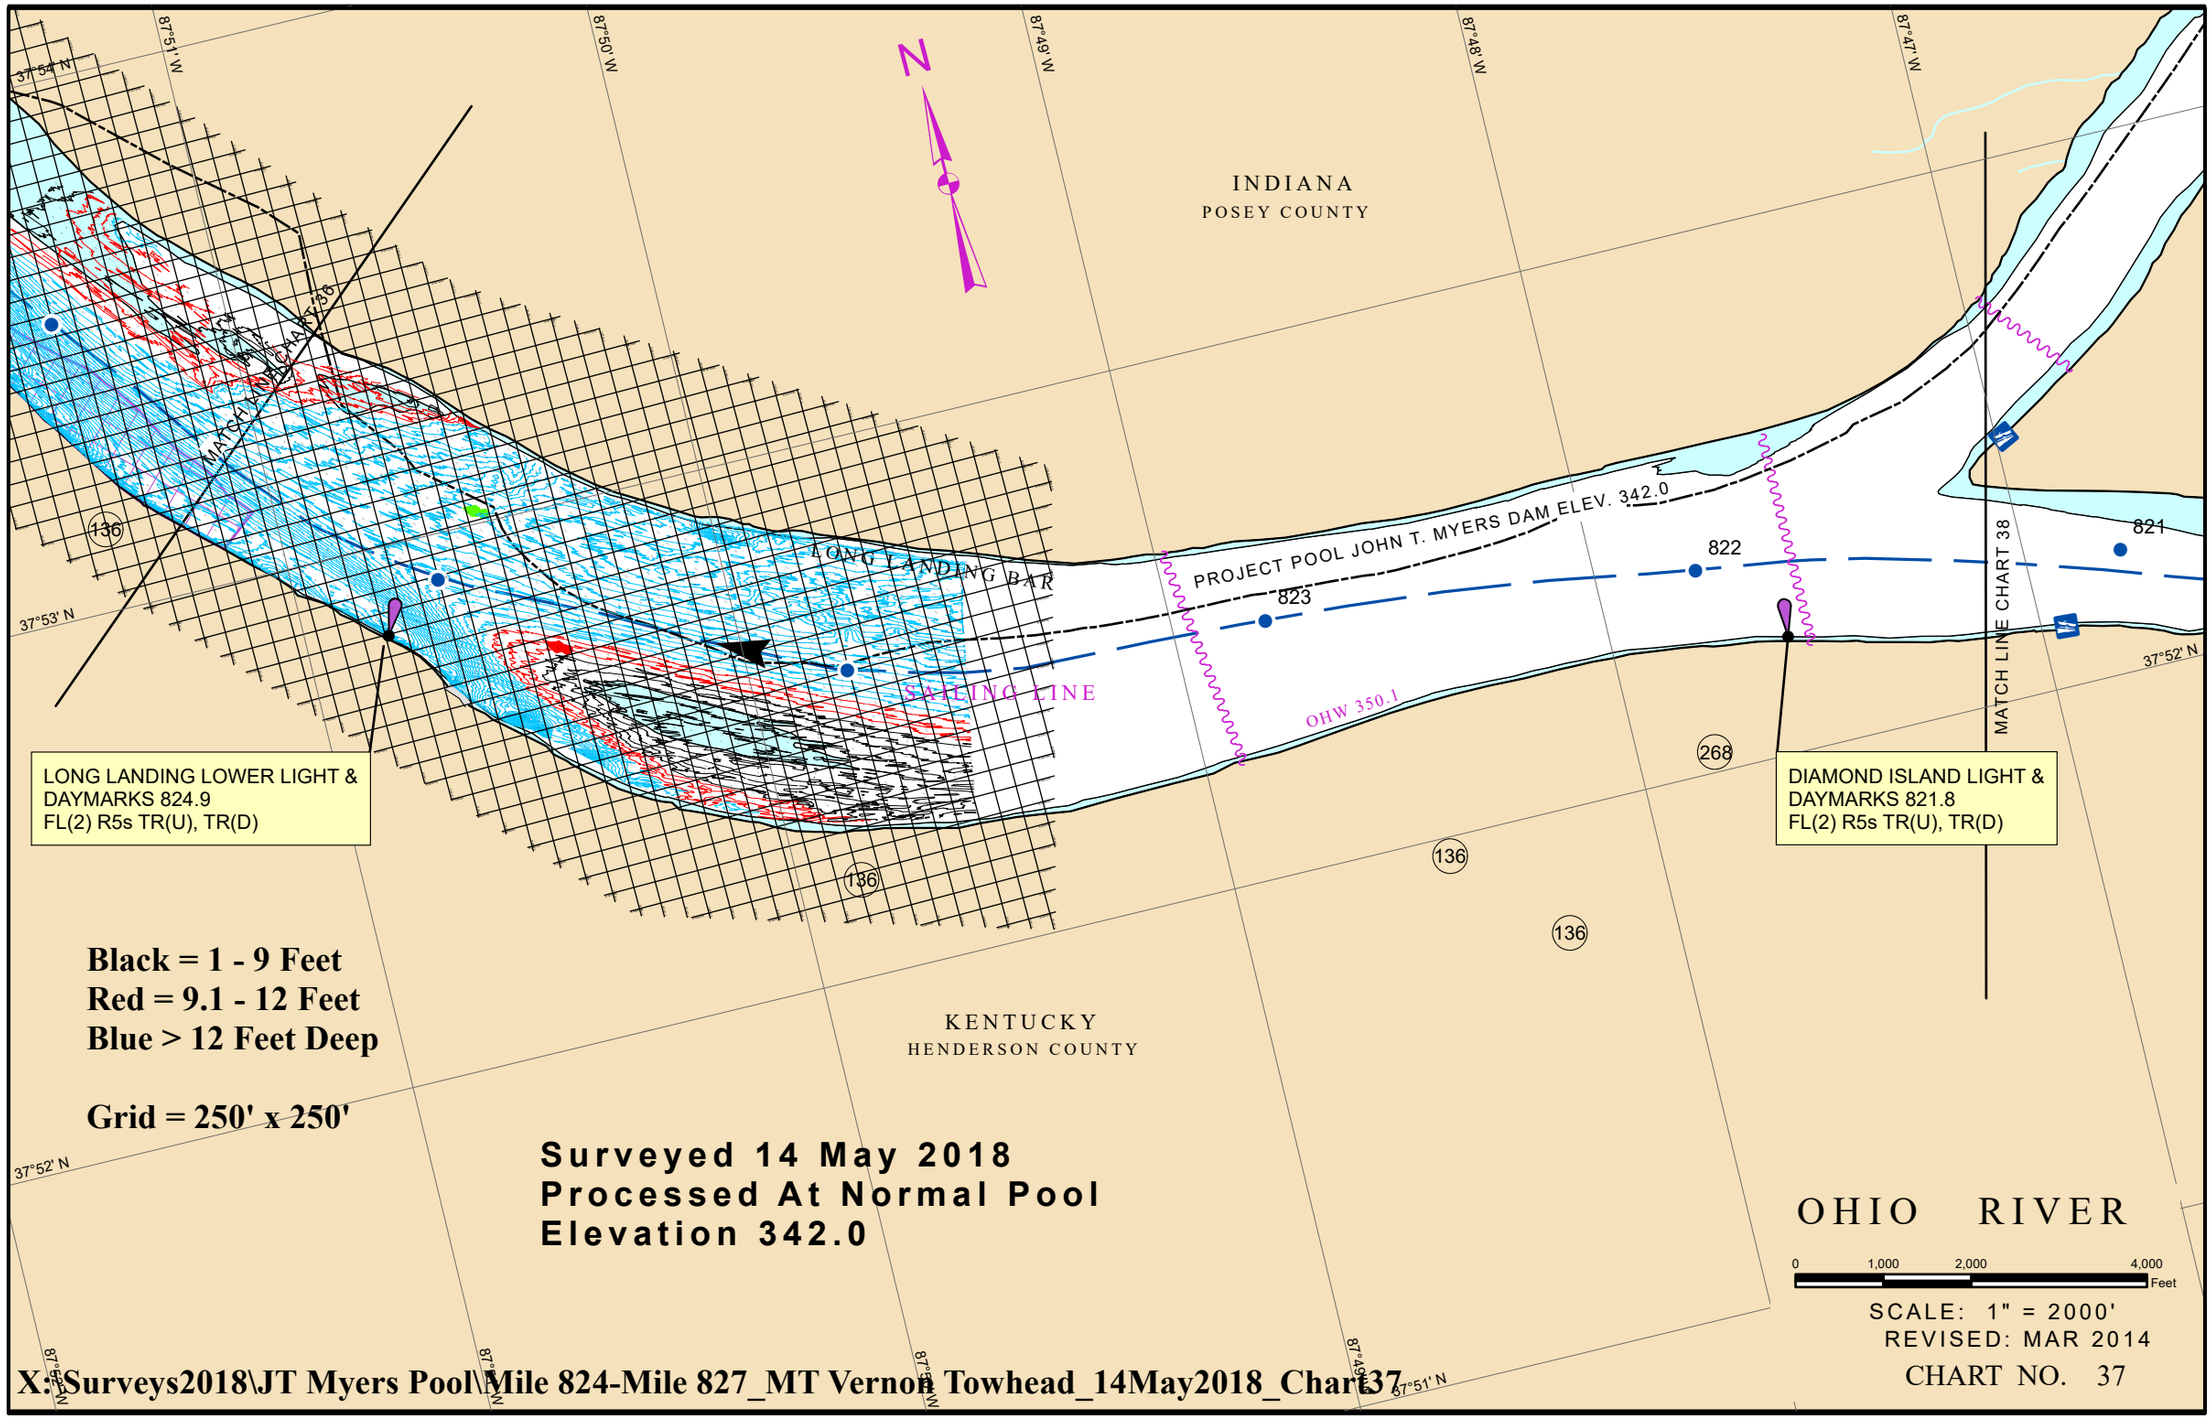
INDIANA
POSEY COUNTY
KENTUCKY
HENDERSON COUNTY
N
87°51' W
87°50' W
87°49' W
87°48' W
87°47' W
37°54' N
37°53' N
37°52' N
MATCH LINE CHART 36
MATCH LINE CHART 38
LONG LANDING BAR
SAILING LINE
PROJECT POOL JOHN T. MYERS DAM ELEV. 342.0
OHW 350.1
823
822
821
136
268
LONG LANDING LOWER LIGHT &
DAYMARKS 824.9
FL(2) R5s TR(U), TR(D)
DIAMOND ISLAND LIGHT &
DAYMARKS 821.8
FL(2) R5s TR(U), TR(D)
Black = 1 - 9 Feet
Red = 9.1 - 12 Feet
Blue > 12 Feet Deep
Grid = 250' x 250'
Surveyed 14 May 2018
Processed At Normal Pool
Elevation 342.0
OHIO RIVER
0 1,000 2,000 4,000 Feet
SCALE: 1" = 2000'
REVISED: MAR 2014
CHART NO. 37
X:\Surveys2018\JT Myers Pool\Mile 824-Mile 827_MT Vernon Towhead_14May2018_Chart37