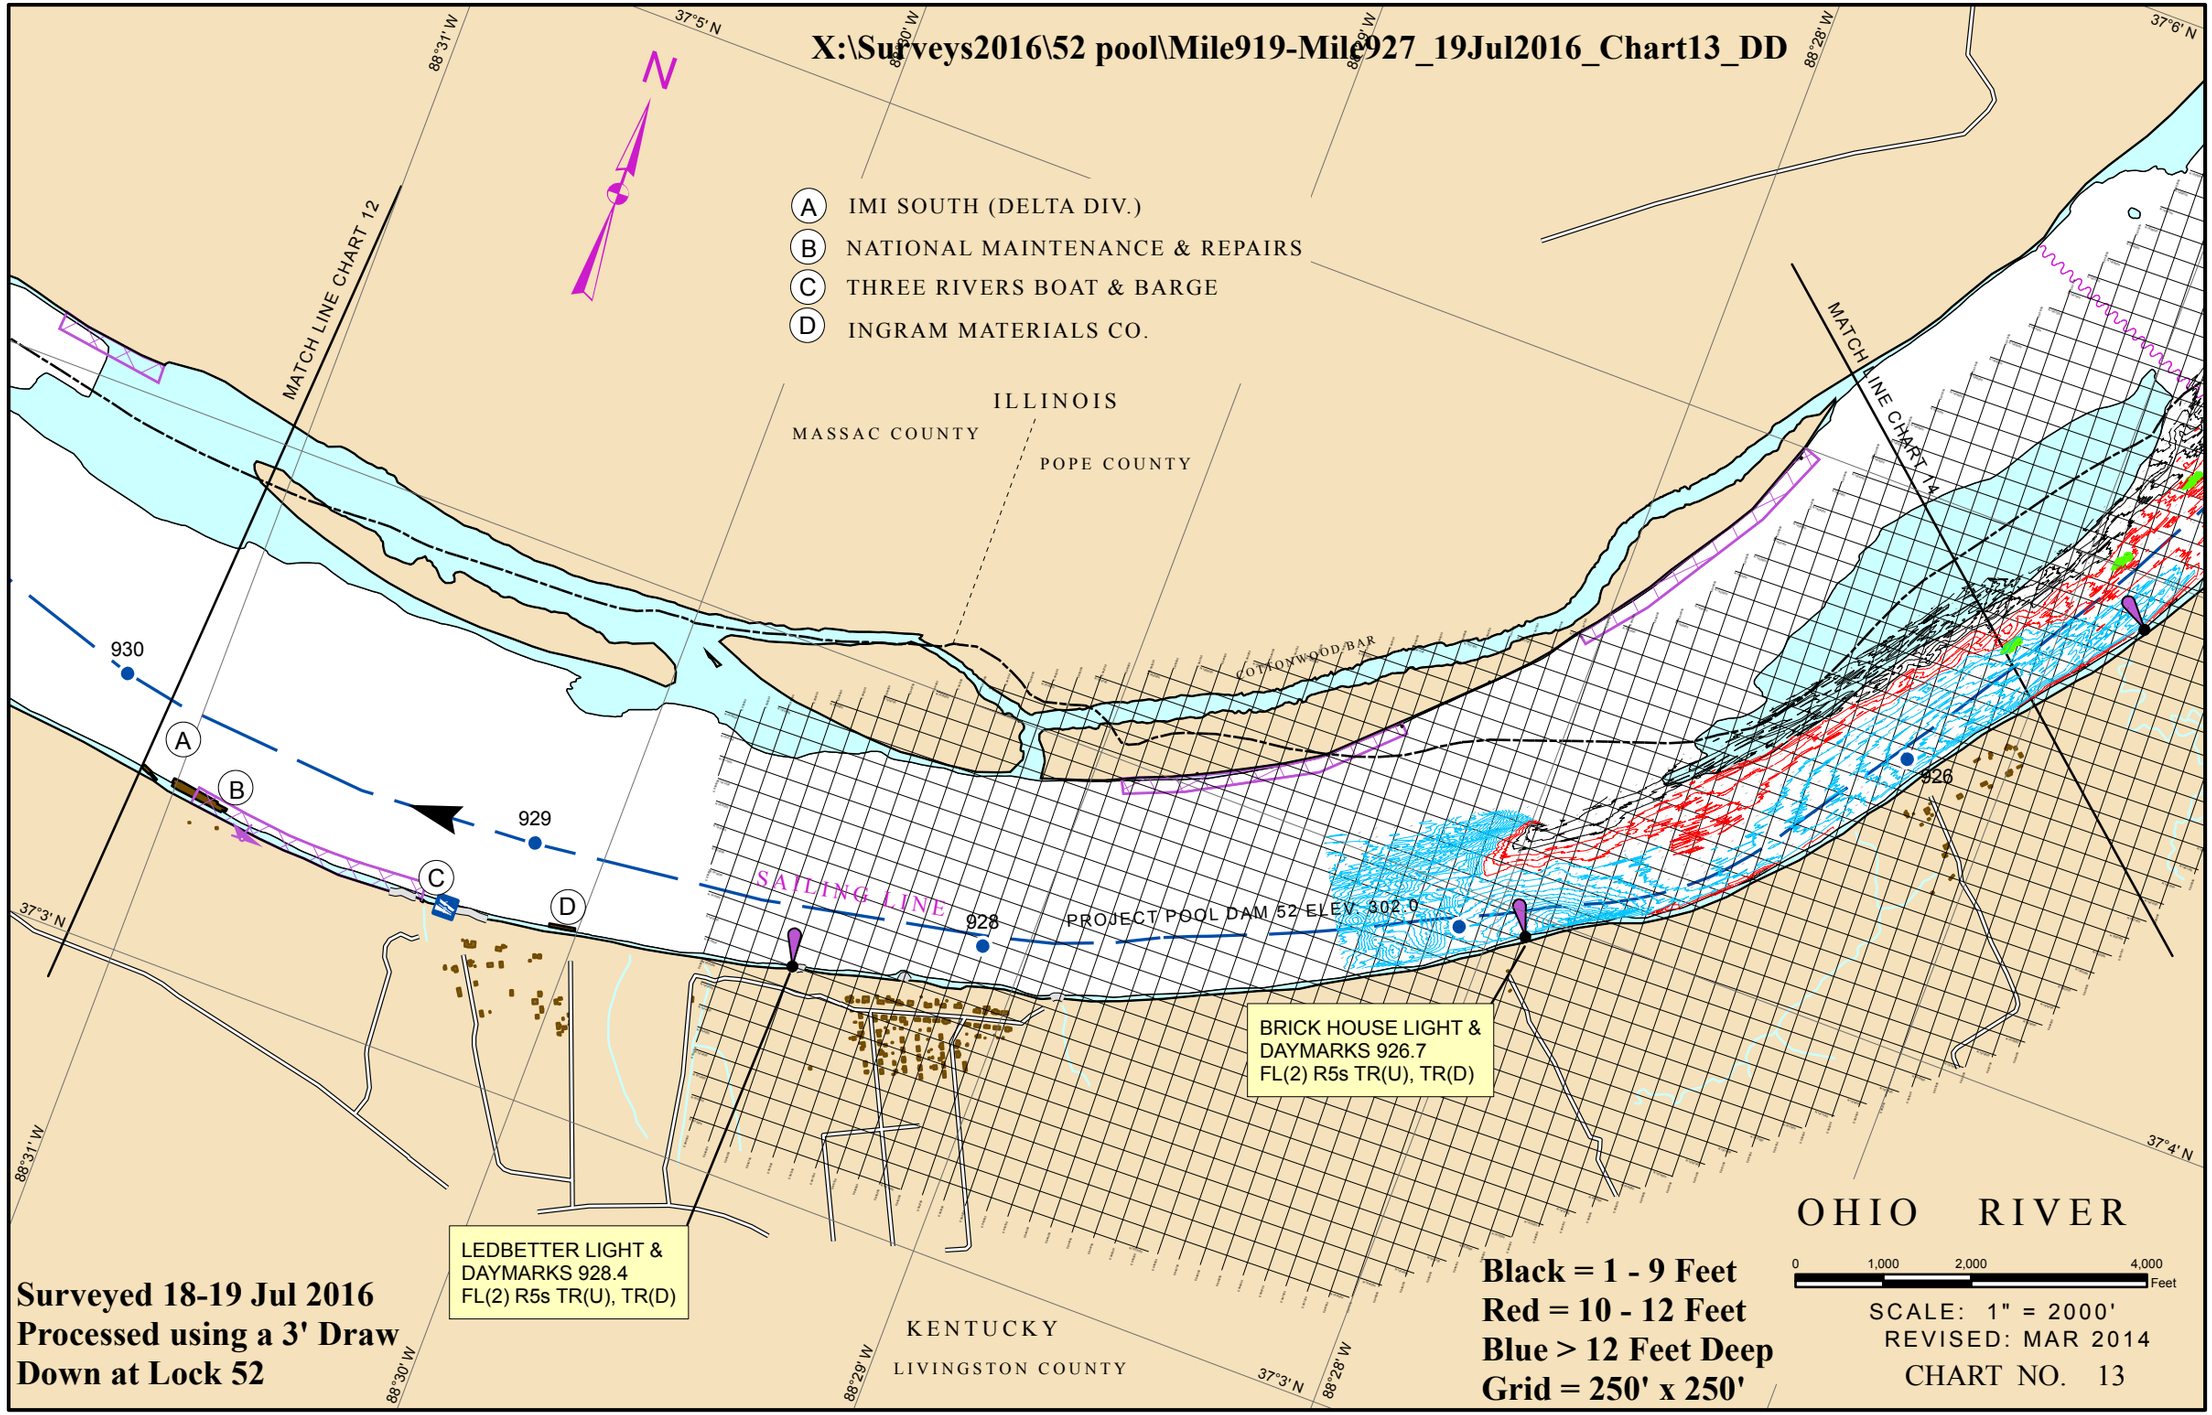
X:\Surveys2016\52 pool\Mile919-Mile927_19Jul2016_Chart13_DD
N
A IMI SOUTH (DELTA DIV.)
B NATIONAL MAINTENANCE & REPAIRS
C THREE RIVERS BOAT & BARGE
D INGRAM MATERIALS CO.
ILLINOIS
MASSAC COUNTY
POPE COUNTY
MATCH LINE CHART 12
MATCH LINE CHART 14
COTTONWOOD BAR
930
929
928
926
A
B
C
D
SAILING LINE
PROJECT POOL DAM 52 ELEV. 302.0
BRICK HOUSE LIGHT &
DAYMARKS 926.7
FL(2) R5s TR(U), TR(D)
LEDBETTER LIGHT &
DAYMARKS 928.4
FL(2) R5s TR(U), TR(D)
KENTUCKY
LIVINGSTON COUNTY
88°31' W
88°30' W
88°29' W
88°28' W
37°6' N
37°5' N
37°4' N
37°3' N
Surveyed 18-19 Jul 2016
Processed using a 3' Draw
Down at Lock 52
Black = 1 - 9 Feet
Red = 10 - 12 Feet
Blue > 12 Feet Deep
Grid = 250' x 250'
OHIO RIVER
0 1,000 2,000 4,000 Feet
SCALE: 1" = 2000'
REVISED: MAR 2014
CHART NO. 13