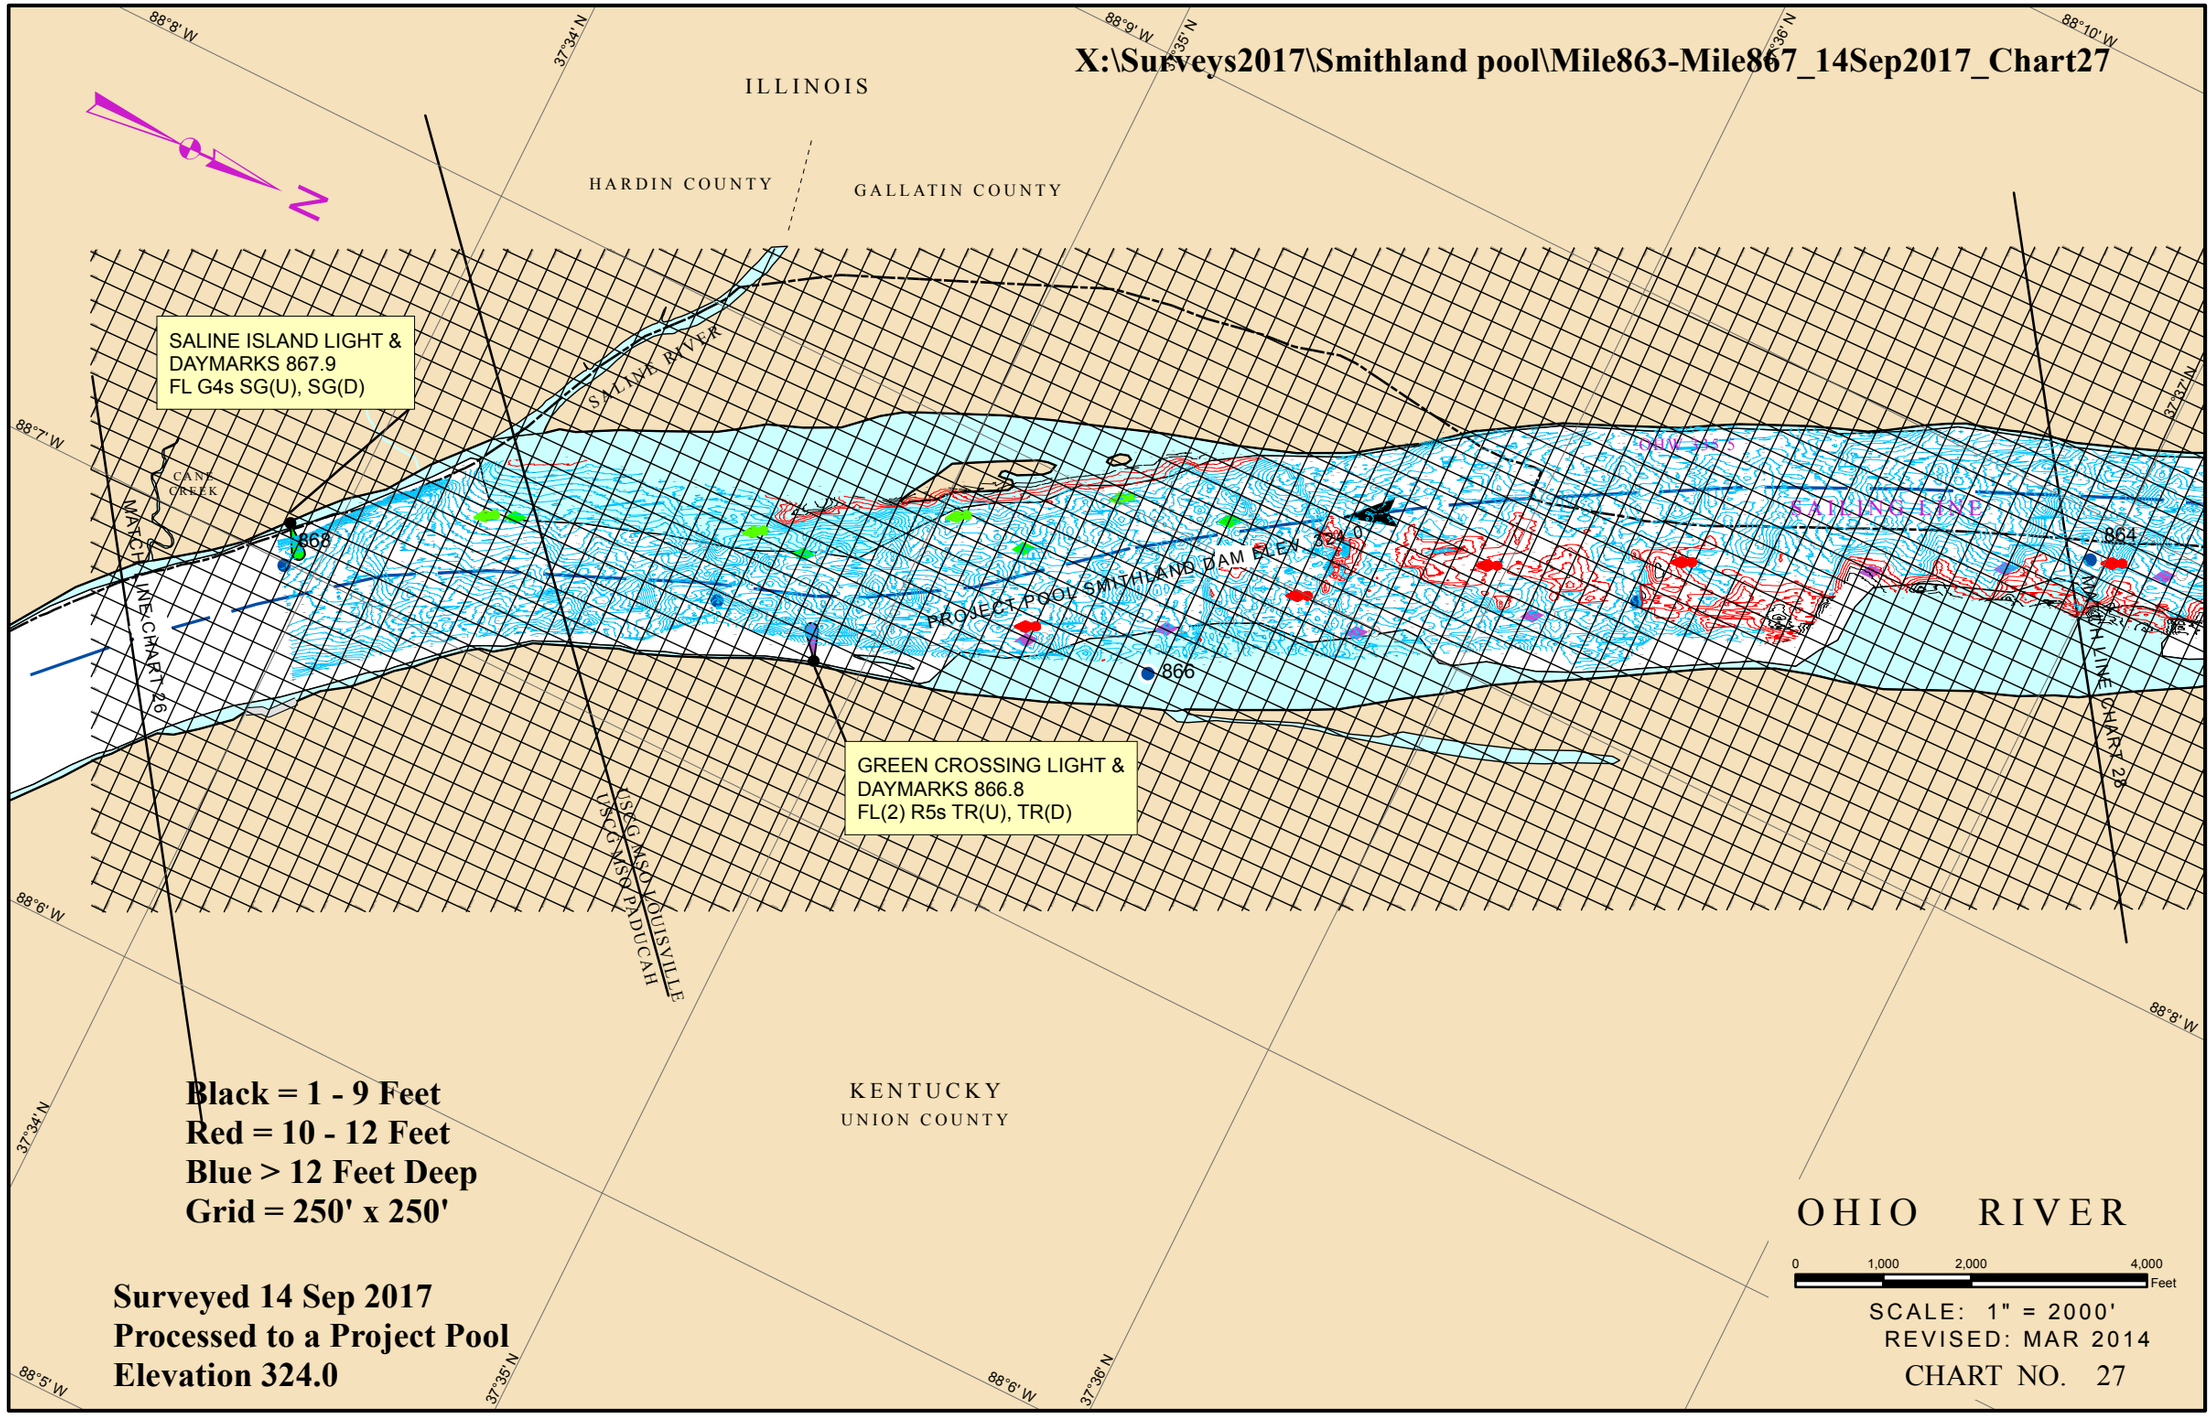
X:\Surveys2017\Smithland pool\Mile863-Mile867_14Sep2017_Chart27
ILLINOIS
HARDIN COUNTY
GALLATIN COUNTY
SALINE ISLAND LIGHT &
DAYMARKS 867.9
FL G4s SG(U), SG(D)
SALINE RIVER
CANE CREEK
MATCHLINE CHART 26
868
PROJECT POOL SMITHLAND DAM ELEV 324.0
866
GREEN CROSSING LIGHT &
DAYMARKS 866.8
FL(2) R5s TR(U), TR(D)
USCG MSO LOUISVILLE
USCG MSP PADUCAH
FALLING LINE
864
MATCHLINE CHART 28
KENTUCKY
UNION COUNTY
Black = 1 - 9 Feet
Red = 10 - 12 Feet
Blue > 12 Feet Deep
Grid = 250' x 250'
Surveyed 14 Sep 2017
Processed to a Project Pool
Elevation 324.0
OHIO RIVER
0 1,000 2,000 4,000 Feet
SCALE: 1" = 2000'
REVISED: MAR 2014
CHART NO. 27