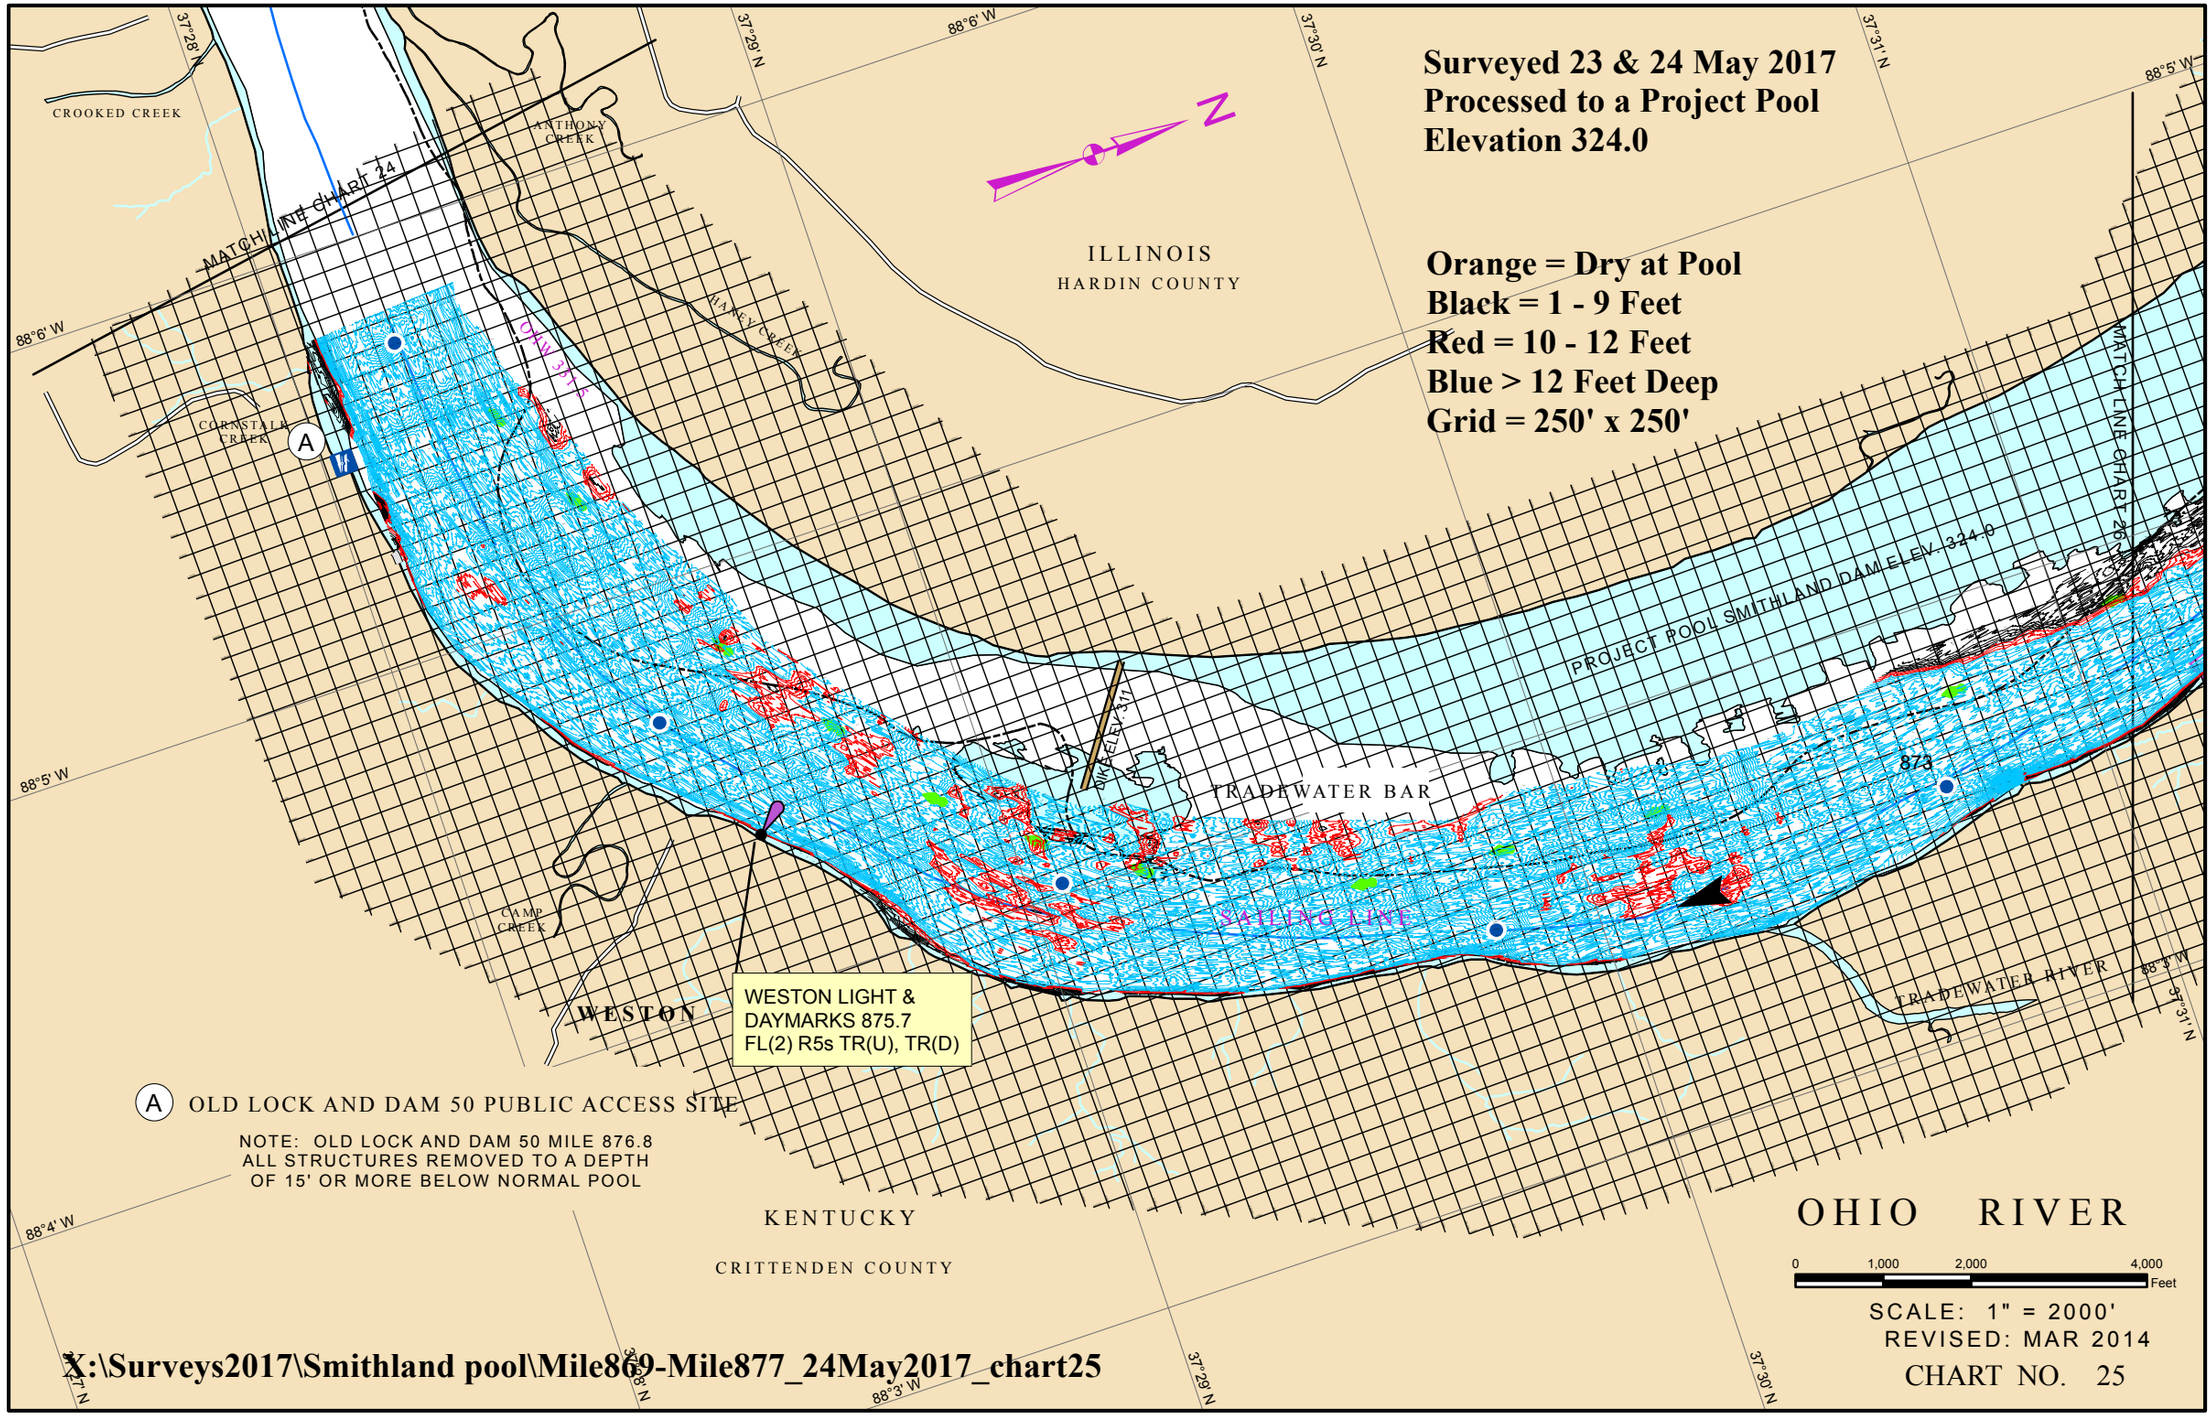
Surveyed 23 & 24 May 2017
Processed to a Project Pool
Elevation 324.0
Orange = Dry at Pool
Black = 1 - 9 Feet
Red = 10 - 12 Feet
Blue > 12 Feet Deep
Grid = 250' x 250'
N
ILLINOIS
HARDIN COUNTY
KENTUCKY
CRITTENDEN COUNTY
CROOKED CREEK
ANTHONY CREEK
MATCHLINE CHART 24
CORNSTALK CREEK
CLANCY CREEK
CAMP CREEK
WESTON
TRADEWATER BAR
PROJECT POOL SMITHLAND DAM ELEV. 324.0
MATCH LINE CHART 26
TRADEWATER RIVER
SAILING LINE
DIKE ELEV. 311
873
WESTON LIGHT &
DAYMARKS 875.7
FL(2) R5s TR(U), TR(D)
A OLD LOCK AND DAM 50 PUBLIC ACCESS SITE
NOTE: OLD LOCK AND DAM 50 MILE 876.8
ALL STRUCTURES REMOVED TO A DEPTH
OF 15' OR MORE BELOW NORMAL POOL
OHIO RIVER
0 1,000 2,000 4,000 Feet
SCALE: 1" = 2000'
REVISED: MAR 2014
CHART NO. 25
X:\Surveys2017\Smithland pool\Mile869-Mile877_24May2017_chart25