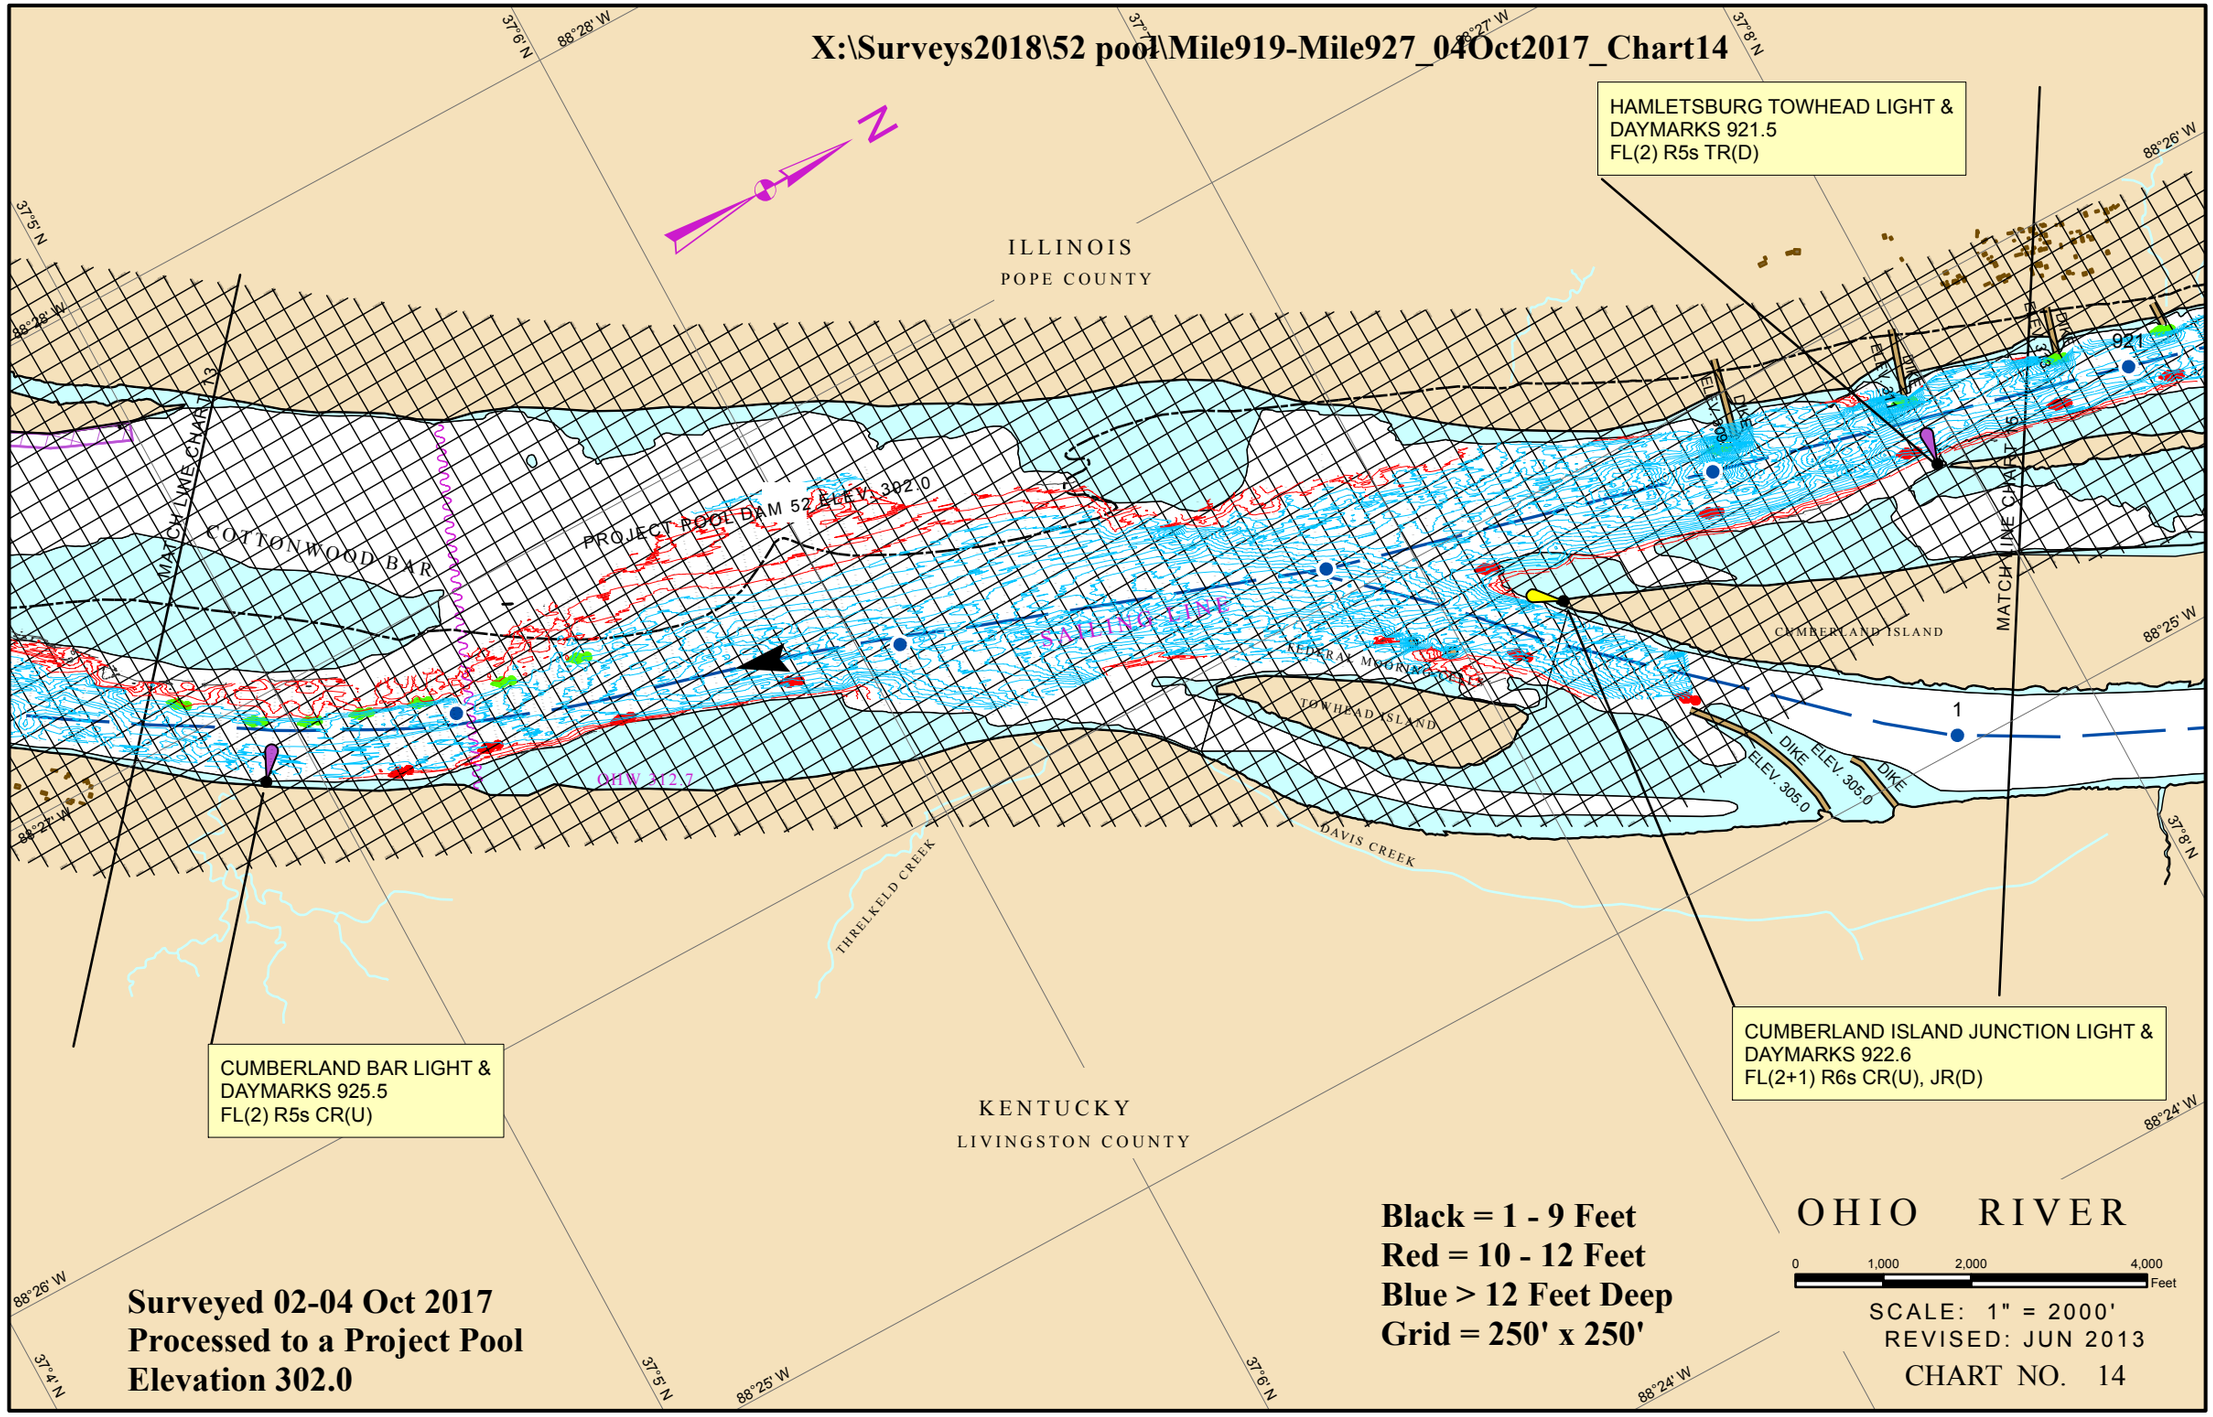
X:\Surveys2018\52 pool\Mile919-Mile927_04Oct2017_Chart14
HAMLETSBURG TOWHEAD LIGHT &
DAYMARKS 921.5
FL(2) R5s TR(D)
ILLINOIS
POPE COUNTY
MATCH LINE CHART 15
MATCH LINE CHART 16
COTTONWOOD BAR
PROJECT POOL DAM 52 ELEV. 302.0
SAILING LINE
FEDERAL MOORING CELLS
TOWHEAD ISLAND
CUMBERLAND ISLAND
DIKE
ELEV. 305.0
ELEV. 305.0
DIKE
DIKE
ELEV. 305.0
DIKE
ELEV. 305.0
DIKE
921
1
OHW 312.7
DAVIS CREEK
THRELKELD CREEK
CUMBERLAND BAR LIGHT &
DAYMARKS 925.5
FL(2) R5s CR(U)
CUMBERLAND ISLAND JUNCTION LIGHT &
DAYMARKS 922.6
FL(2+1) R6s CR(U), JR(D)
KENTUCKY
LIVINGSTON COUNTY
Black = 1 - 9 Feet
Red = 10 - 12 Feet
Blue > 12 Feet Deep
Grid = 250' x 250'
OHIO RIVER
0 1,000 2,000 4,000 Feet
SCALE: 1" = 2000'
REVISED: JUN 2013
CHART NO. 14
Surveyed 02-04 Oct 2017
Processed to a Project Pool
Elevation 302.0
37°6' N
88°28' W
37°5' N
88°27' W
37°8' N
88°26' W
88°25' W
88°24' W
37°4' N